


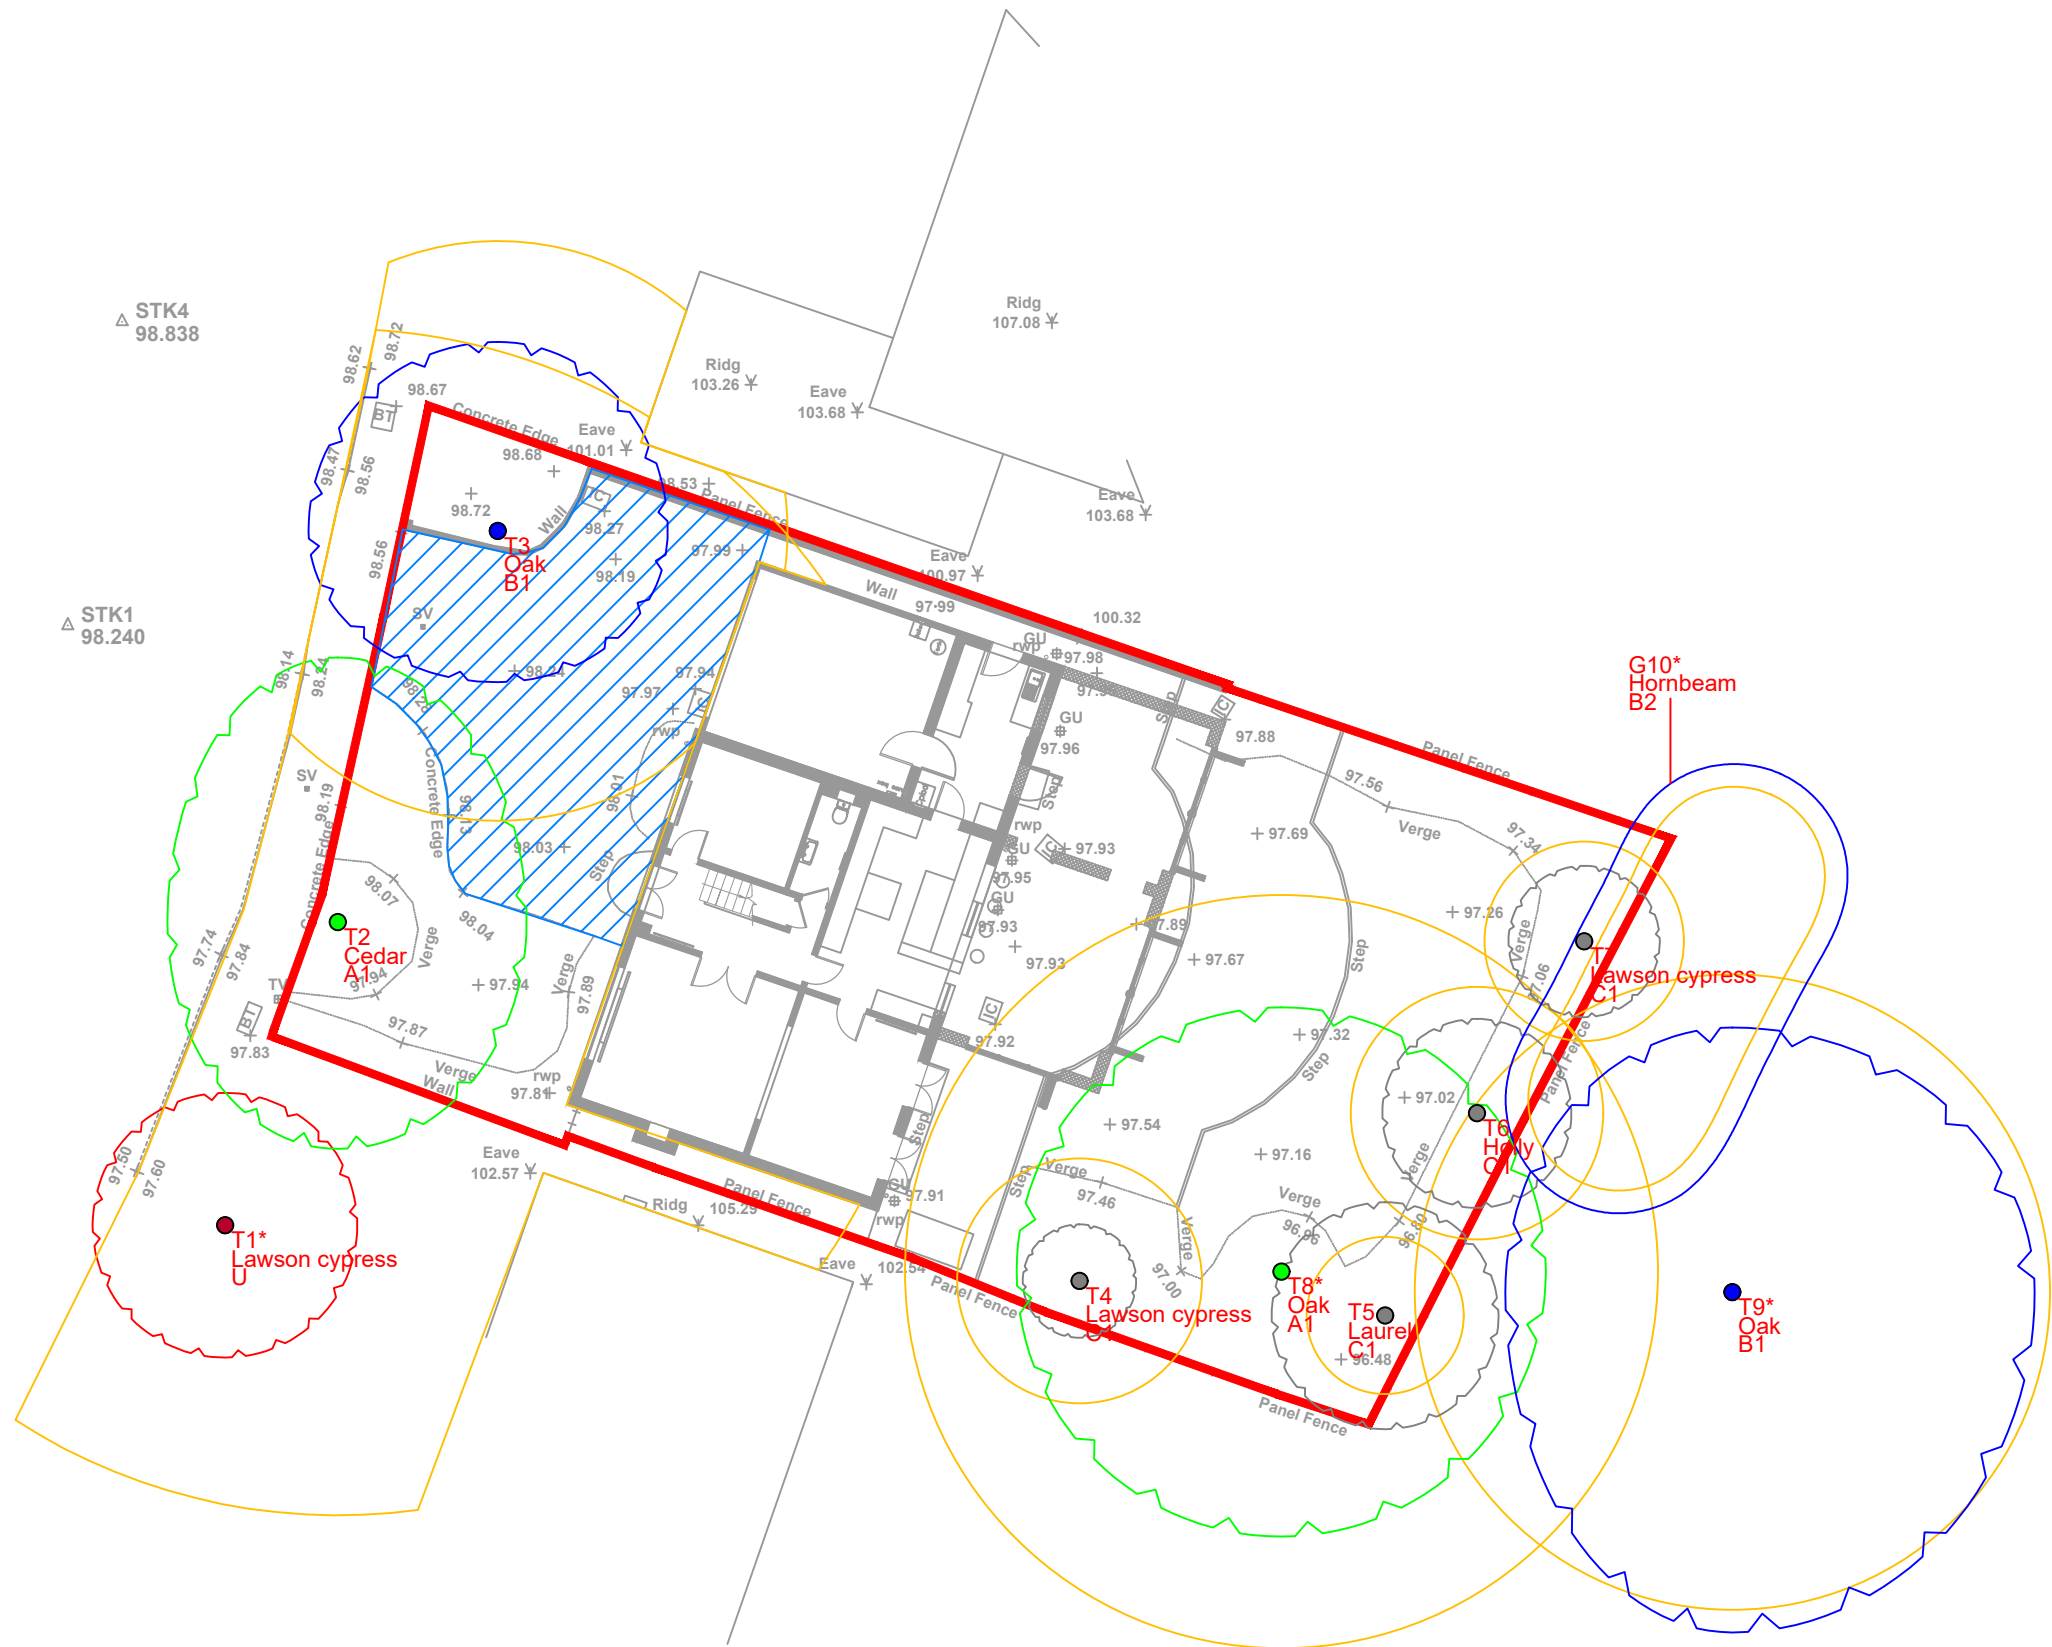

t: 07884 056 025
e: glen@ghatrees.co.uk
www.ghatrees.co.uk

Site: The Cedar, 2 Fringewood Close, Northwood, HA6 2TB	1:200 @ A3
Drawing Title: Arboricultural Impact Assessment	August 2021

Key:

● Category A

● Category B

● Category C

● Category U

Category

Root Protection Area

13

Birch

B2

Crown Spread

Tree Number

Species

Category

Existing Hard Standing

NOTE: Tree/group numbers marked with an * have approximate locations.