




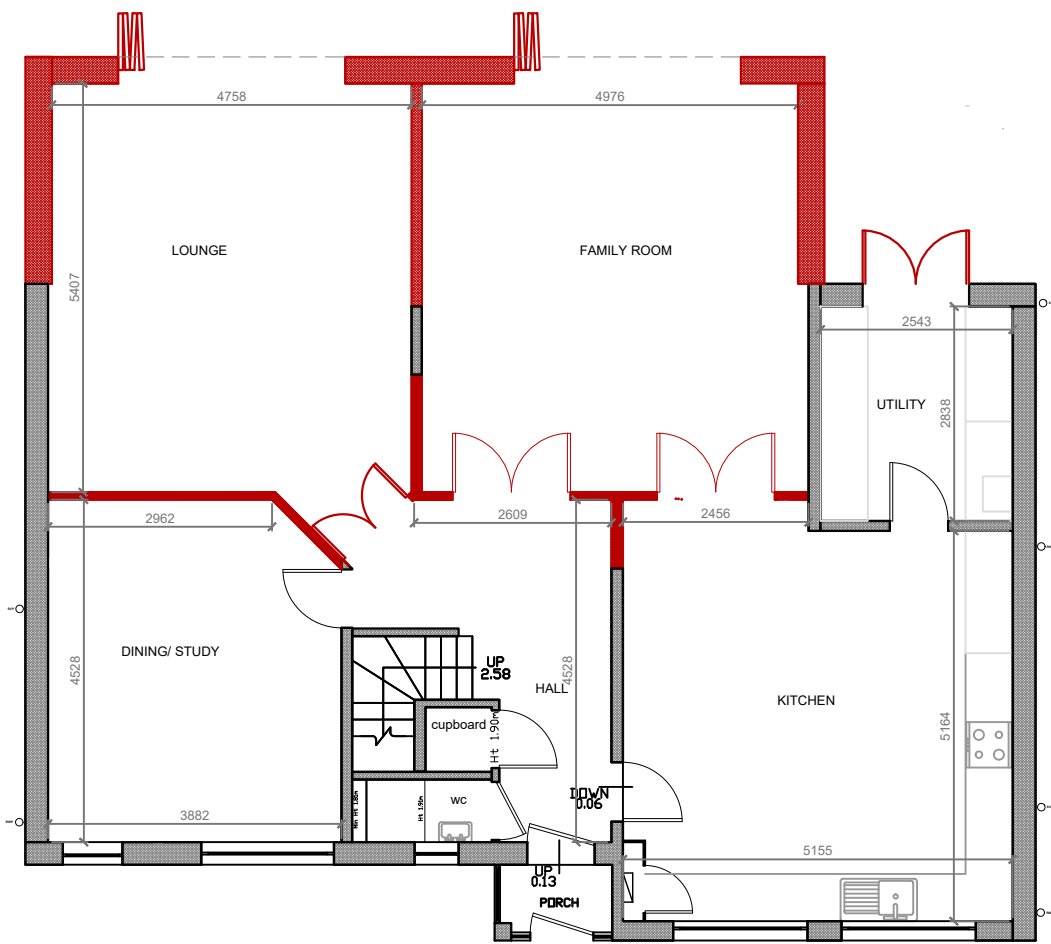


GROUND FLOOR

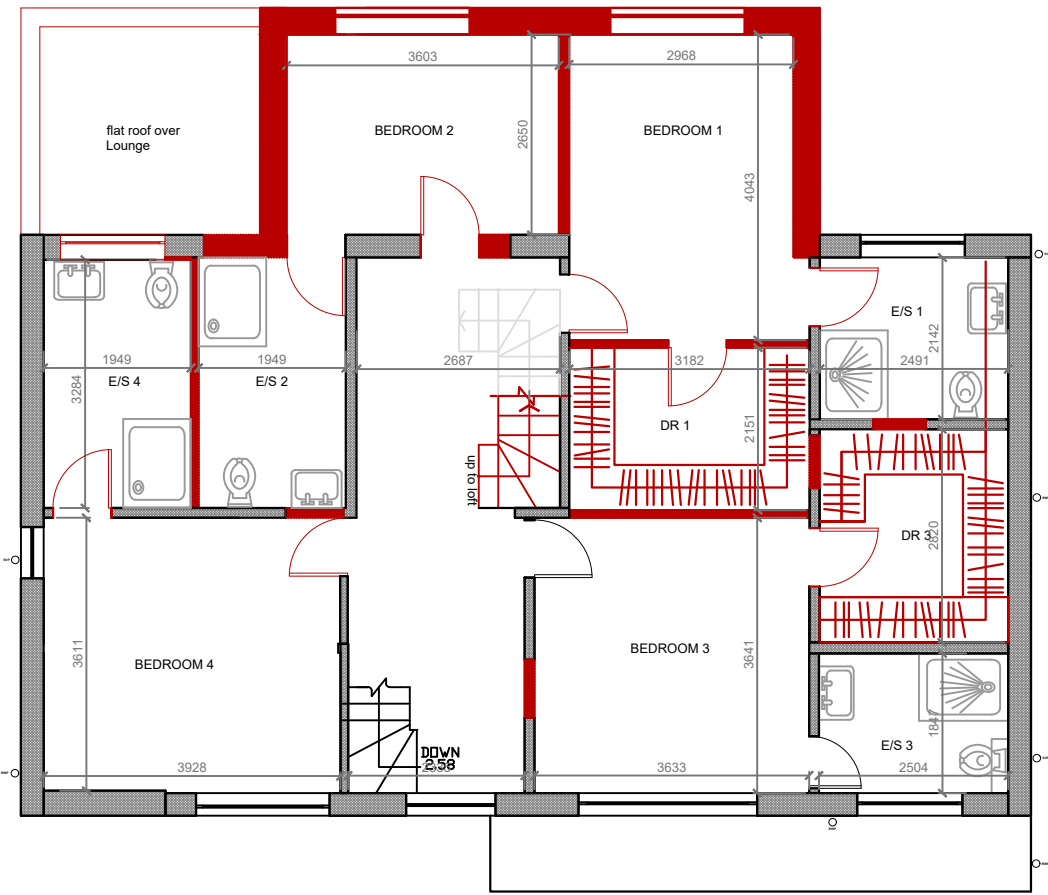


FIRST FLOOR

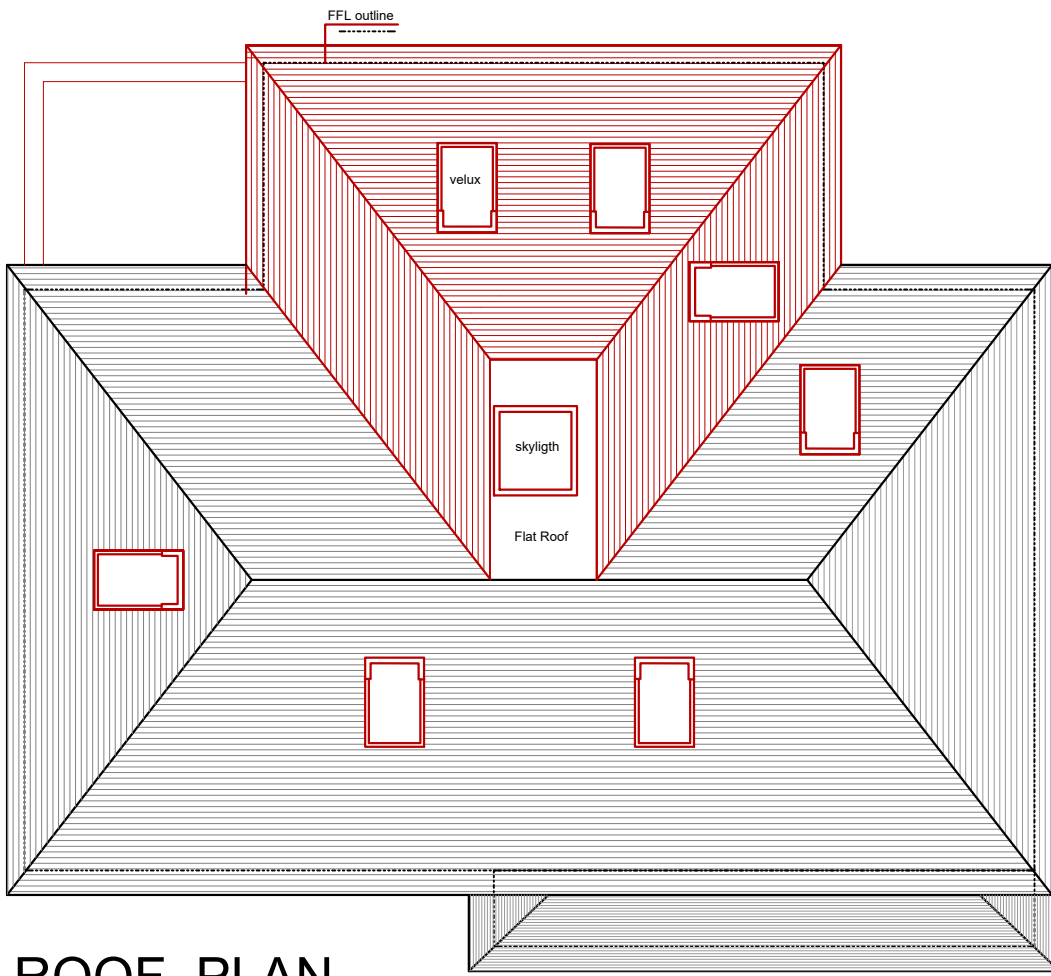

ROOF PLAN

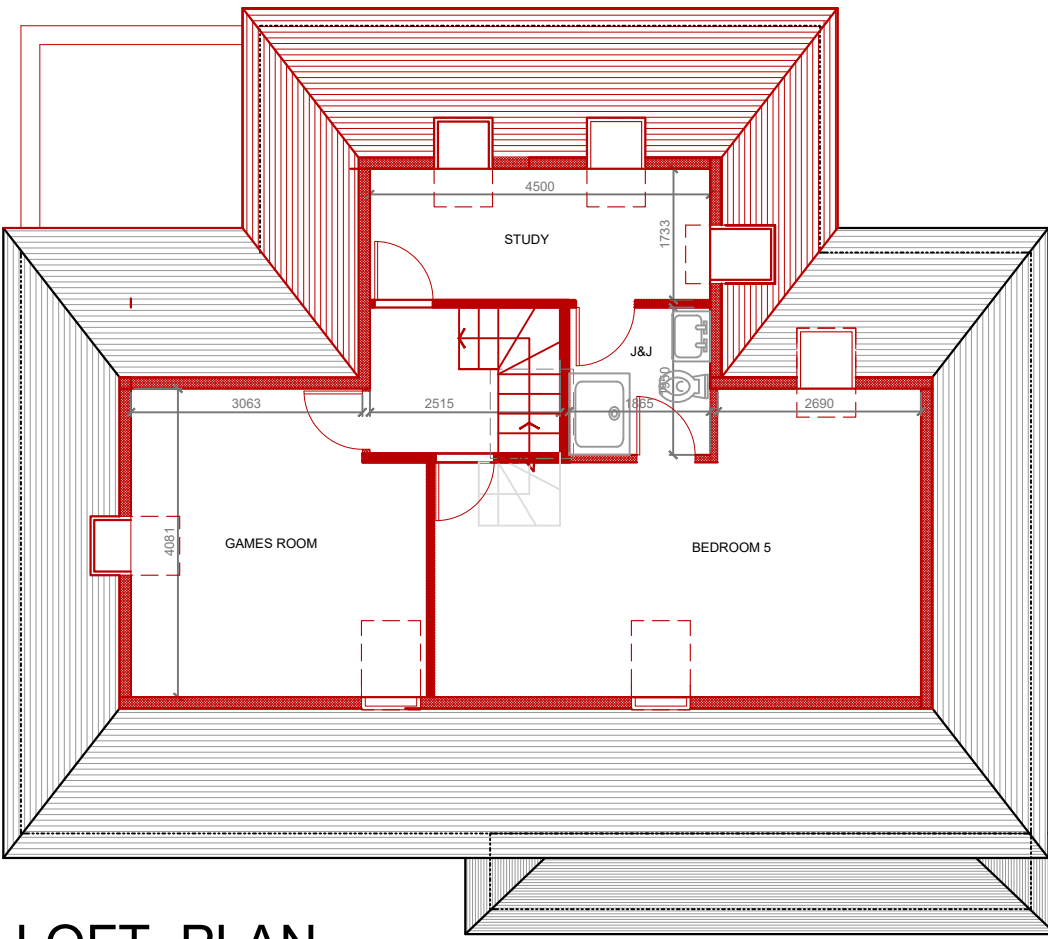

LOFT PLAN

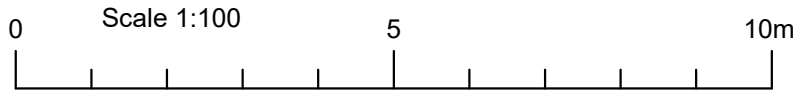

Amendments/Notes

Rev.	Detail	By	Date
A	Reduced rear extension width	SL	09.05.22
B	Re-location roof lights as previous	SL	10.05.22

LEGEND

PROPOSED

EXISTING

DEMOLISHED

All dimensions and levels to be checked on site by contractor prior to preparation of shop drawings and commencement of work on site.
This drawing and the copyrights and patents therein are the property of the Architect and may not be used or reproduced without consent.
This drawing is to be read in conjunction with all relevant consultants and/or specialist's drawings/documents and any discrepancies or variations are to be notified to the Architect before the affected work commences.
All works on site are to be carried out fully in accordance with current CDM regulations and recommendations, current Building Regulations, British Standards and Codes of Practice as appropriate.

Project

5 Drysdale Close
Northwood
HA6 2YT

Drawing

Proposed Plans
-
-

SEABROOK
ARCHITECTS

CHARTERED ARCHITECTS

Link House, St Mary's Way, Chesham, Bucks HP5 1HR
Tel: 01494 778918
e-mail: gsp@gsparchitects.co.uk

Drawn By	SL	Date	23.02.2022
Checked By	JS	EXISTING	-
Approved By	JS	Scale	A1@1:100
Drawing No.	5930- PL02	Rev	DEMOLISHED B