




GROUND FLOOR

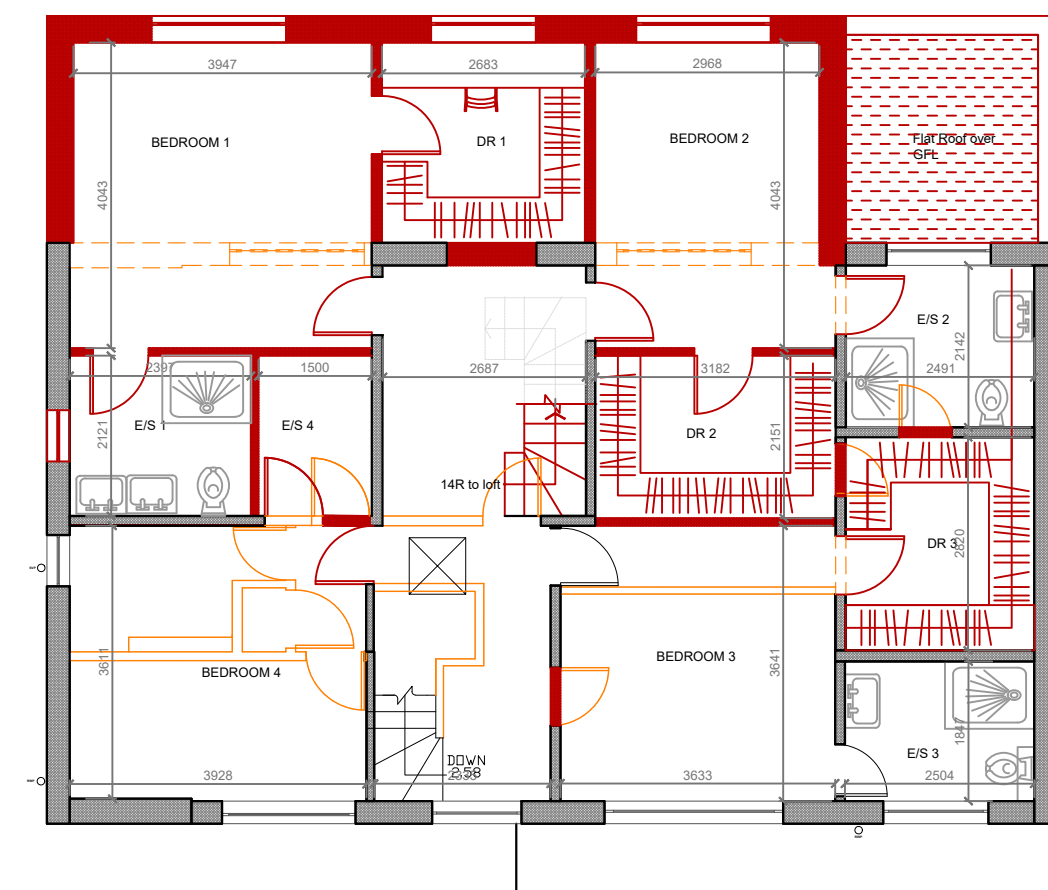


FIRST FLOOR

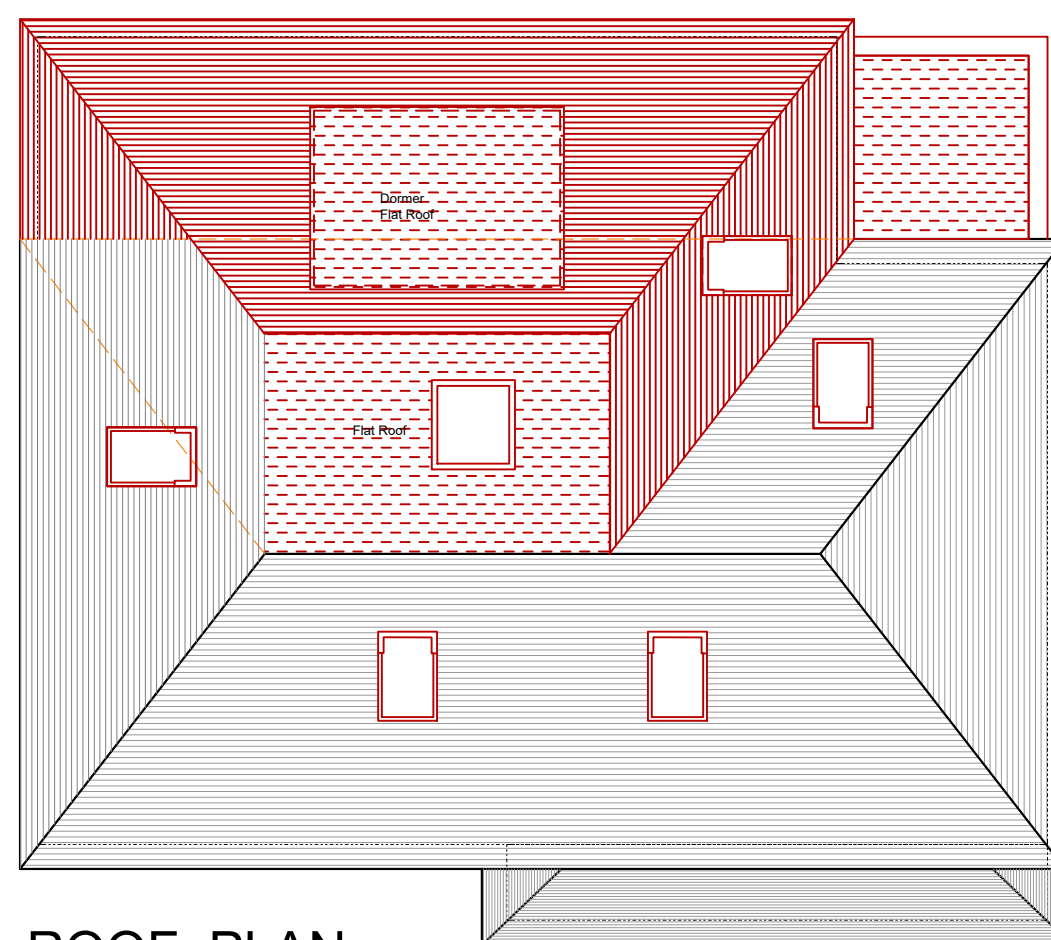

ROOF PLAN

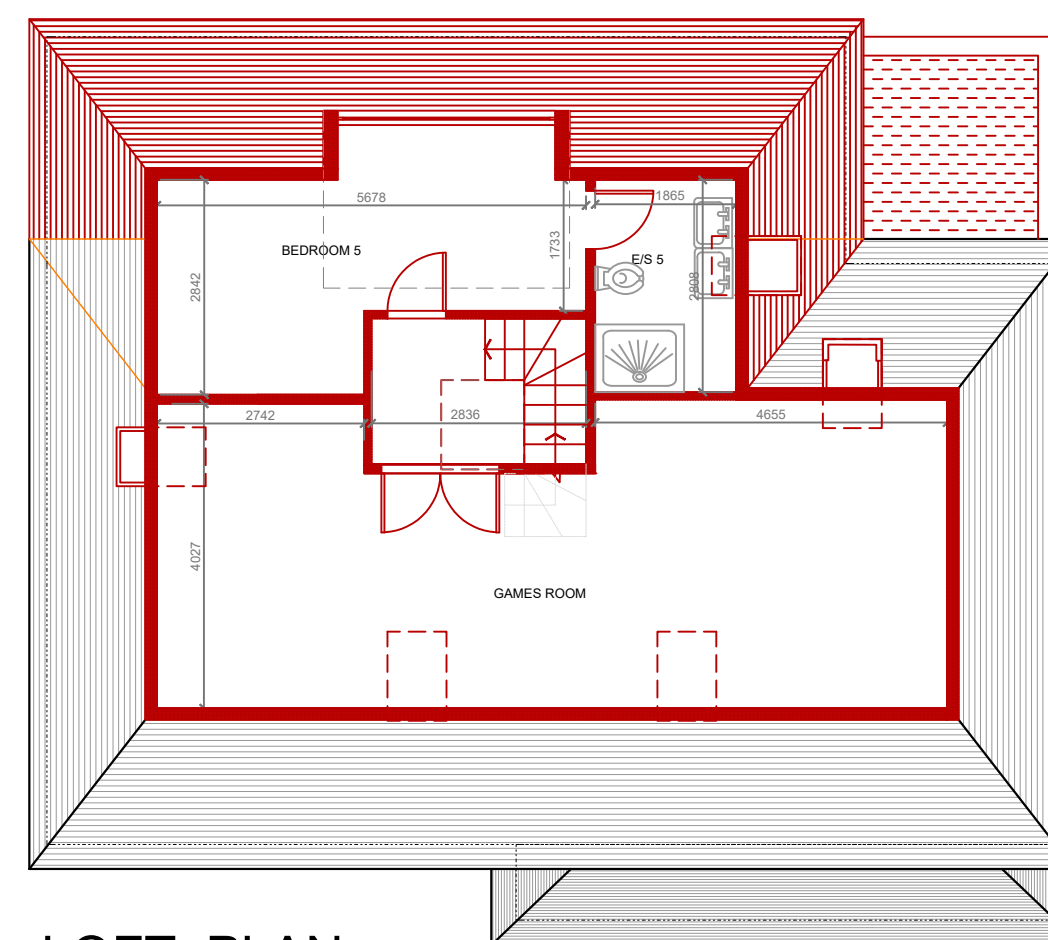

LOFT PLAN

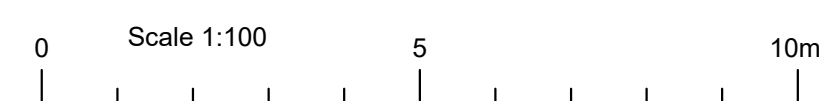

Amendments/Notes							
Rev.	Detail				By	Date	
All dimensions and levels to be checked on site by contractor prior to preparation of shop drawings and commencement of work on site. This drawing and the copyrights and patents therein are the property of the Architect and may not be used or reproduced without consent. This drawing is to be read in conjunction with all relevant consultants and/or specialist's drawings/documents and any discrepancies or variations are to be notified to the Architect before the affected work commences. All works on site are to be carried out fully in accordance with current CDM regulations and recommendations, current Building Regulations, British Standards and Codes of Practice as appropriate.							
Project							
5 Drysdale Close Northwood -							
Drawing							
Proposed Plans - -							
SEABROOK ARCHITECTS CHARTERED ARCHITECTS Link House, St Mary's Way, Chesham, Bucks HP5 1HR Tel: 01494 778918 e-mail: gsp@gsparchitects.co.uk							
Drawn By SL		Date 23.02.2022					
Checked By JS		Date -					
Approved By JS		Scale A1@1:100					
Drawing No. 5930- PL02		Rev. -					