




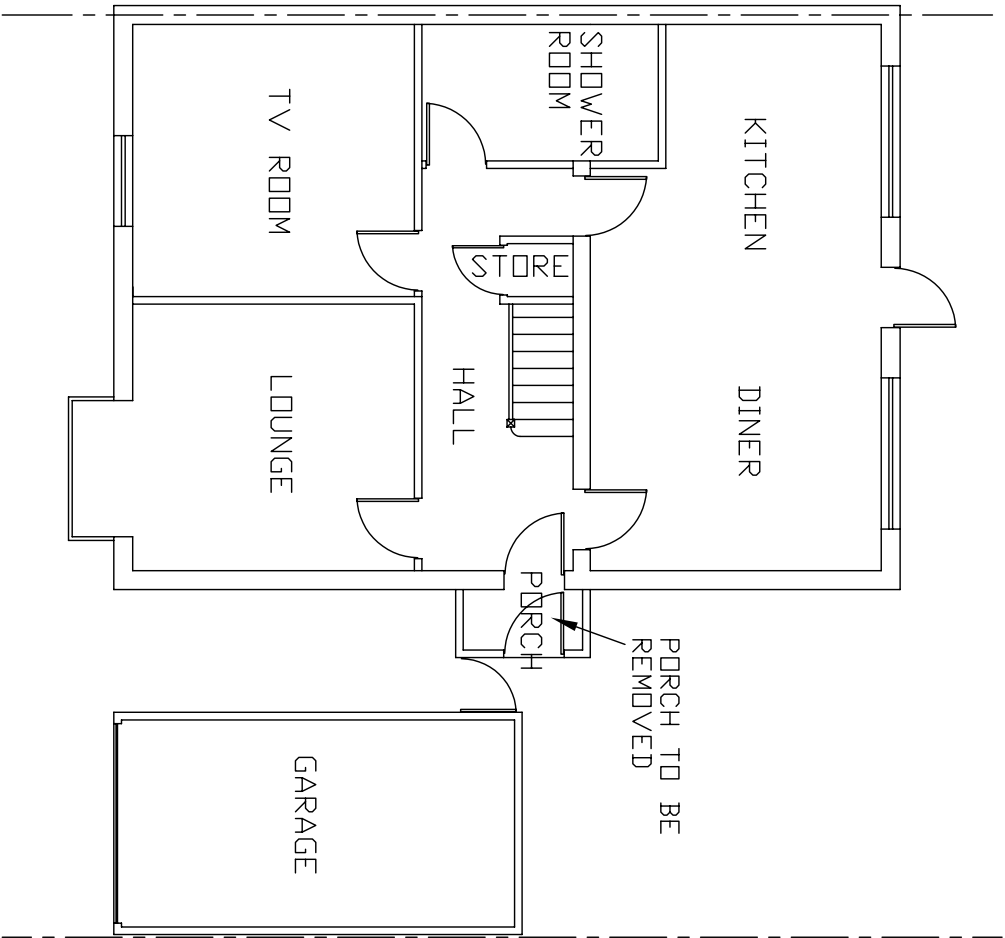


EXISTING FLOOR PLAN

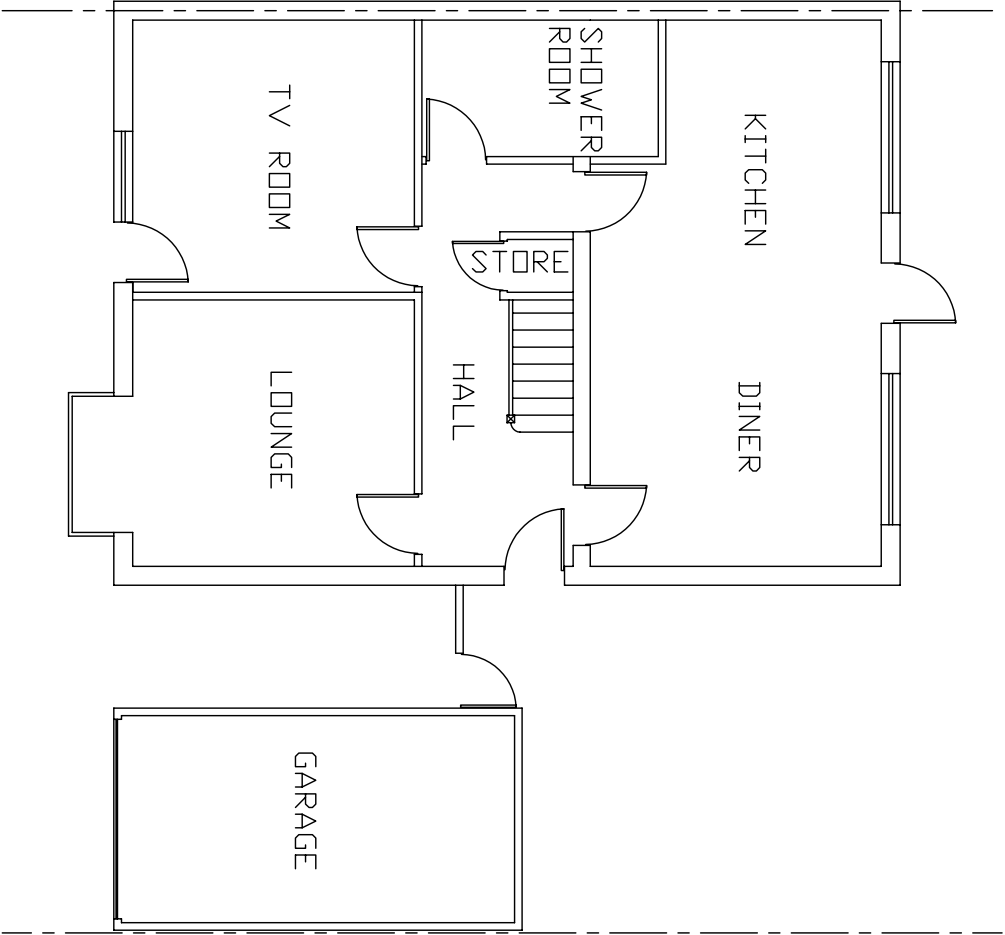

PROPOSED FLOOR PLAN

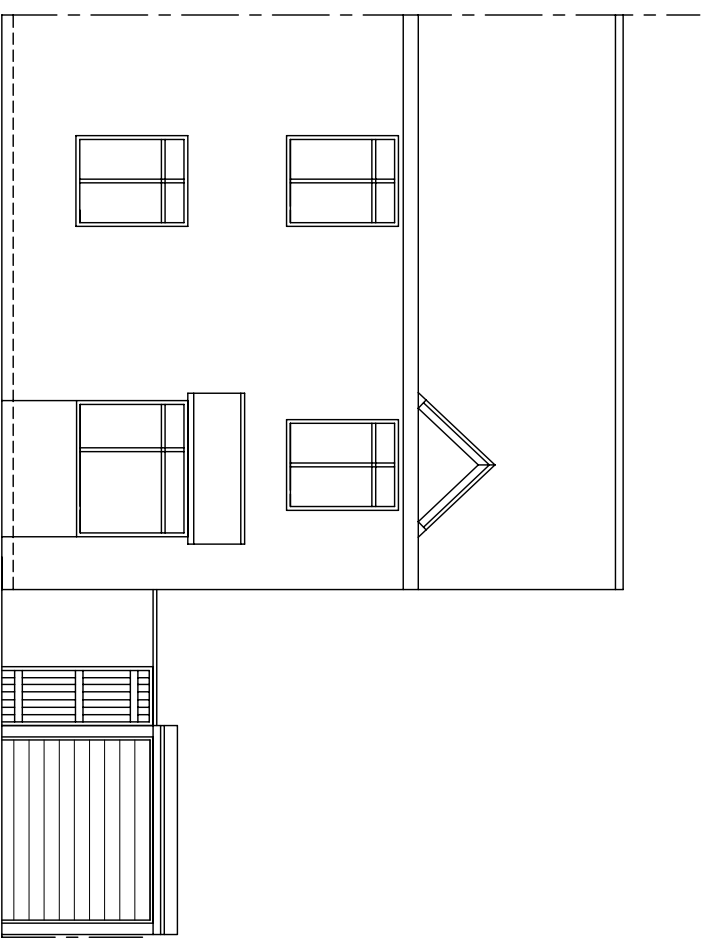


EXISTING FRONT ELEVATION

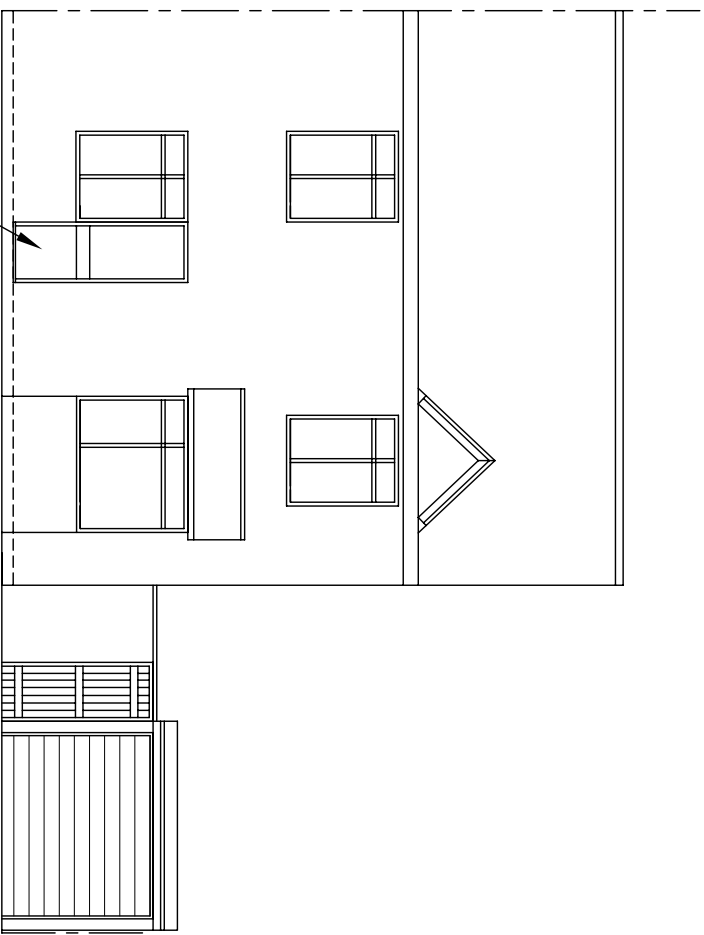

PROPOSED FRONT ELEVATION

NOTES:
DIMENSIONS ARE TO CHECKED AND CONFIRMED BEFORE CONSTRUCTION PHASE.
ALL NEW EXTERNAL MATERIALS TO MATCH, AS CLOSE AS POSSIBLE, TO EXISTING EXTERNAL MATERIALS.
THE CLIENT IS RESPONSIBLE FOR PARTY WALL AGREEMENT OR ISSUES RELATING TO PARTY WALL
ALL STRUCTURAL ELEMENTS ARE TO BE DESIGNED AND SPECIFIED BY THE STRUCTURAL ENGINEER.

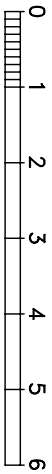

Scale bar 1:100

Project
PROPOSED FRONT ENTRANCE
DOOR AT
94 WOOD END GREEN ROAD
HAYES
MIDDLESEX UB3 2SL

Drawing Title
FLOOR PLANS AND
FRONT ELEVATIONS

Scale
1:100

Date
JULY 2021

Drawing No.
94/WGR/01