




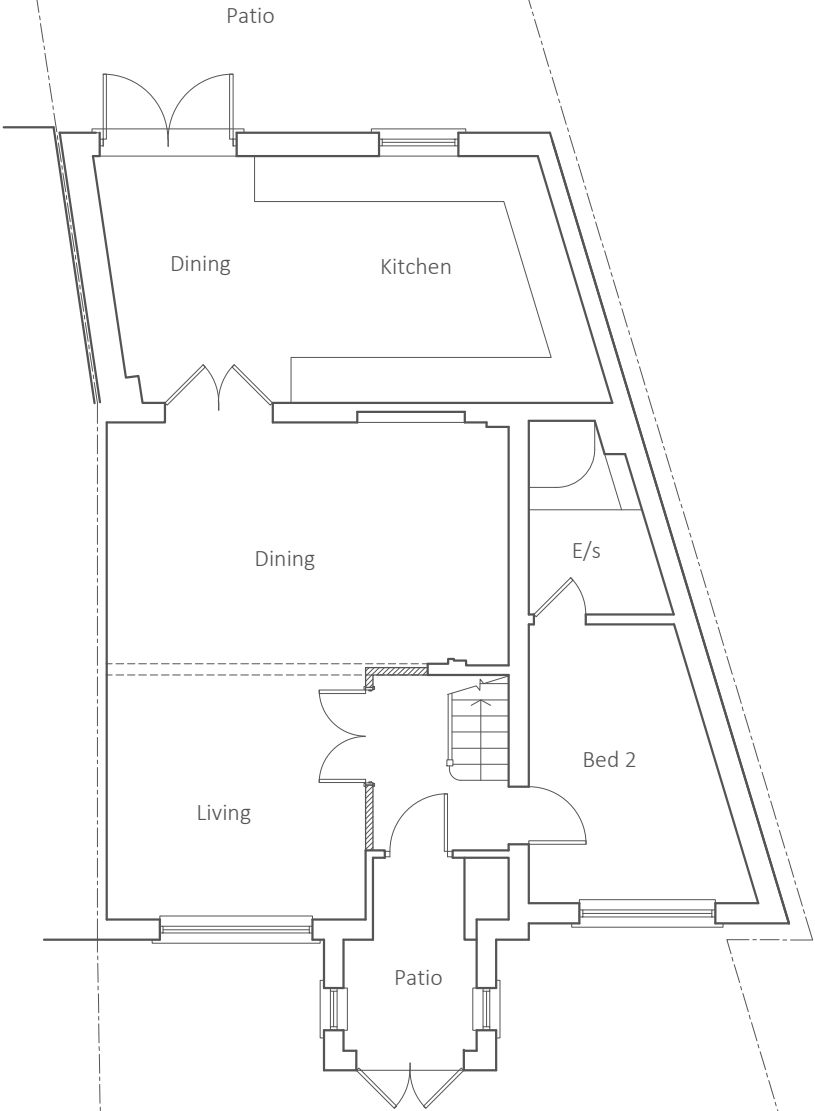


Ground Floor Plan, Proposed

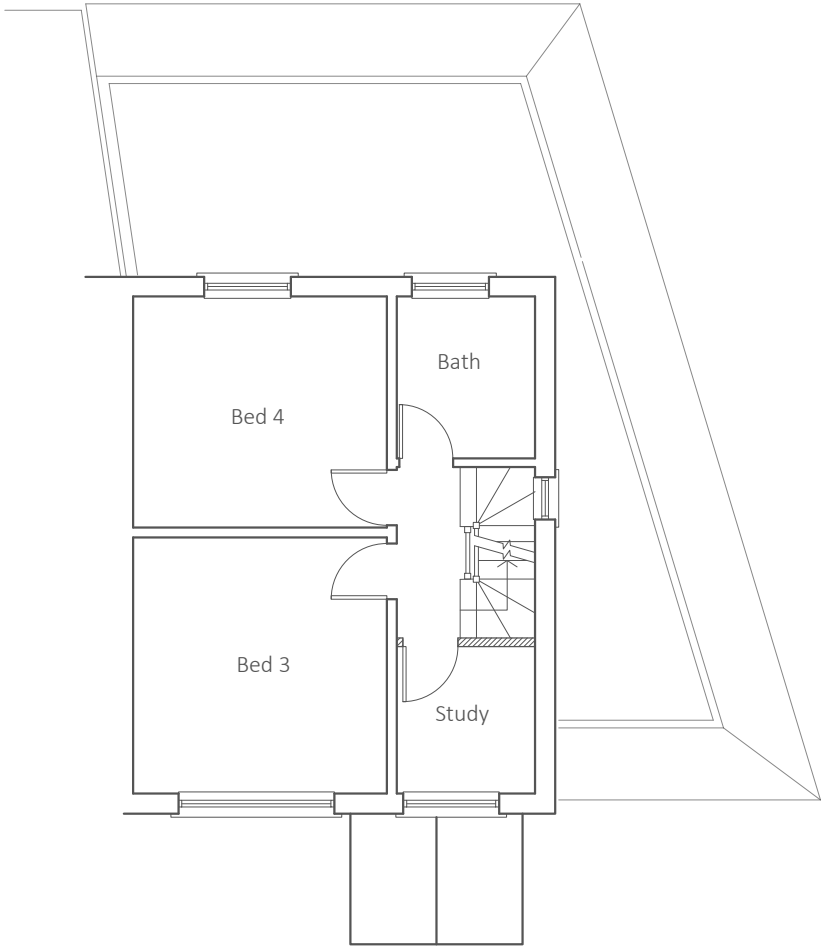


First Floor Plan, Proposed

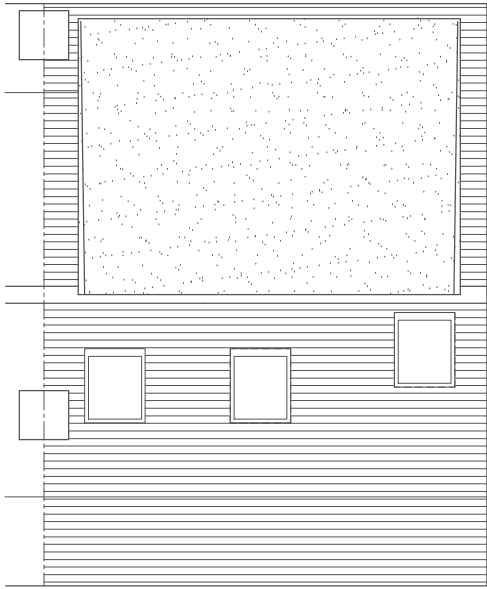

Roof Plan, Proposed

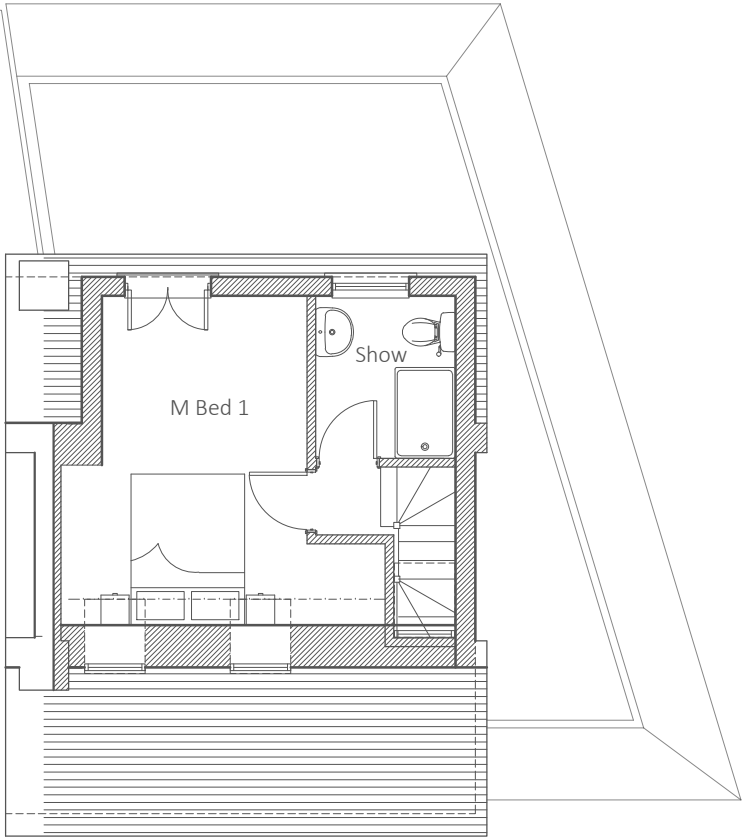

Loft Plan, Proposed

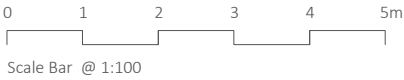

date			rev	revision	drawn	MA	Project		purpose of issue	
-			-	-	checked		90 Raynton Drive Hayes UB4 8BG			
					scale	1:100@A3	Drawing	Floor Plans	drawing no	rev
					date	Mar 2022	As Proposed		AA-80143-PD01	
ASSI + ASSI Architectural Services 20 Church Street Twickenham Middlesex TW3 3NJ M 07964 213 230 E aassi@btinternet.com										