


SCALE 1:500
50m
10m
0
A1

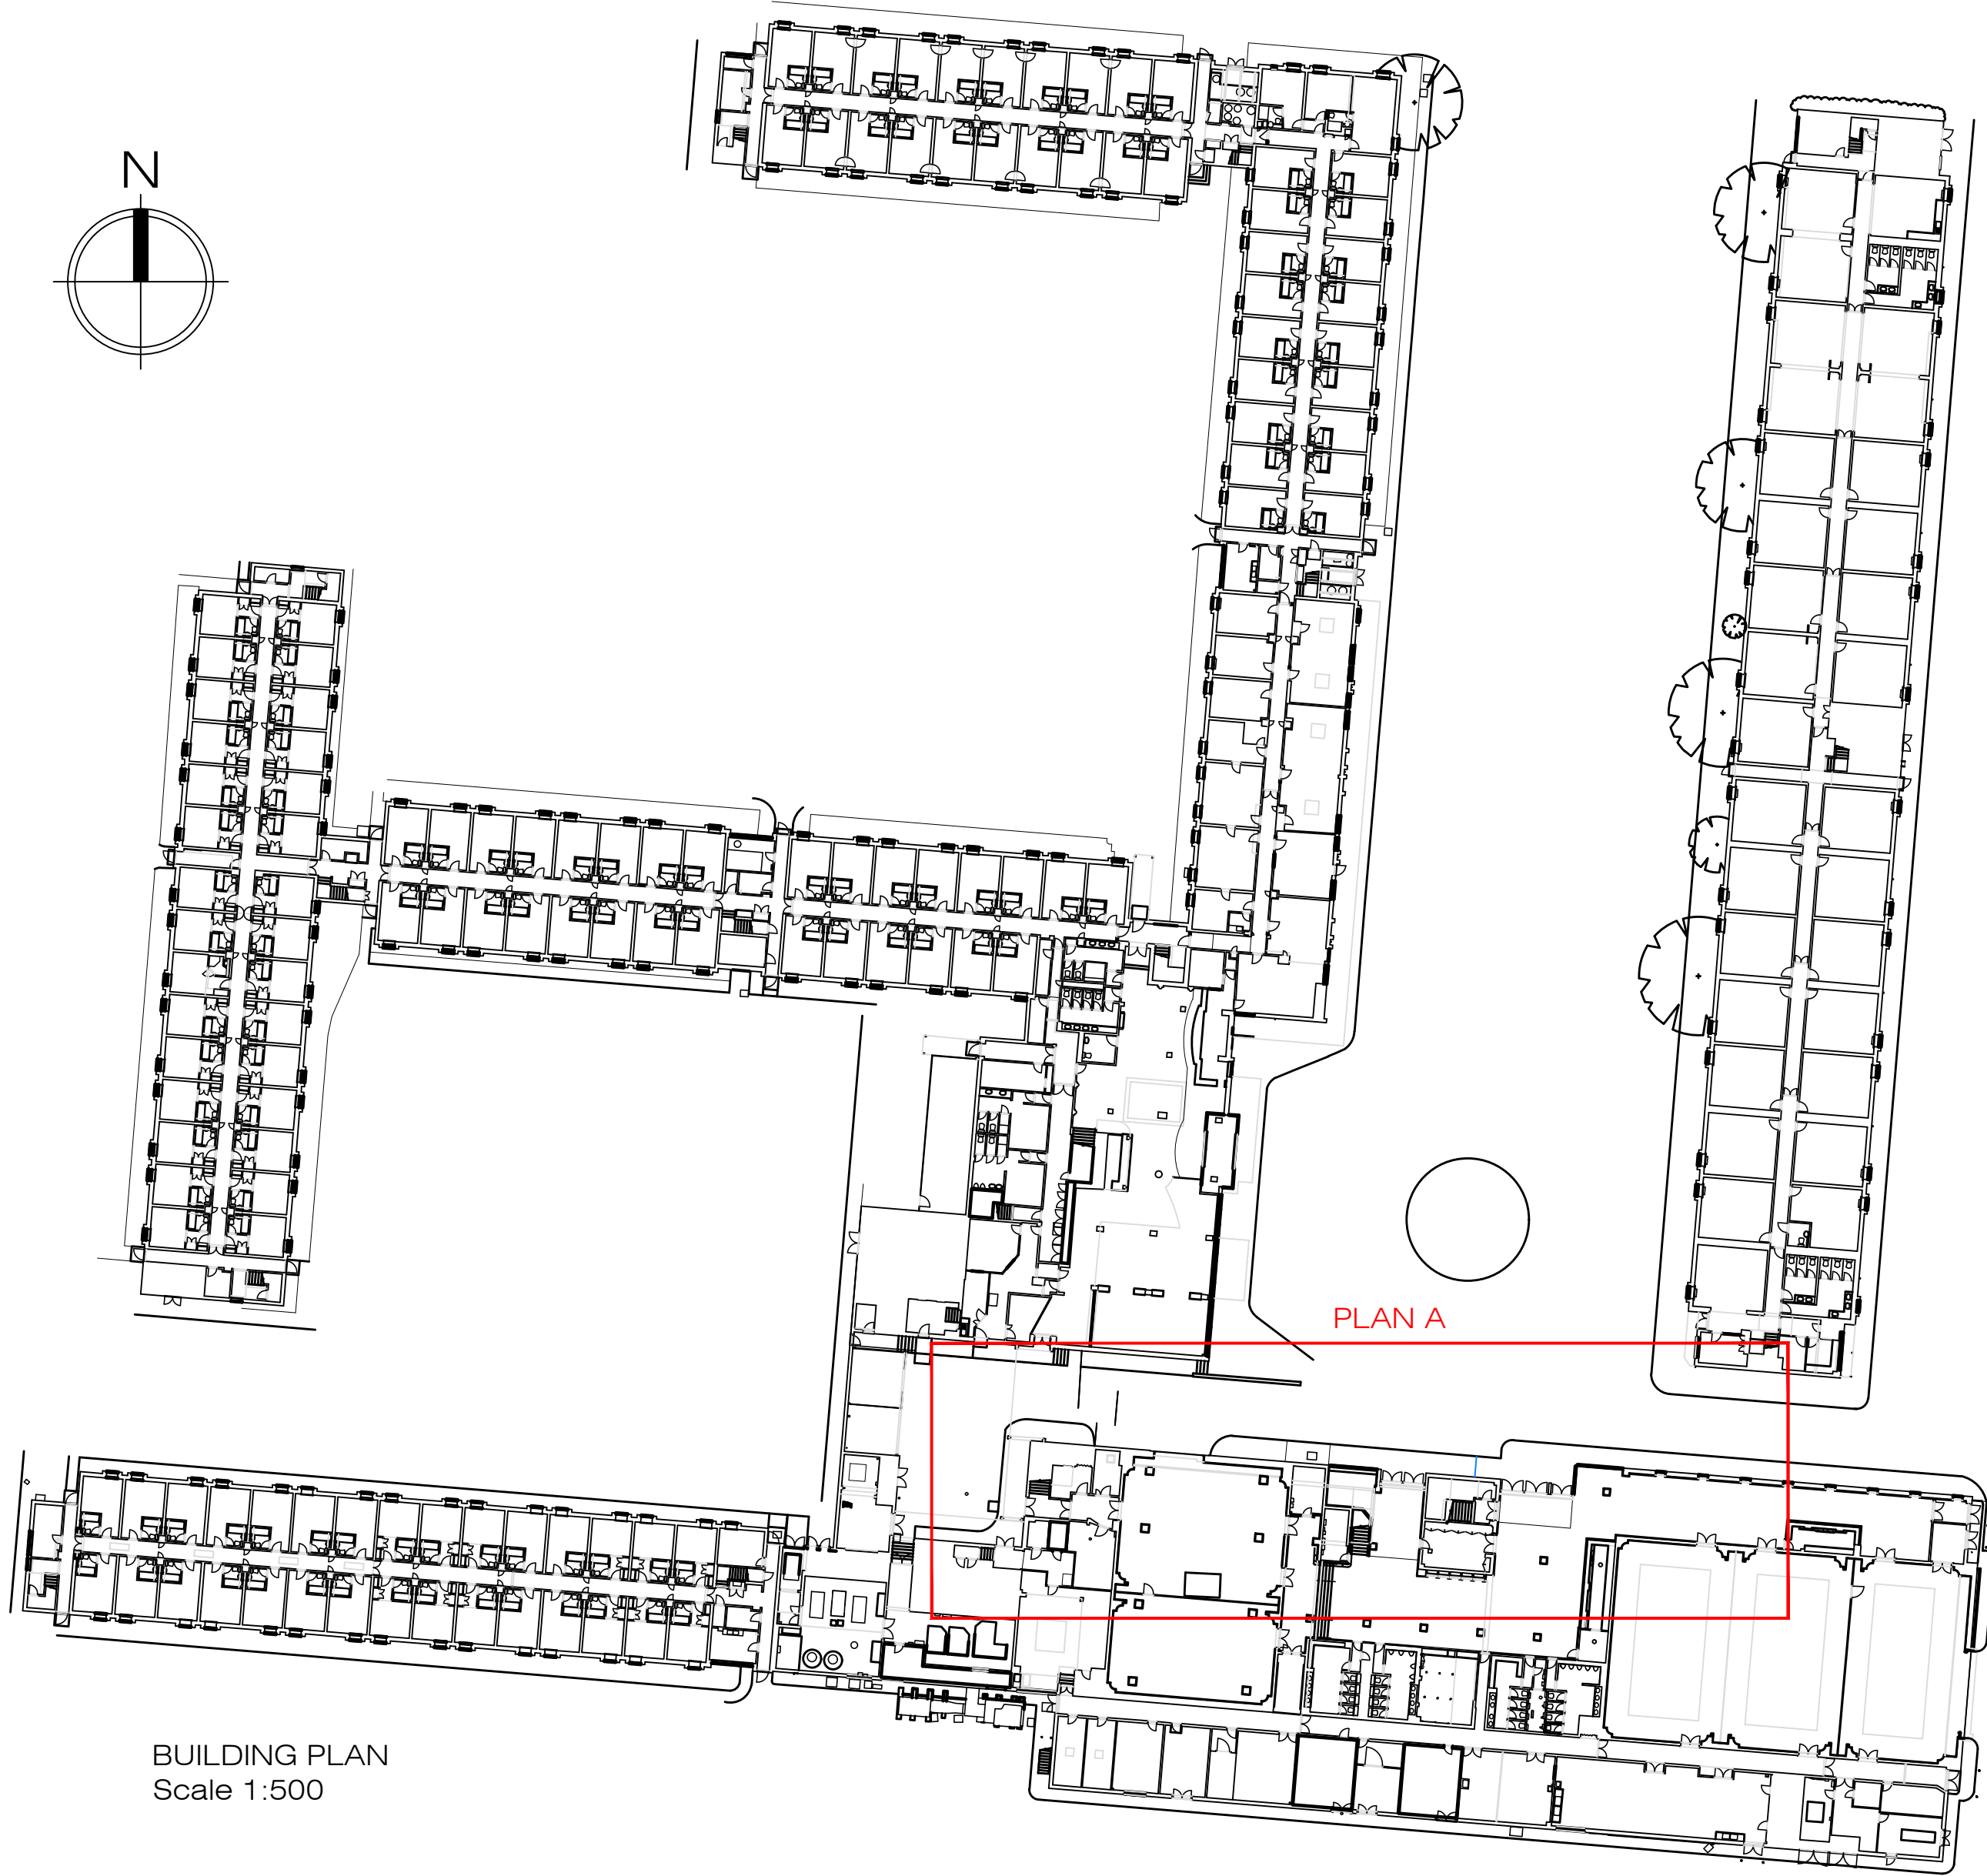

BUILDING PLAN
Scale 1:500

New composite slatted cladding panels under existing canopy. Teak effect finish.

New composite slatted cladding panels over existing cladding. Teak effect finish.

New composite slatted cladding panels over existing brick. Teak effect finish.

New composite slatted cladding panels over existing tiled dividing wall. Teak effect finish.

Blue lines show positions of new LED strip lights within cladding slats. Lighting in same location as existing downlights.

SCALE 1:100
10m
1m
0
A1

PLAN A
Scale 1:100

ALL DIMENSIONS TO BE CHECKED ON SITE. FIGURED DIMENSIONS ONLY TO BE TAKEN FROM THIS DRAWING. JONES AD DESIGN TO BE INFORMED IMMEDIATELY OF ANY DISCREPANCIES.

© 2026 THE COPYRIGHT OF THIS DRAWING REMAINS THE PROPERTY OF JONES AD AND MAY NOT BE COPIED, REPRODUCED, RETAINED OR DISCLOSED TO ANY UNAUTHORISED PERSON OR ENTITY WITHOUT WRITTEN PERMISSION.

NOTES:

Rev	Date	Dwn	Chk	Revision note

PROJECT THISTLE HOTEL HEATHROW	CLERMONT HOTEL GROUP
--------------------------------------	-------------------------

DRAWING
CLADDING LOCATION PLAN

PLANNING

SCALE
1:500 / 1:100 @ A1
FIRST ISSUE DATE
28.08.2026

DRAWN MJW	CHECKED MJW
--------------	----------------

PROJECT	ORDINATOR	LEVEL	ROLE	NUMBER	REVISION
26013	JAD	XX	A	2001	

JONES
ARCHITECTURE+DESIGN

Lower Arches, Elkington Lodge, Welford, Northants, NN6 6HE
T 01604 211 470 E info@jones-ad.co.uk W www.jones-ad.co.uk