

SKY
VELUX-
W.1&2.

3.8/M
PROPOSED FLAT ROOF

PROPOSED
DORMER WITH
HUNGED TILES.

200 MM

200 MM

OWNER;- MR.ASIM SHAKEEL &
MRS.TAHIRA TUFAIL.

(S-3)

ADD;- 3, ZEELAND AVE;-
HARMONDSWORTH, WEST
DRAYTON, UB7 0BN.

PROPOSAL;- LOFT
CONVERSION WITH
SHOWER/W.C. & STORE.

DWG/#, T/S/3/A.

DATE;- 21/08/2021.

SCALE, AS SHOWN

PLANNING
PORTAL REF;#.
PP

COUNCIL REF;#/. P

PROPOSED SIDE VIEW OF
(H/4) ELEVATION, (1:100).

3.8M

PROPOSED DORMER
WITH HUNGED TILES.

1.200/m

NOTE;- PROPOSED SIDE FACING
WINDOWS 2B OBSCURE GLAZED
UNOPENABLE BELOW 1.7M,
ABOVE FIRST FLOOR LEVEL.

NOTE;- ALL
MATERIALS
USED 2B
MATCHED
WITH ALL
EXISTING.

SHEET/#, (S-3, OF, S-6)

ROOF

GRAG

G/F R/G.


GATE

SKY VELUX- W.1&2.


Flat Roof

F/GDN.

PROPOSED SIDE VIEW OF (H/2) ELEVATION (1:100)

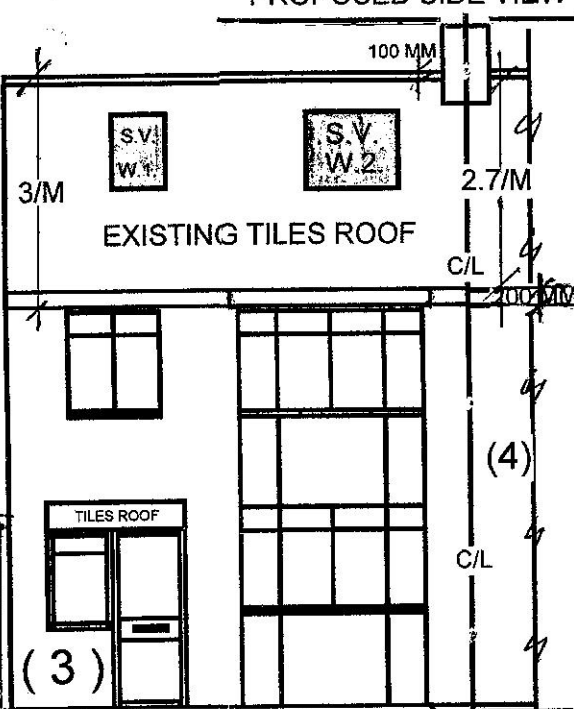

PROPOSED FRONT ELEVATION, (1; 100).

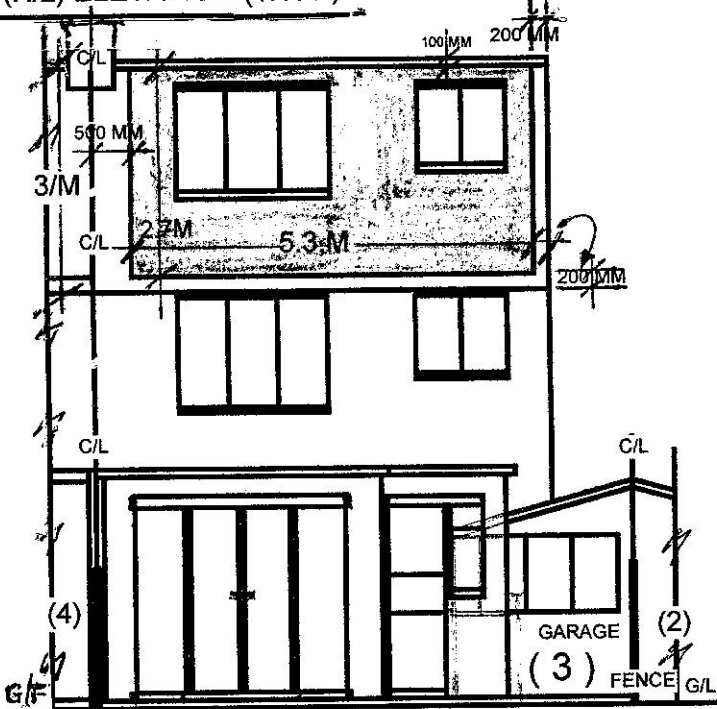

PROPOSED REAR ELEVATION, (1:100)