
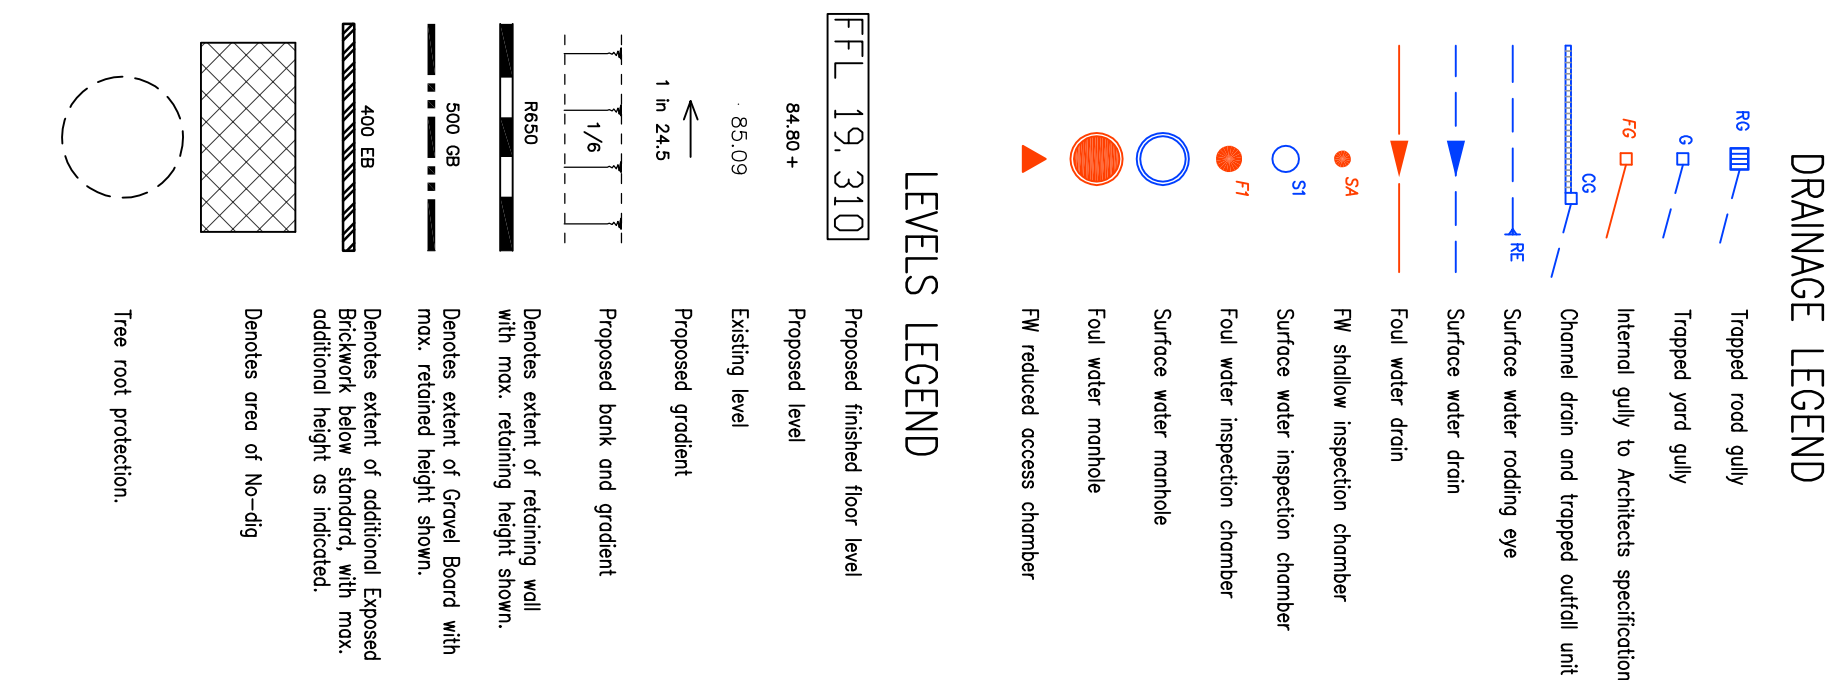


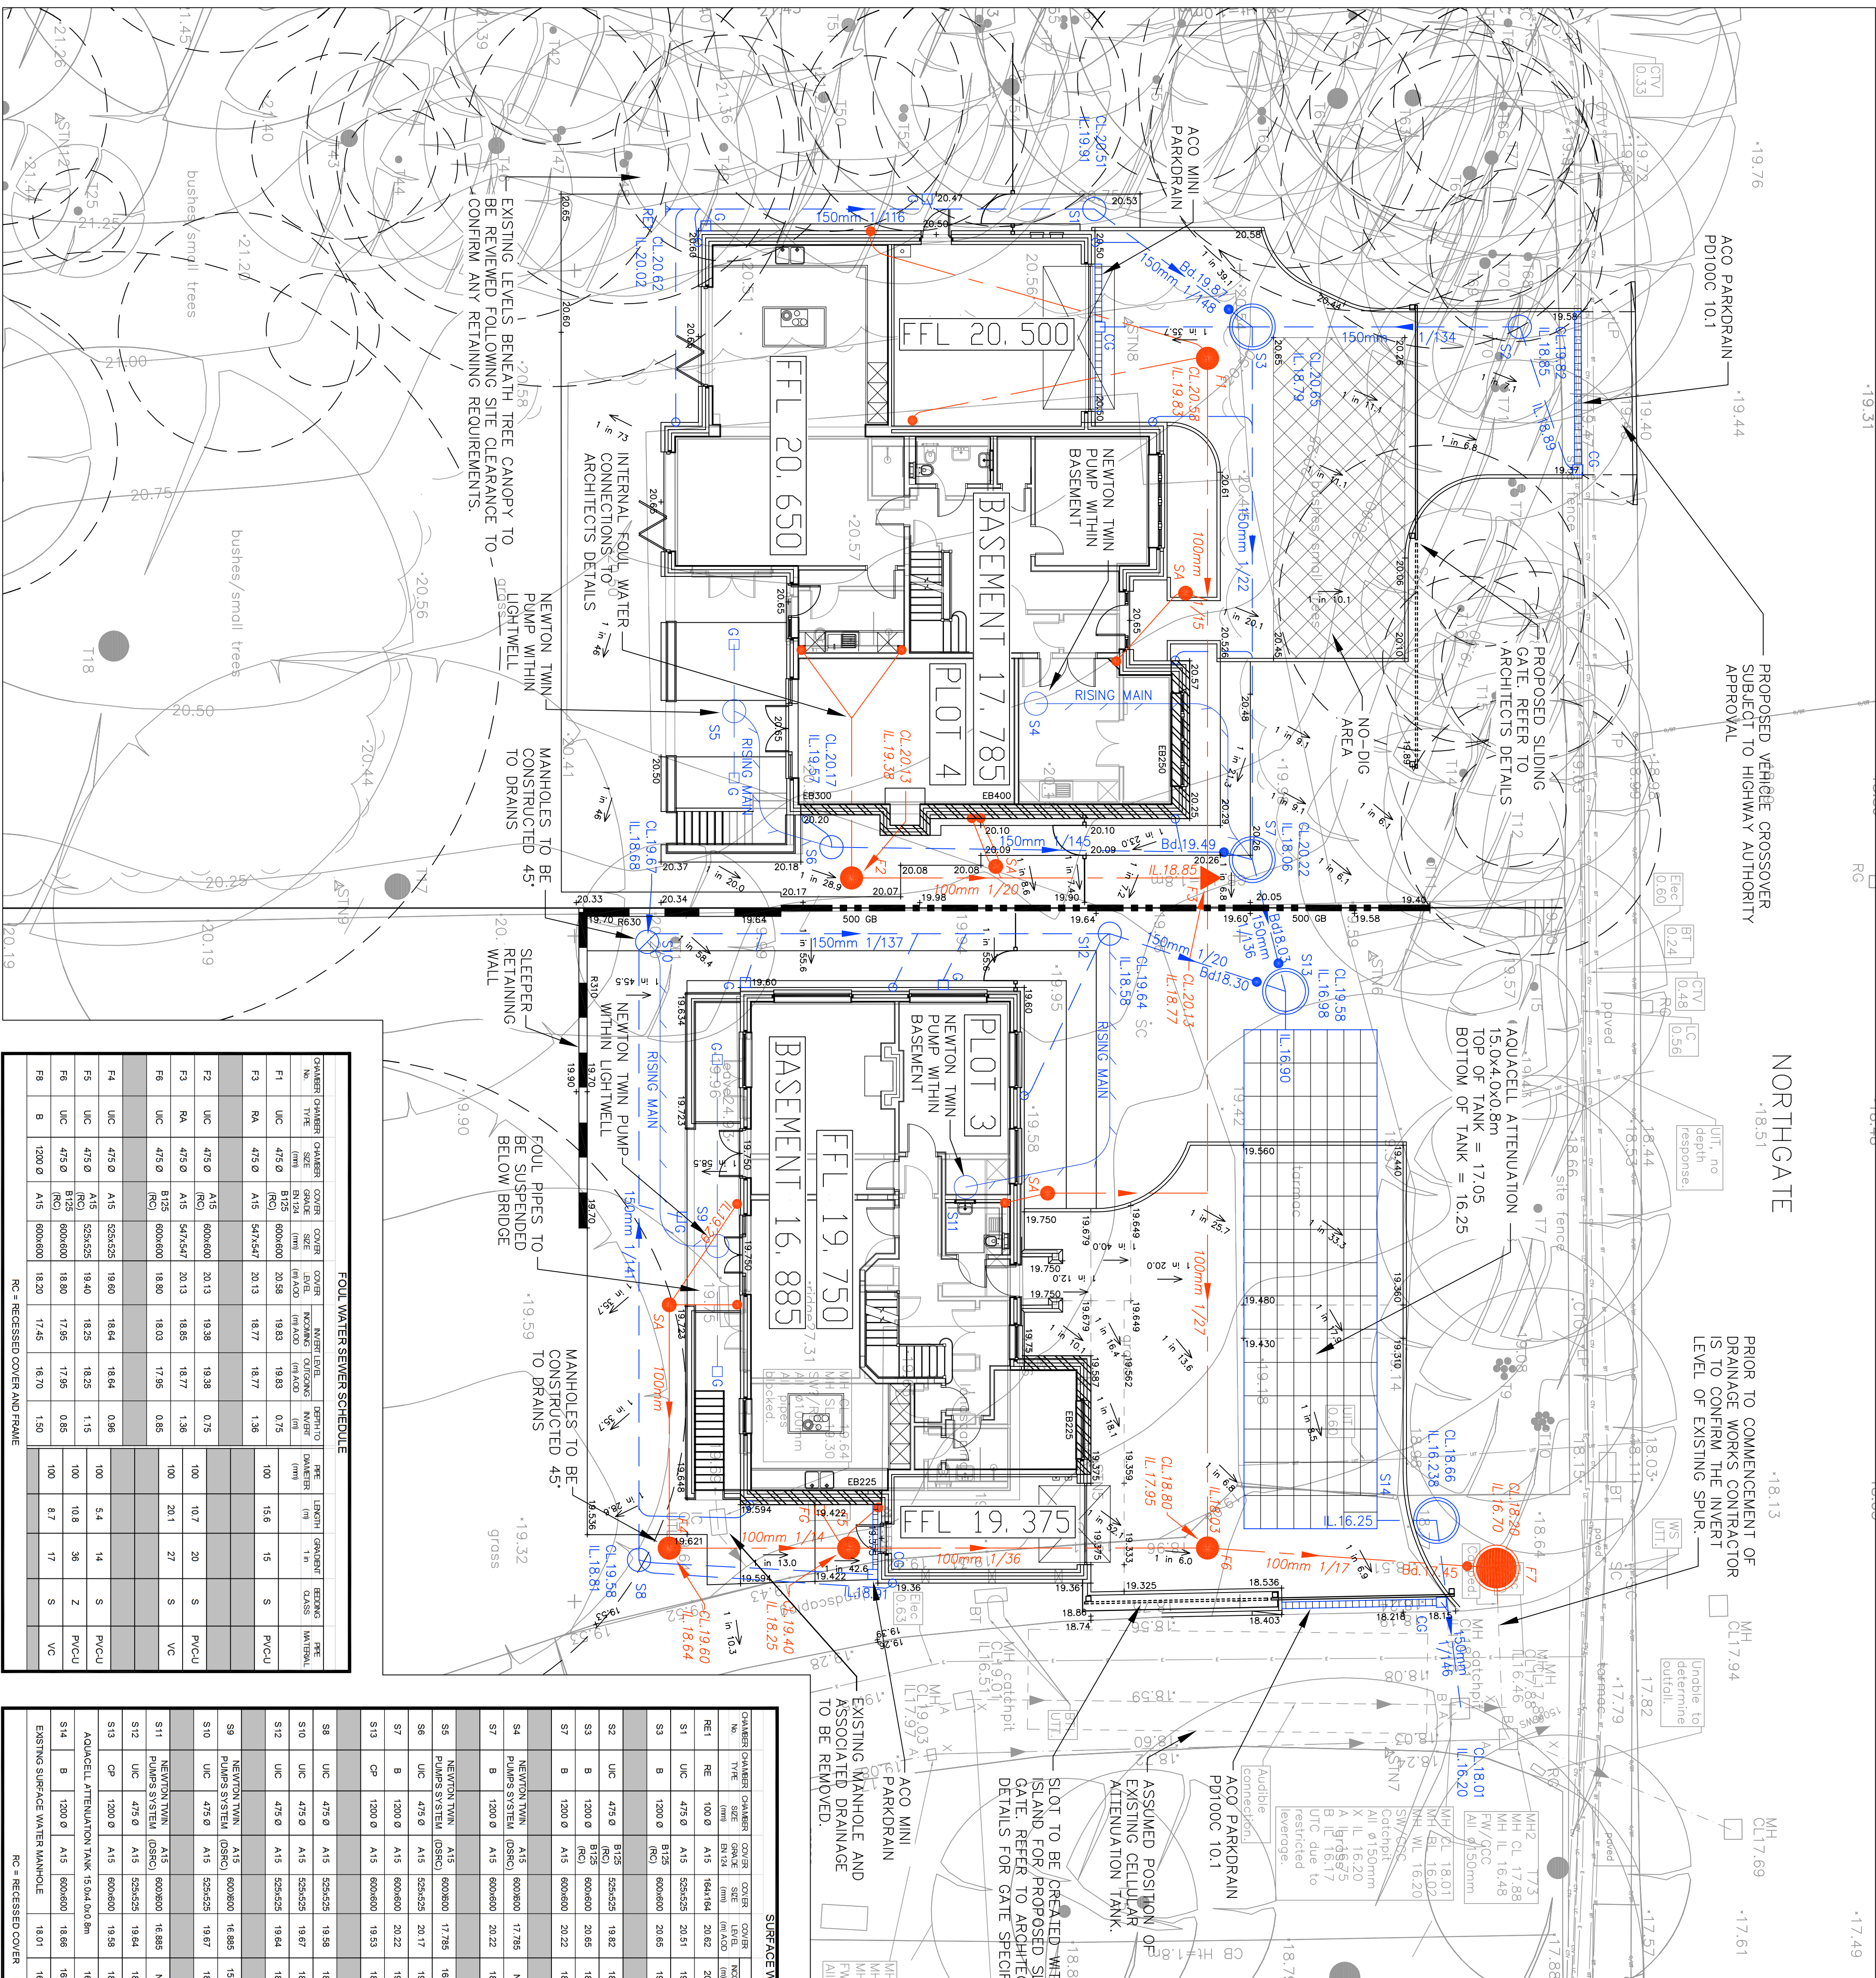

FOUL WATER SEWER SCHEDULE												
CHAMBER / CHAMBER SIZE	CHAMBER DIA. (mm)	COVER DIA. (mm)	COVER RISE (mm)	COVER RISE (mm)	INVERT LEVEL (m A.S.D.)	DEPTH TO FLOOR (m)	DEPTH TO CHAMBER (m)	PIPE DIA. (mm)	LENGTH (m)	SPACING (m)	BENKING (m)	PIPE MATERIAL
F1	U/C	475 Ø	B125	600x600	20.58	19.83	19.83	0.75	100	15.6	15	S
F3	Ø	475 Ø	A15	547x547	20.13	16.77	16.77	1.36				
F2	U/C	475 Ø	A15	600x600	20.13	19.38	19.38	0.75	100	10.7	20	S
F3	Ø	475 Ø	A15	547x547	20.13	18.85	18.77	1.36	100	20.1	27	S
F6	U/C	475 Ø	B125	600x600	18.80	18.03	17.95	0.85				
F4	U/C	475 Ø	A15	525x525	19.60	18.64	18.64	0.96	100	5.4	14	S
F5	U/C	475 Ø	A15	525x525	19.40	18.25	18.25	1.15	100	10.8	36	Z
F6	U/C	475 Ø	B125	600x600	18.80	17.95	17.95	0.85	100	8.7	17	S
F8	B	1200 Ø	A15	600x600	18.20	17.45	16.70	1.50				
RC + RECESSED COVER AND FRAME												

SURFACE WATER/SEWER SCHEDULE												
CHAMBER	CHAMBER TYPE	COVER DIA. (mm)	COVER DIA. (mm)	MANHOLE DIA. (mm)	MANHOLE DIA. (mm)	DEPTH TO TOP OF CHAMBER (mm)	DEPTH TO TOP OF CHAMBER (mm)	DEPTH TO TOP OF CHAMBER (mm)	DEPTH TO TOP OF CHAMBER (mm)	DEPTH TO TOP OF CHAMBER (mm)	DEPTH TO TOP OF CHAMBER (mm)	DEPTH TO TOP OF CHAMBER (mm)
S1	U/C	475 Ø	A15	525x525	20.51	19.91	19.9	0.60				
S2	U/C	475 Ø	A15	525x525	19.62	18.65	18.65	0.97				
S3	B	1200 Ø	A15	600x600	20.65	18.79	18.79	1.86				
S7	B	1200 Ø	A15	600x600	20.22	18.06	18.06	2.16				
S4	NEWTON TWIN PLUMBS SYSTEM (GRO)	A15	600x600	17.95	N/A	N/A	N/A	N/A				
S7	B	1200 Ø	A15	600x600	20.22	18.06	18.06	2.16				
S5	NEWTON TWIN PLUMBS SYSTEM (GRO)	A15	600x600	17.95	16.85	N/A	N/A	N/A				
S6	U/C	475 Ø	A15	525x525	20.17	19.67	19.67	0.80				
S7	B	1200 Ø	A15	600x600	20.22	19.49	18.06	2.16				
S13	CP	1200 Ø	A15	600x600	19.53	18.03	16.98	2.55				
S8	U/C	475 Ø	A15	525x525	19.58	18.81	18.8	0.77				
S10	U/C	475 Ø	A15	525x525	19.67	18.68	18.68	0.99				
S12	U/C	475 Ø	A15	525x525	19.64	18.59	18.58	1.06				
S9	NEWTON TWIN PLUMBS SYSTEM (GRO)	A15	600x600	16.85	15.95	N/A	N/A	N/A				
S10	U/C	475 Ø	A15	525x525	19.67	18.68	18.68	0.99				
S11	NEWTON TWIN PLUMBS SYSTEM (GRO)	A15	600x600	16.85	N/A	N/A	N/A	N/A				
S12	U/C	475 Ø	A15	525x525	19.64	18.59	18.58	1.06				
S13	CP	1200 Ø	A15	600x600	19.58	18.30	16.98	2.60				
AQUACEL ATTENUATION TANK	15.0x4.0x0.8m			16.90	16.25	2.42						
S14	B	1200 Ø	A15	600x600	18.66	16.28	16.23	2.42				
EXISTING SURFACE WATER MANHOLE												
				18.01	16.20	16.20	1.81					
RC = RECESSED COVER DRC = DOUBLE SEALED RECESSED COVER												

[illegible]

- # 1