
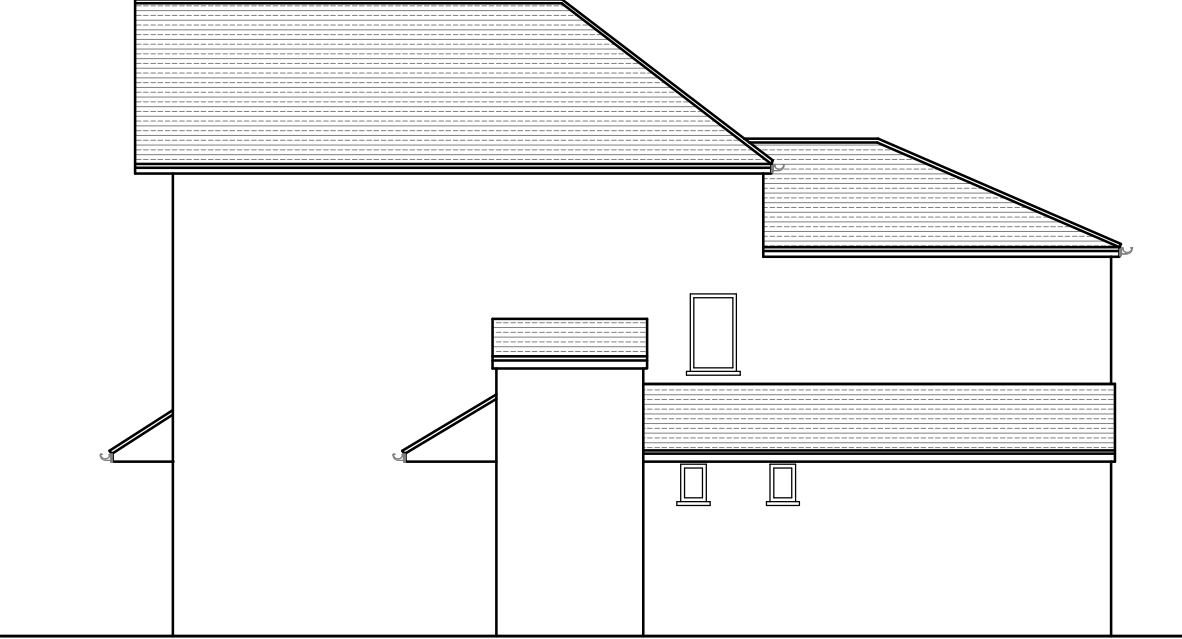
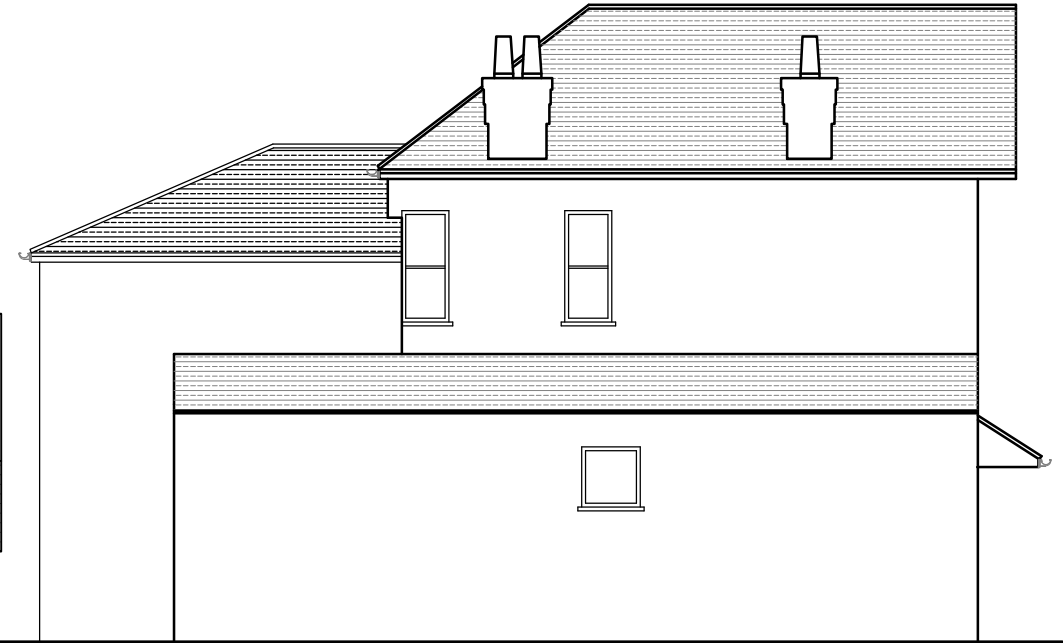
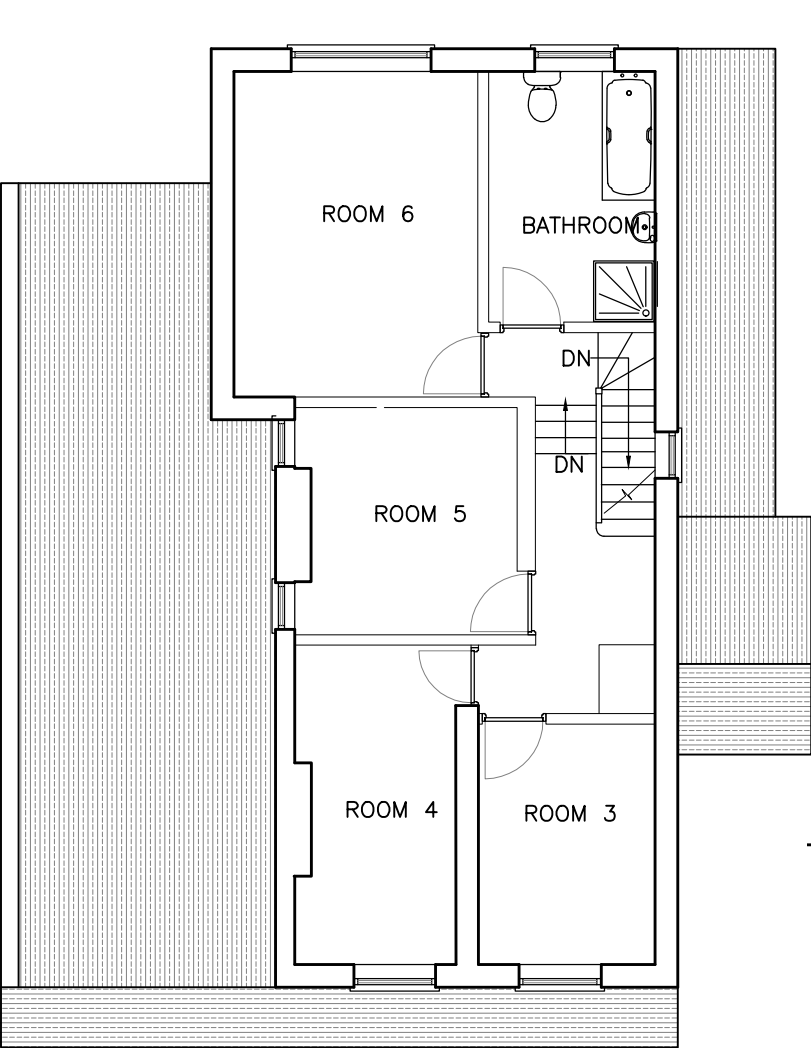


ALL DIMENSIONS TO BE CHECKED ON SITE. ANY DISCREPANCIES MUST BE REPORTED TO THE ARCHITECT FOR VERIFICATION PRIOR TO COMMENCEMENT OF THE EFFECTED WORKS. IF IN DOUBT ASK. THIS DRAWING IS COPYRIGHT.

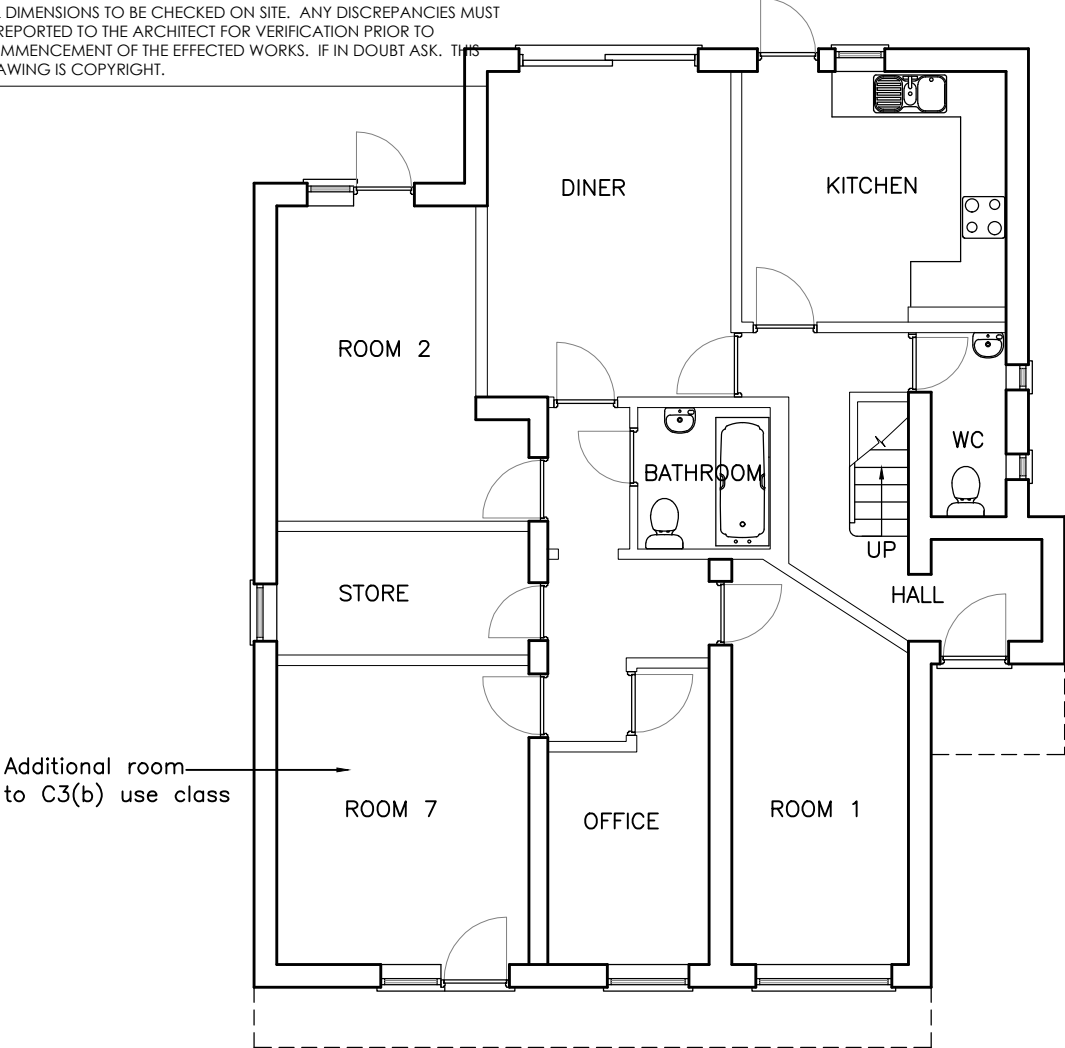

CREATIVE DESIGNS

SITE ADDRESS:
13 WOOD END GREEN ROAD HAYES
UB3 2SB


DRAWING TITLE:
PROPOSED FLOOR PLANS
ELEVATIONS

JOB NO/ DRAWING NO:
1061 / 104

REVISION NO:
P1 16.03.2020
P2 21.07.2020

Preliminary issue.
Canopy reference removed.

SCALE:
1:100 @A3

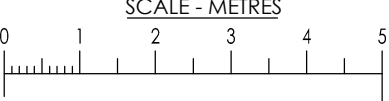

NORTH: