



EXISTING 1:100

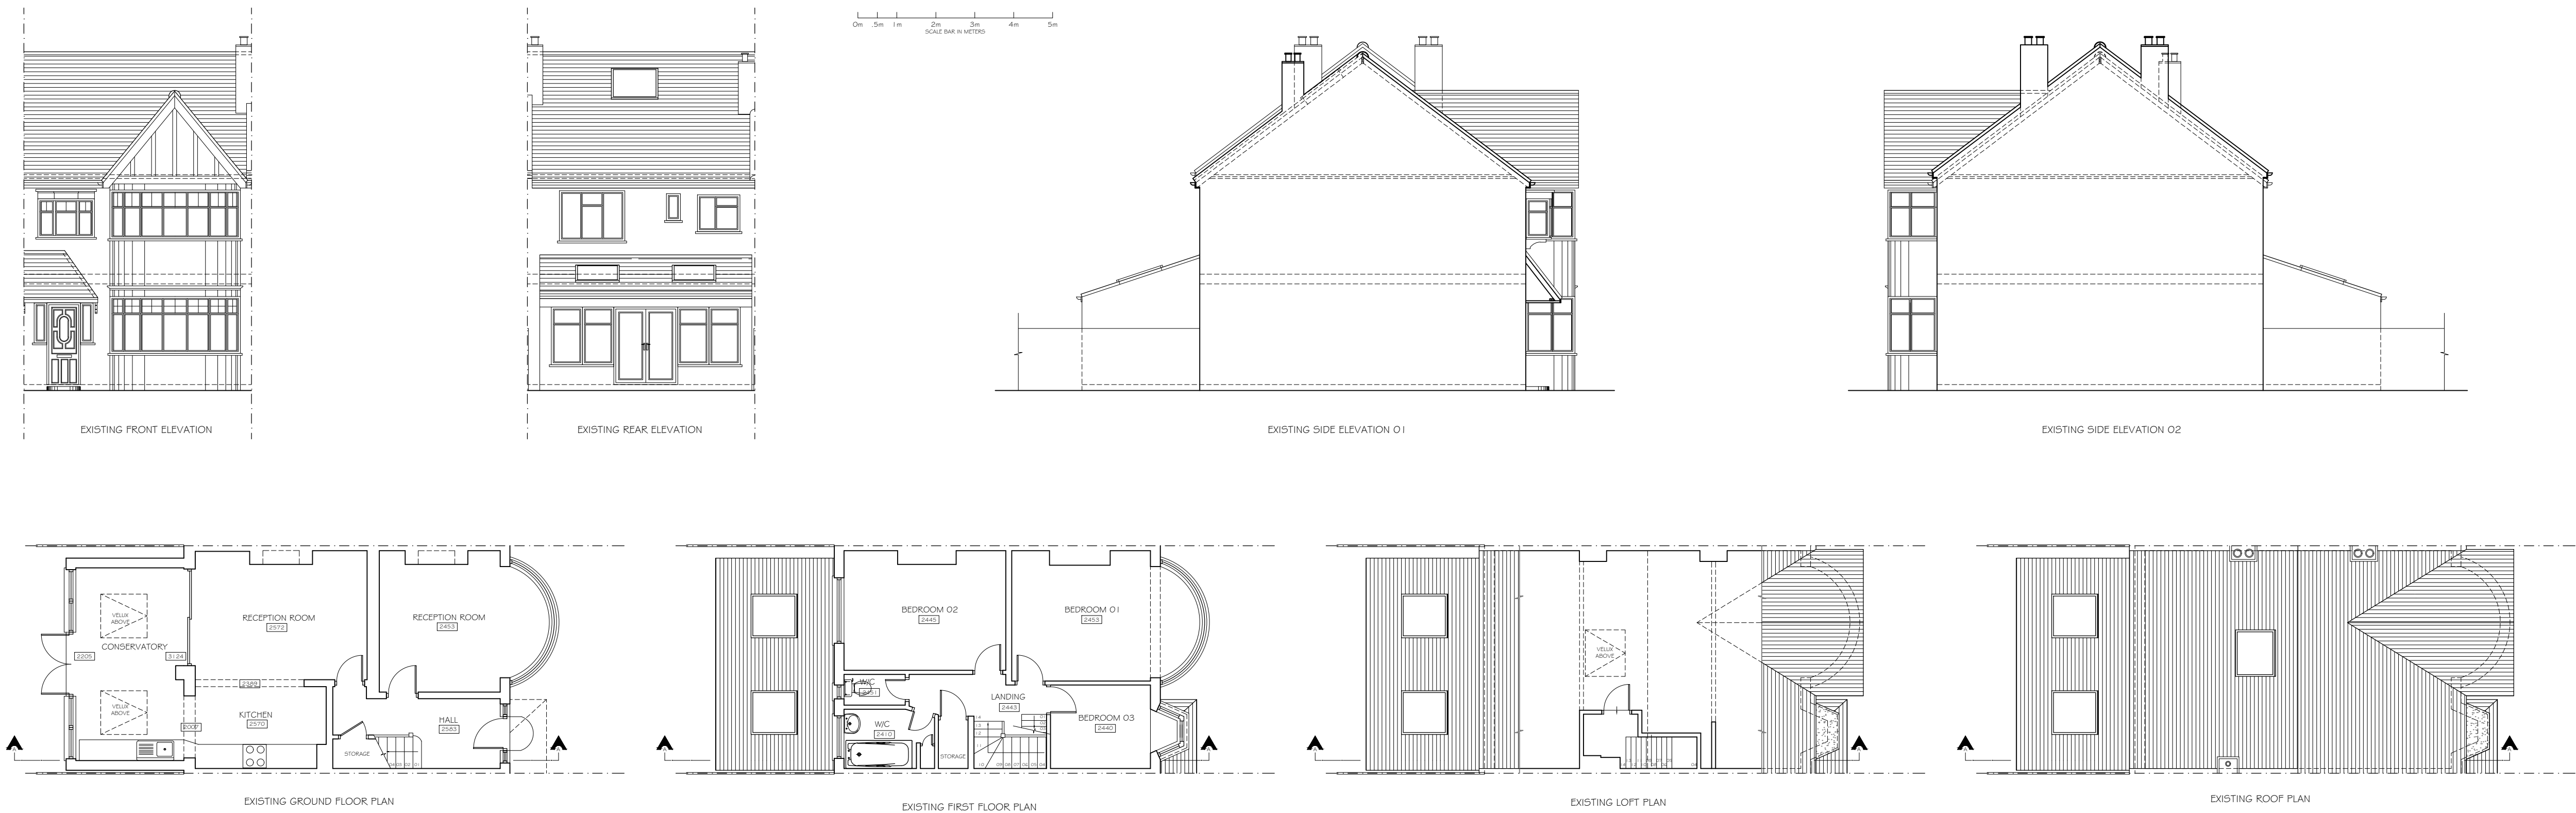

PROPOSED 1:100

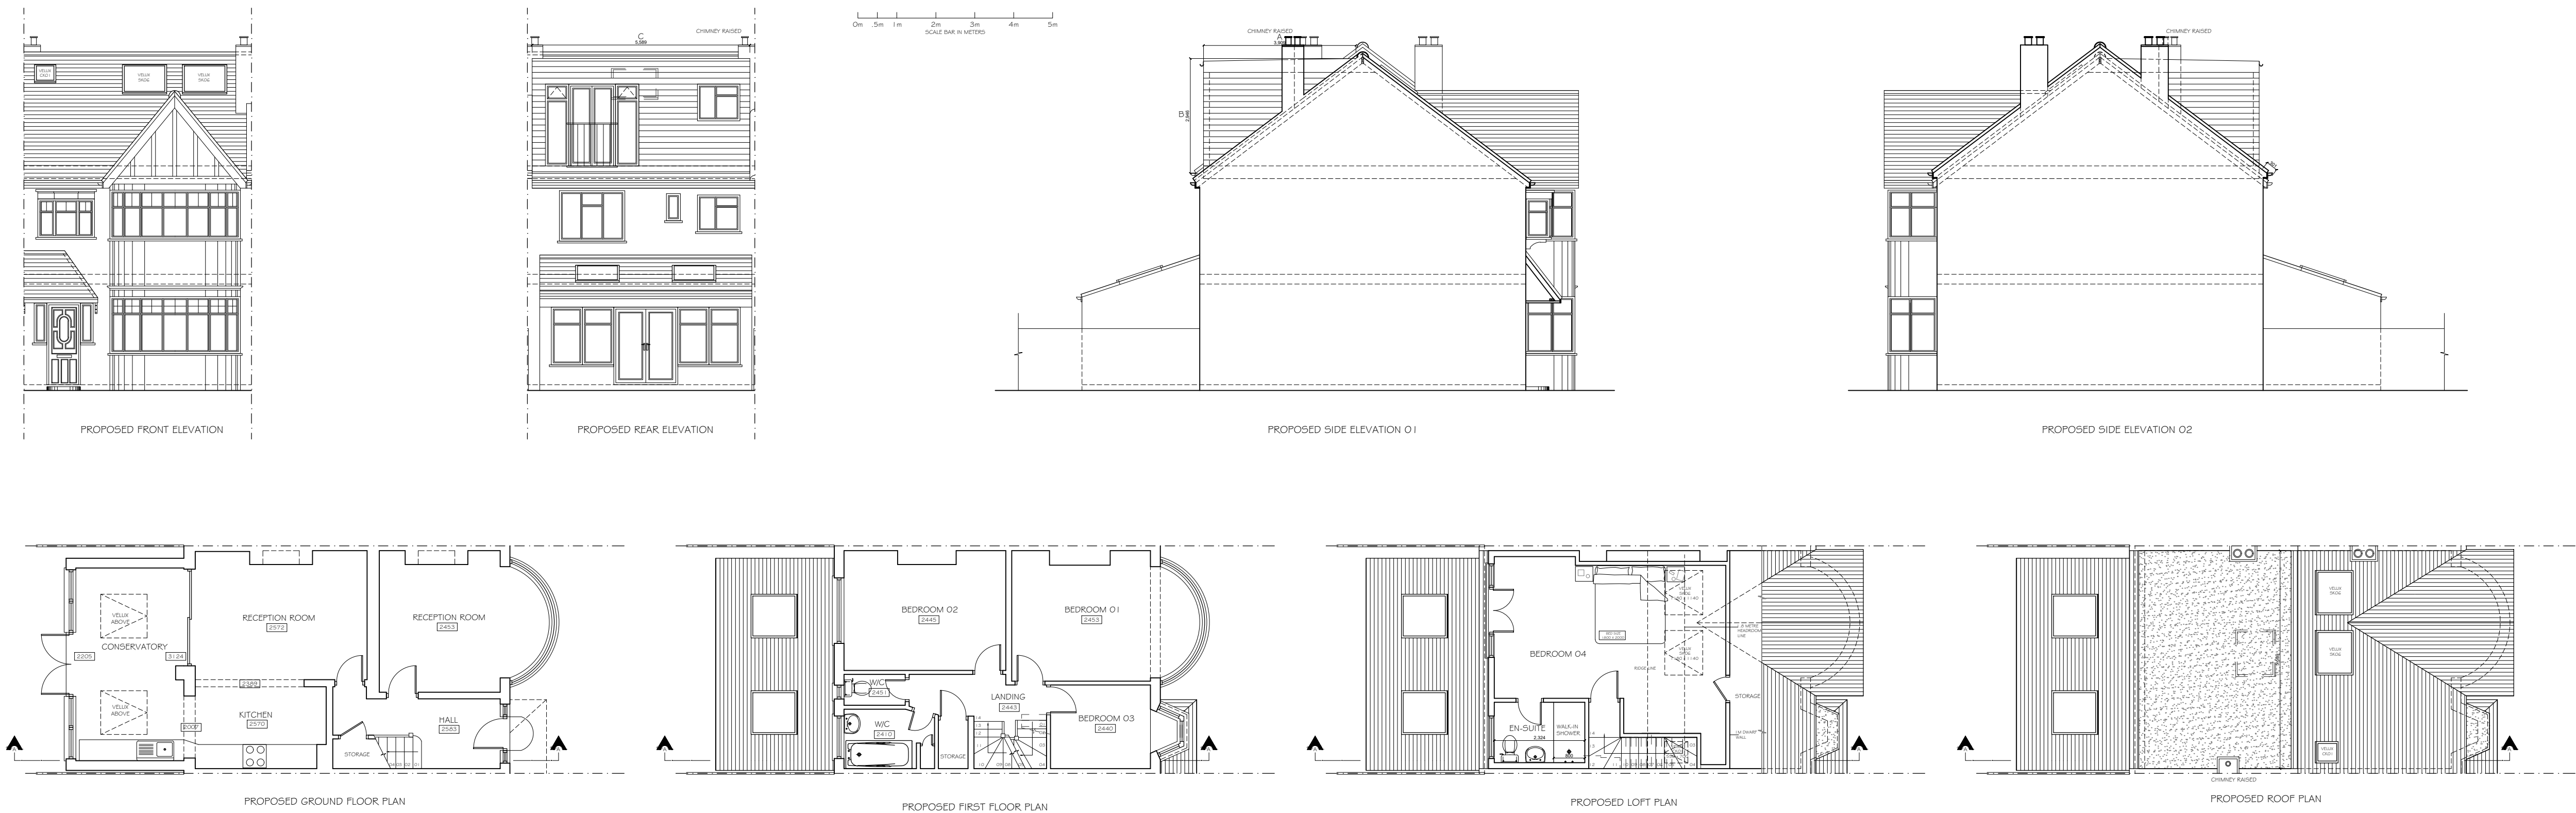

Copyright © Studio 136 Architects Ltd
This drawing which is the property of Studio 136 Architects Ltd is the subject of Intellectual Property Rights including copyright and design right and shall not be reproduced, copied, loaned or submitted to any other party without the written consent of Studio 136 Architects Ltd.

This drawing is not to be scaled. Only figured dimensions to be taken. Any discrepancies to be reported to the Studio 136 Architects prior to setting out or ordering of any materials



Project			
LOFT CONVERSION 395 VICTORIA ROAD RUISLIP HA4 0EF			
Client			
MR KNOWLES & MS BLANKET 395 VICTORIA ROAD RUISLIP HA4 0EF			
Drawing Title			
EXISTING PLANS SECTION & ELEVATIONS			
Scale 1:50/ 1:100 @ A1	Drawn SDS	Checked --	Authorised --
	JANUARY 2020	--	--
Drawing Number		Rev	
ST_JAN20_395 VICT_001		A	