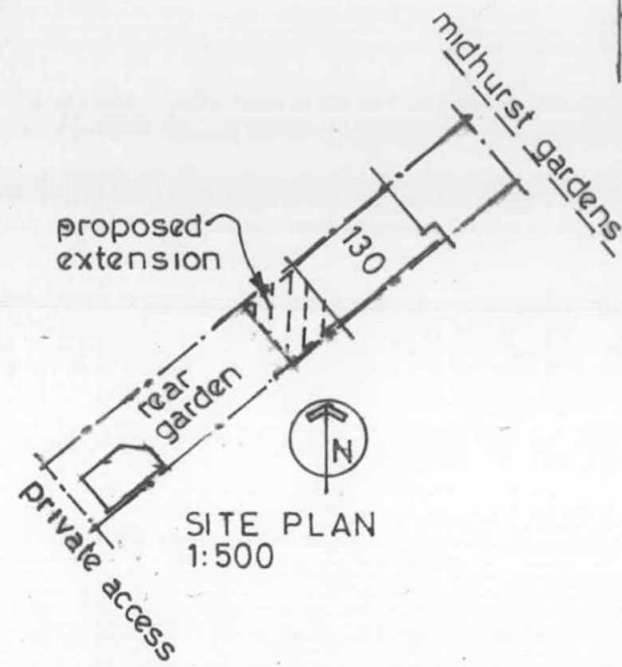
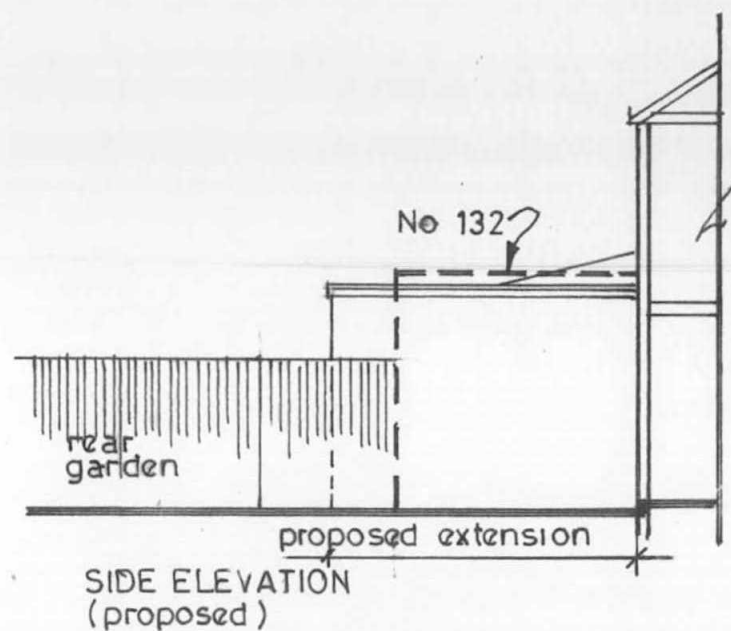
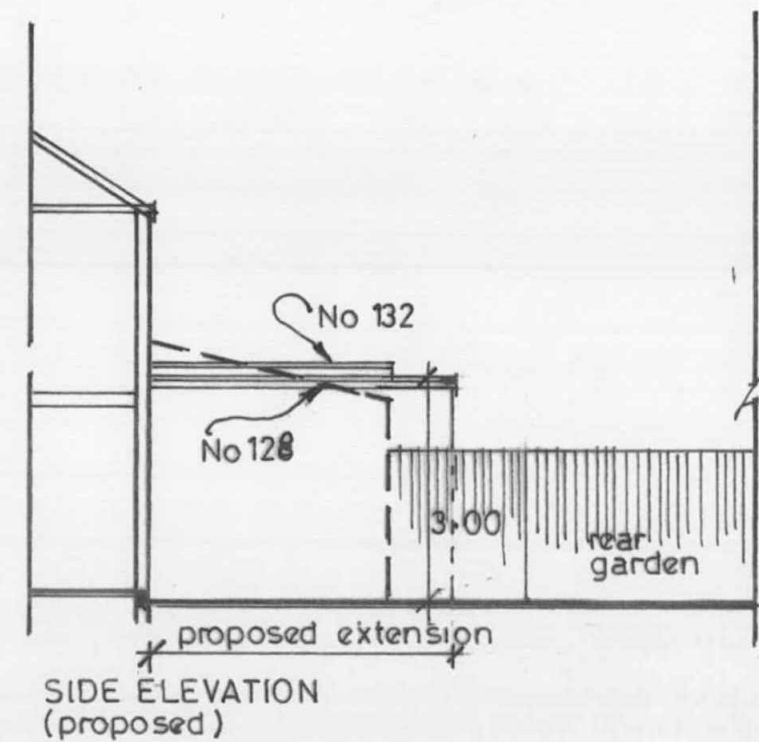
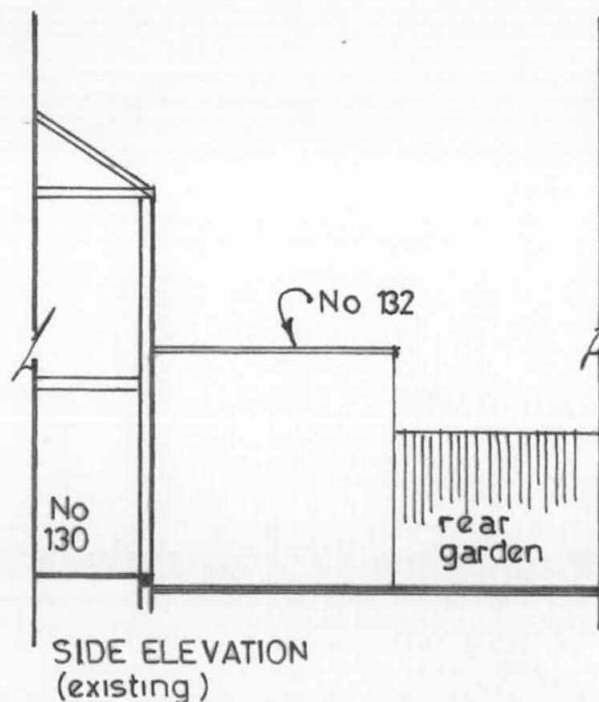
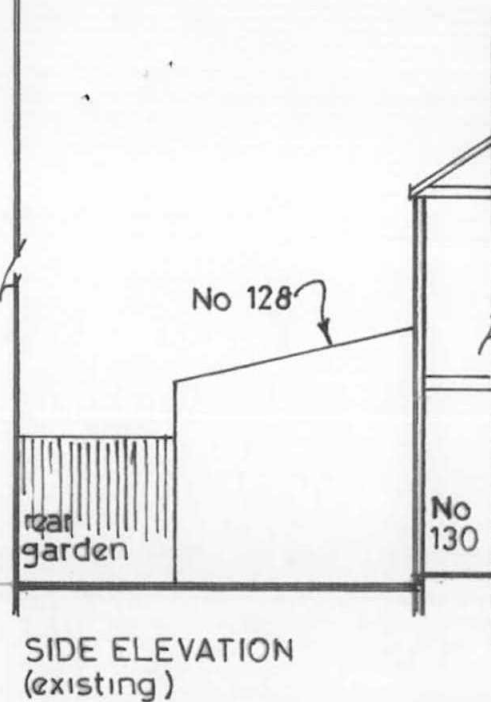
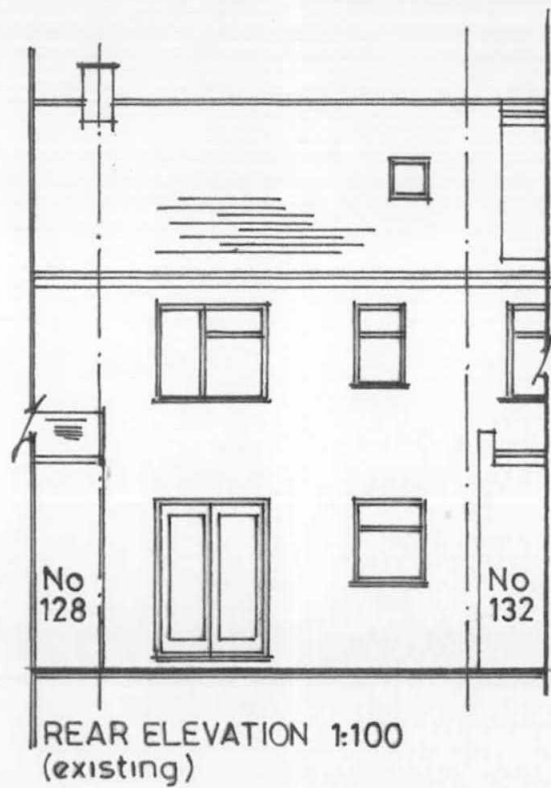
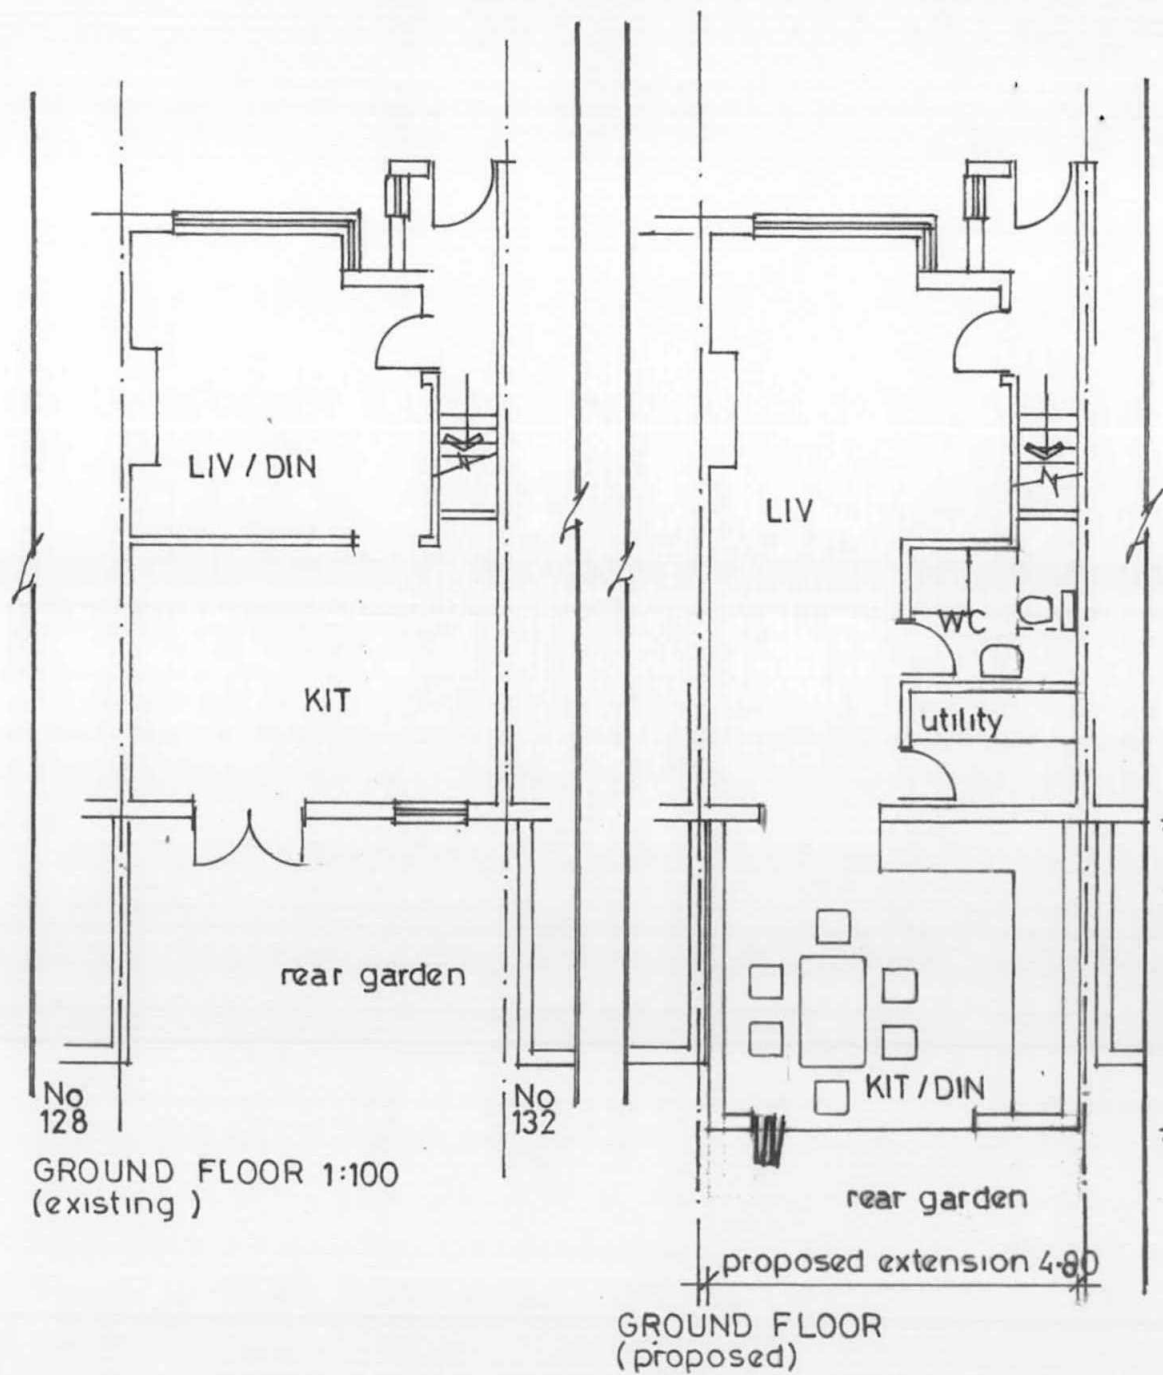


Existing and proposed floor plan & elevations:
 Proposed ground floor rear extension
 at 130 Midhurst Gardens
 HILLINGDON
 MG/01 1:100