





PROPOSED GROUND FLOOR

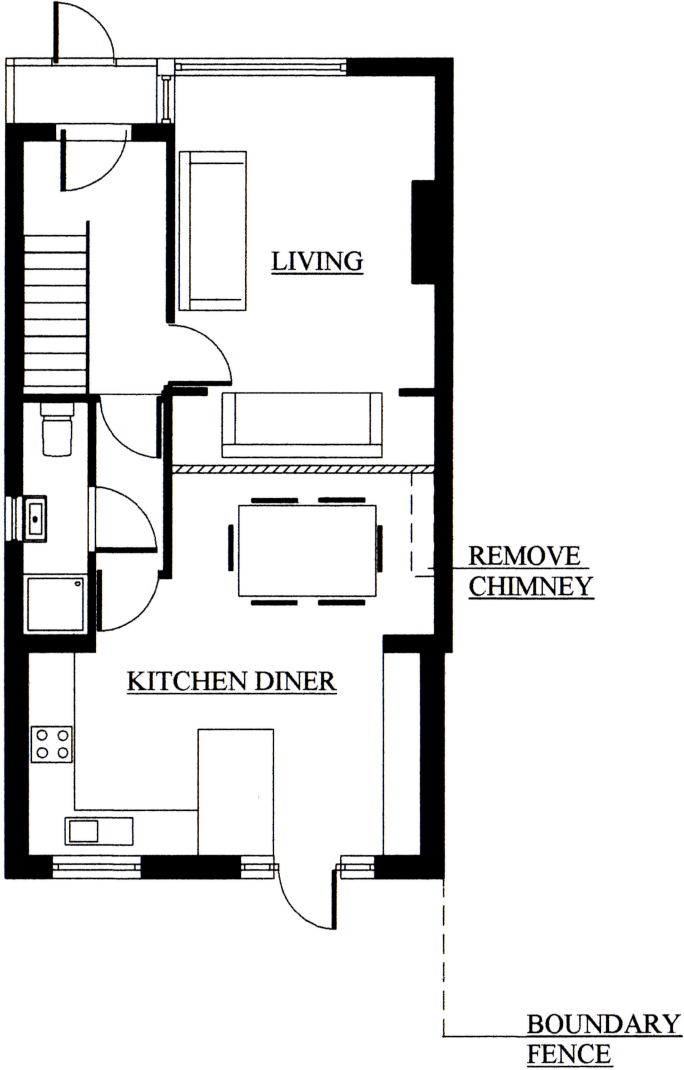


PROPOSED FIRST FLOOR

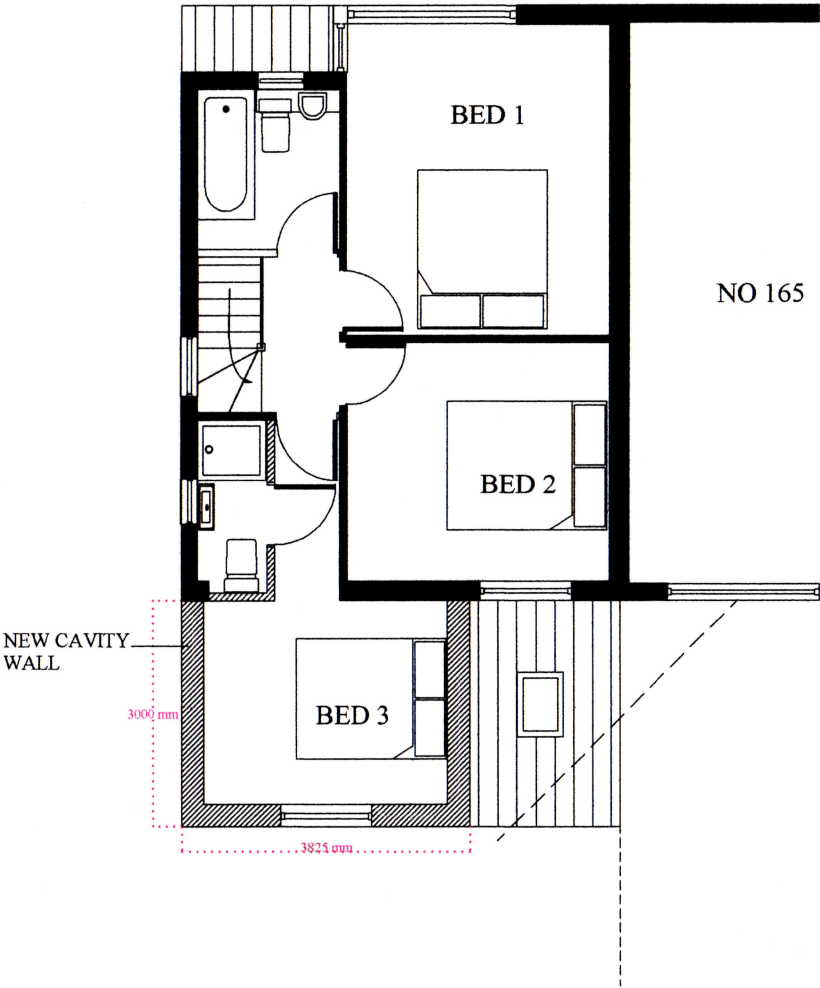


ROOF PLAN

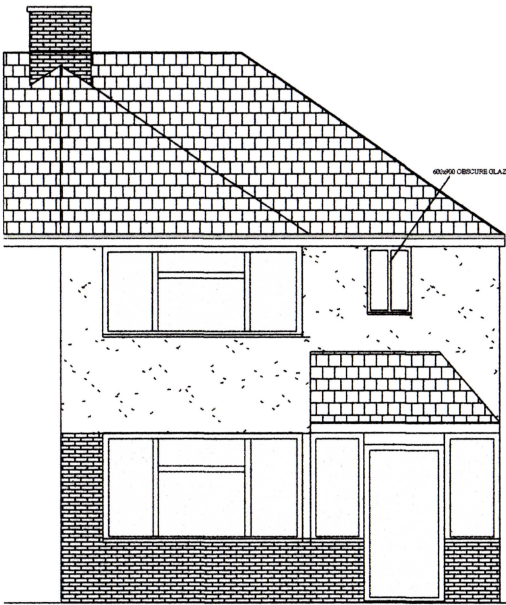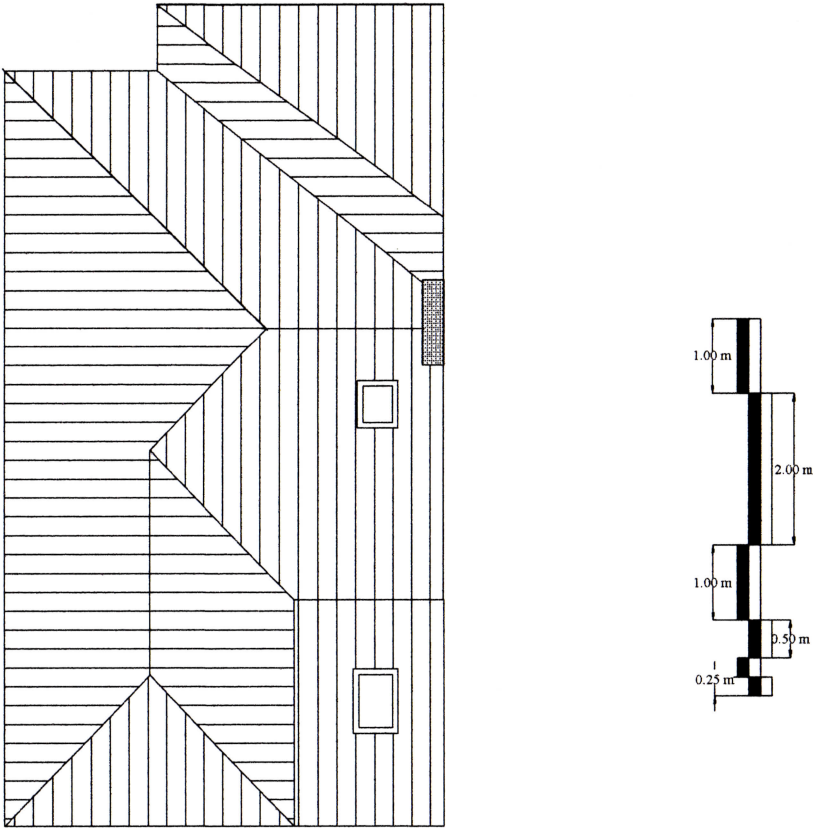


PROPOSED FRONT ELEVATION

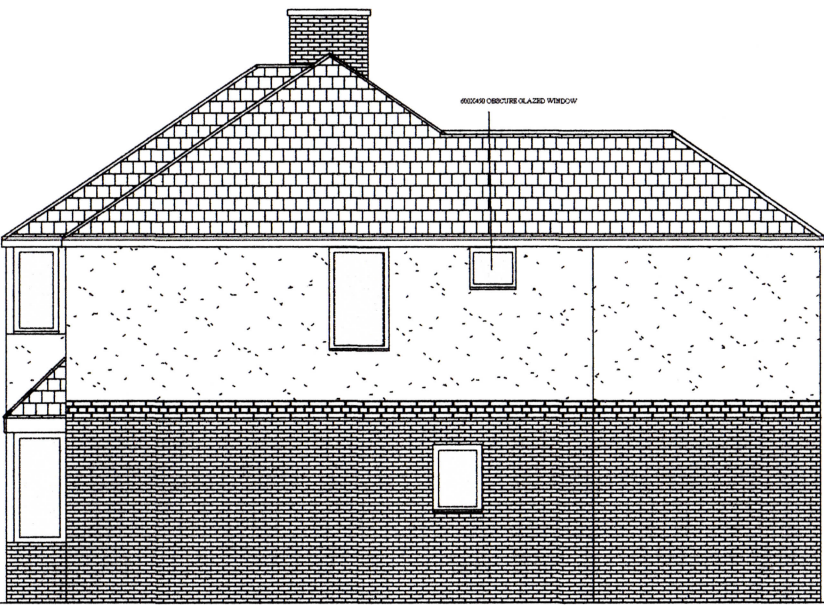

PROPOSED R/H ELEVATION

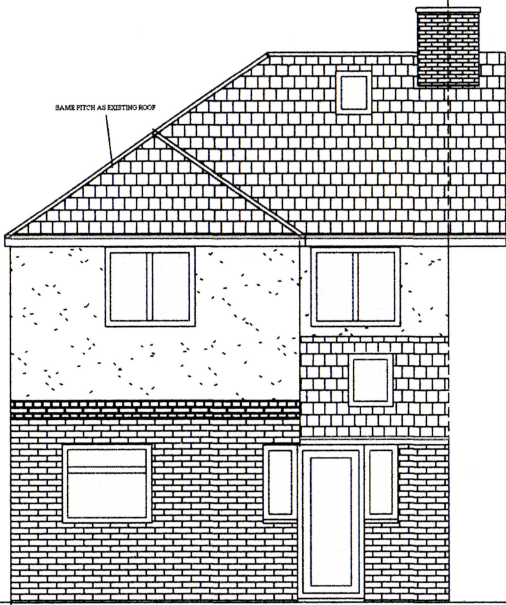

PROPOSED REAR ELEVATION

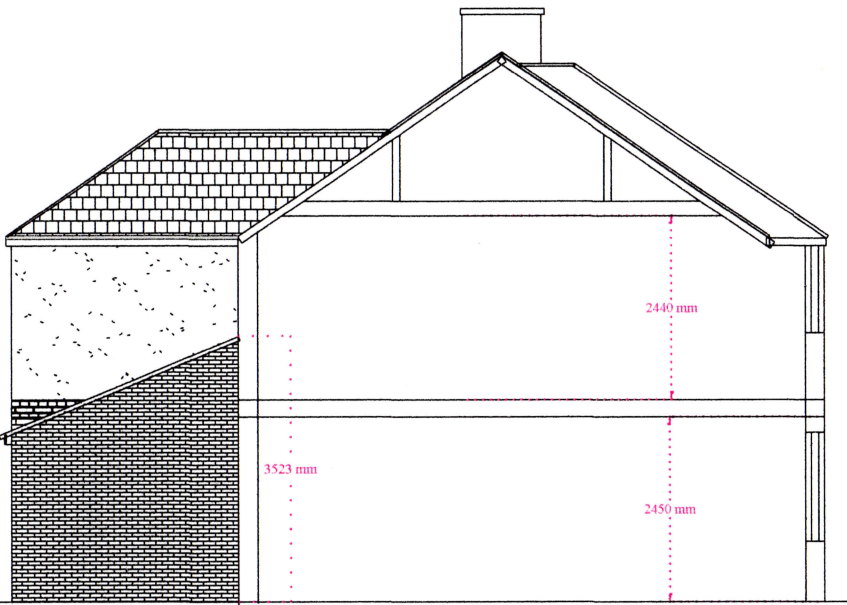

PROPOSED L/H ELEVATION

Grimes Design

78 LINCESLADE GROVE
MILTON KEYNES
MK5 8BL 07838234503
grimesconstrux@hotmail.co.uk

PROJECT	167 WALTHAM AVENUE - FIRST FLOOR EXTENSION			DATE	23/08/2015
TITLE	PROPOSED ELEVATIONS AND PLAN	CLIENT	MR O JHALLA	PAGE SIZE	A3
SCALE	1:100	DRAWN BY & NO	AWG - 151 rev 01		