PROPOSED MAIN HOUSE GROUND FLOOR LAYOUT

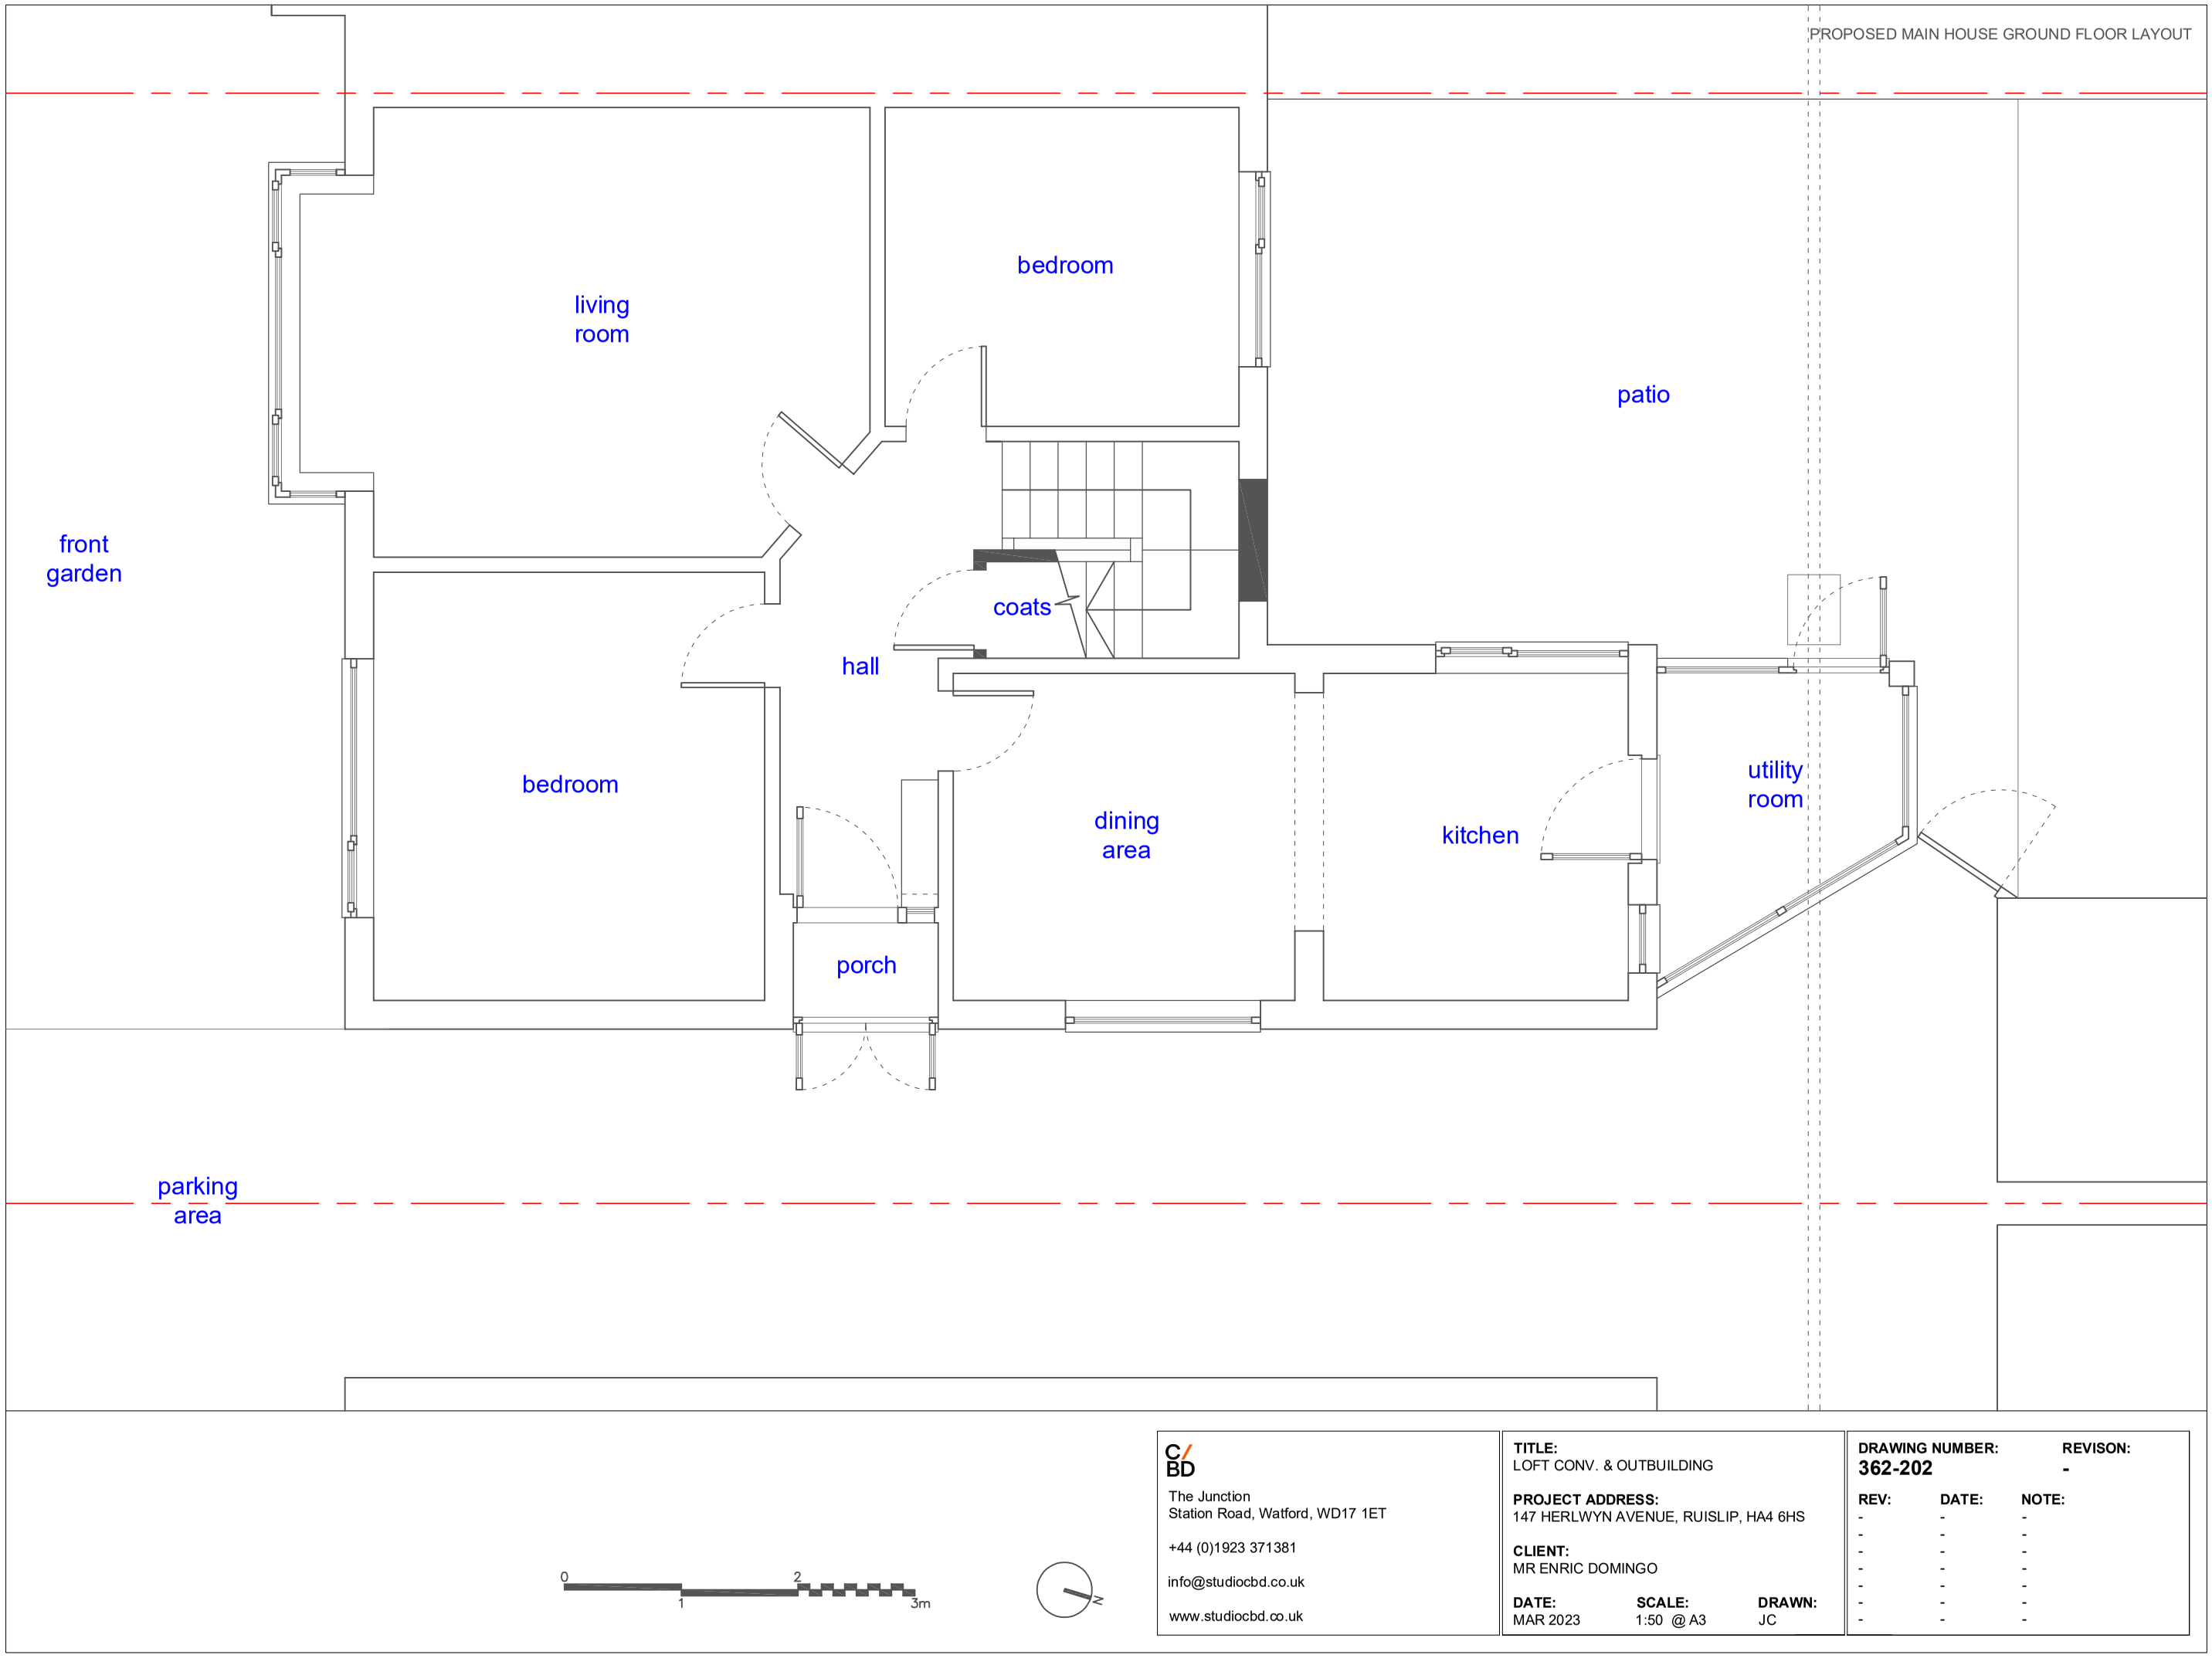

C/BD
The Junction
Station Road, Watford, WD17 1ET

+44 (0)1923 371381

info@studiocbd.co.uk

www.studiocbd.co.uk

TITLE:
LOFT CONV. & OUTBUILDING

PROJECT ADDRESS:
147 HERLWYN AVENUE, RUISLIP, HA4 6HS

CLIENT:
MR ENRIC DOMINGO

DATE:	SCALE:	DRAWN:
MAR 2023	1:50 @ A3	JC

DRAWING NUMBER: 362-202

REVISON: -

REV:	DATE:	NOTE:
-	-	-
-	-	-
-	-	-
-	-	-
-	-	-
-	-	-
-	-	-