


1. All dimensions are to be checked on site prior to the commencement of work and any discrepancy is to be reported to the construction manager before construction.
2. All work is to comply with current Building Regulations and local legislation.
3. All contractors and sub-contractors must ensure that they have the latest issue of this drawing and details before the commencement of work on site.
4. All materials are to be used and installed in strict compliance with the relevant manufacturers instructions and recommendations.
5. All works on site, managed and implemented as a result of the designs included in this drawing, are to be given full consideration for compliance with the Health and Safety (CDR) Regulations in respect of design and implementation on site and no works are to be undertaken if it is considered that compliance with the Building Regulations cannot be achieved.
6. All dimensions shown in millimetres.
7. Footprint of buildings shown at 10m above ground level.



SCALE BAR (m)




0 25 50 75 100 125

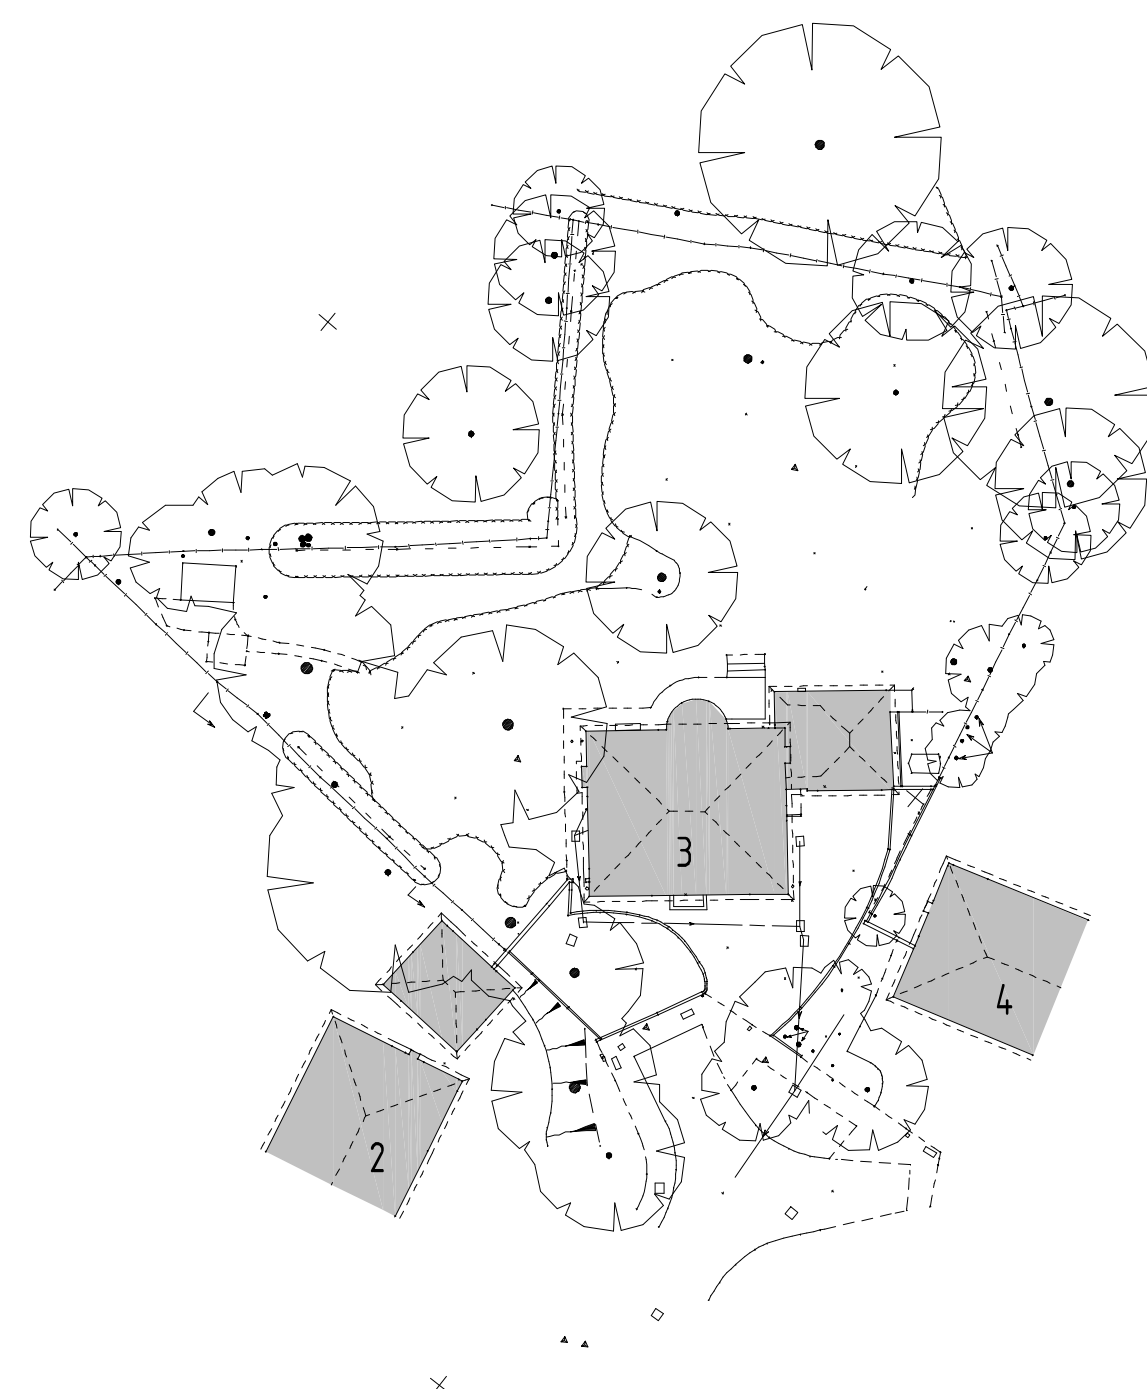

SCALE BAR (m)



0 10 20 30 40 50

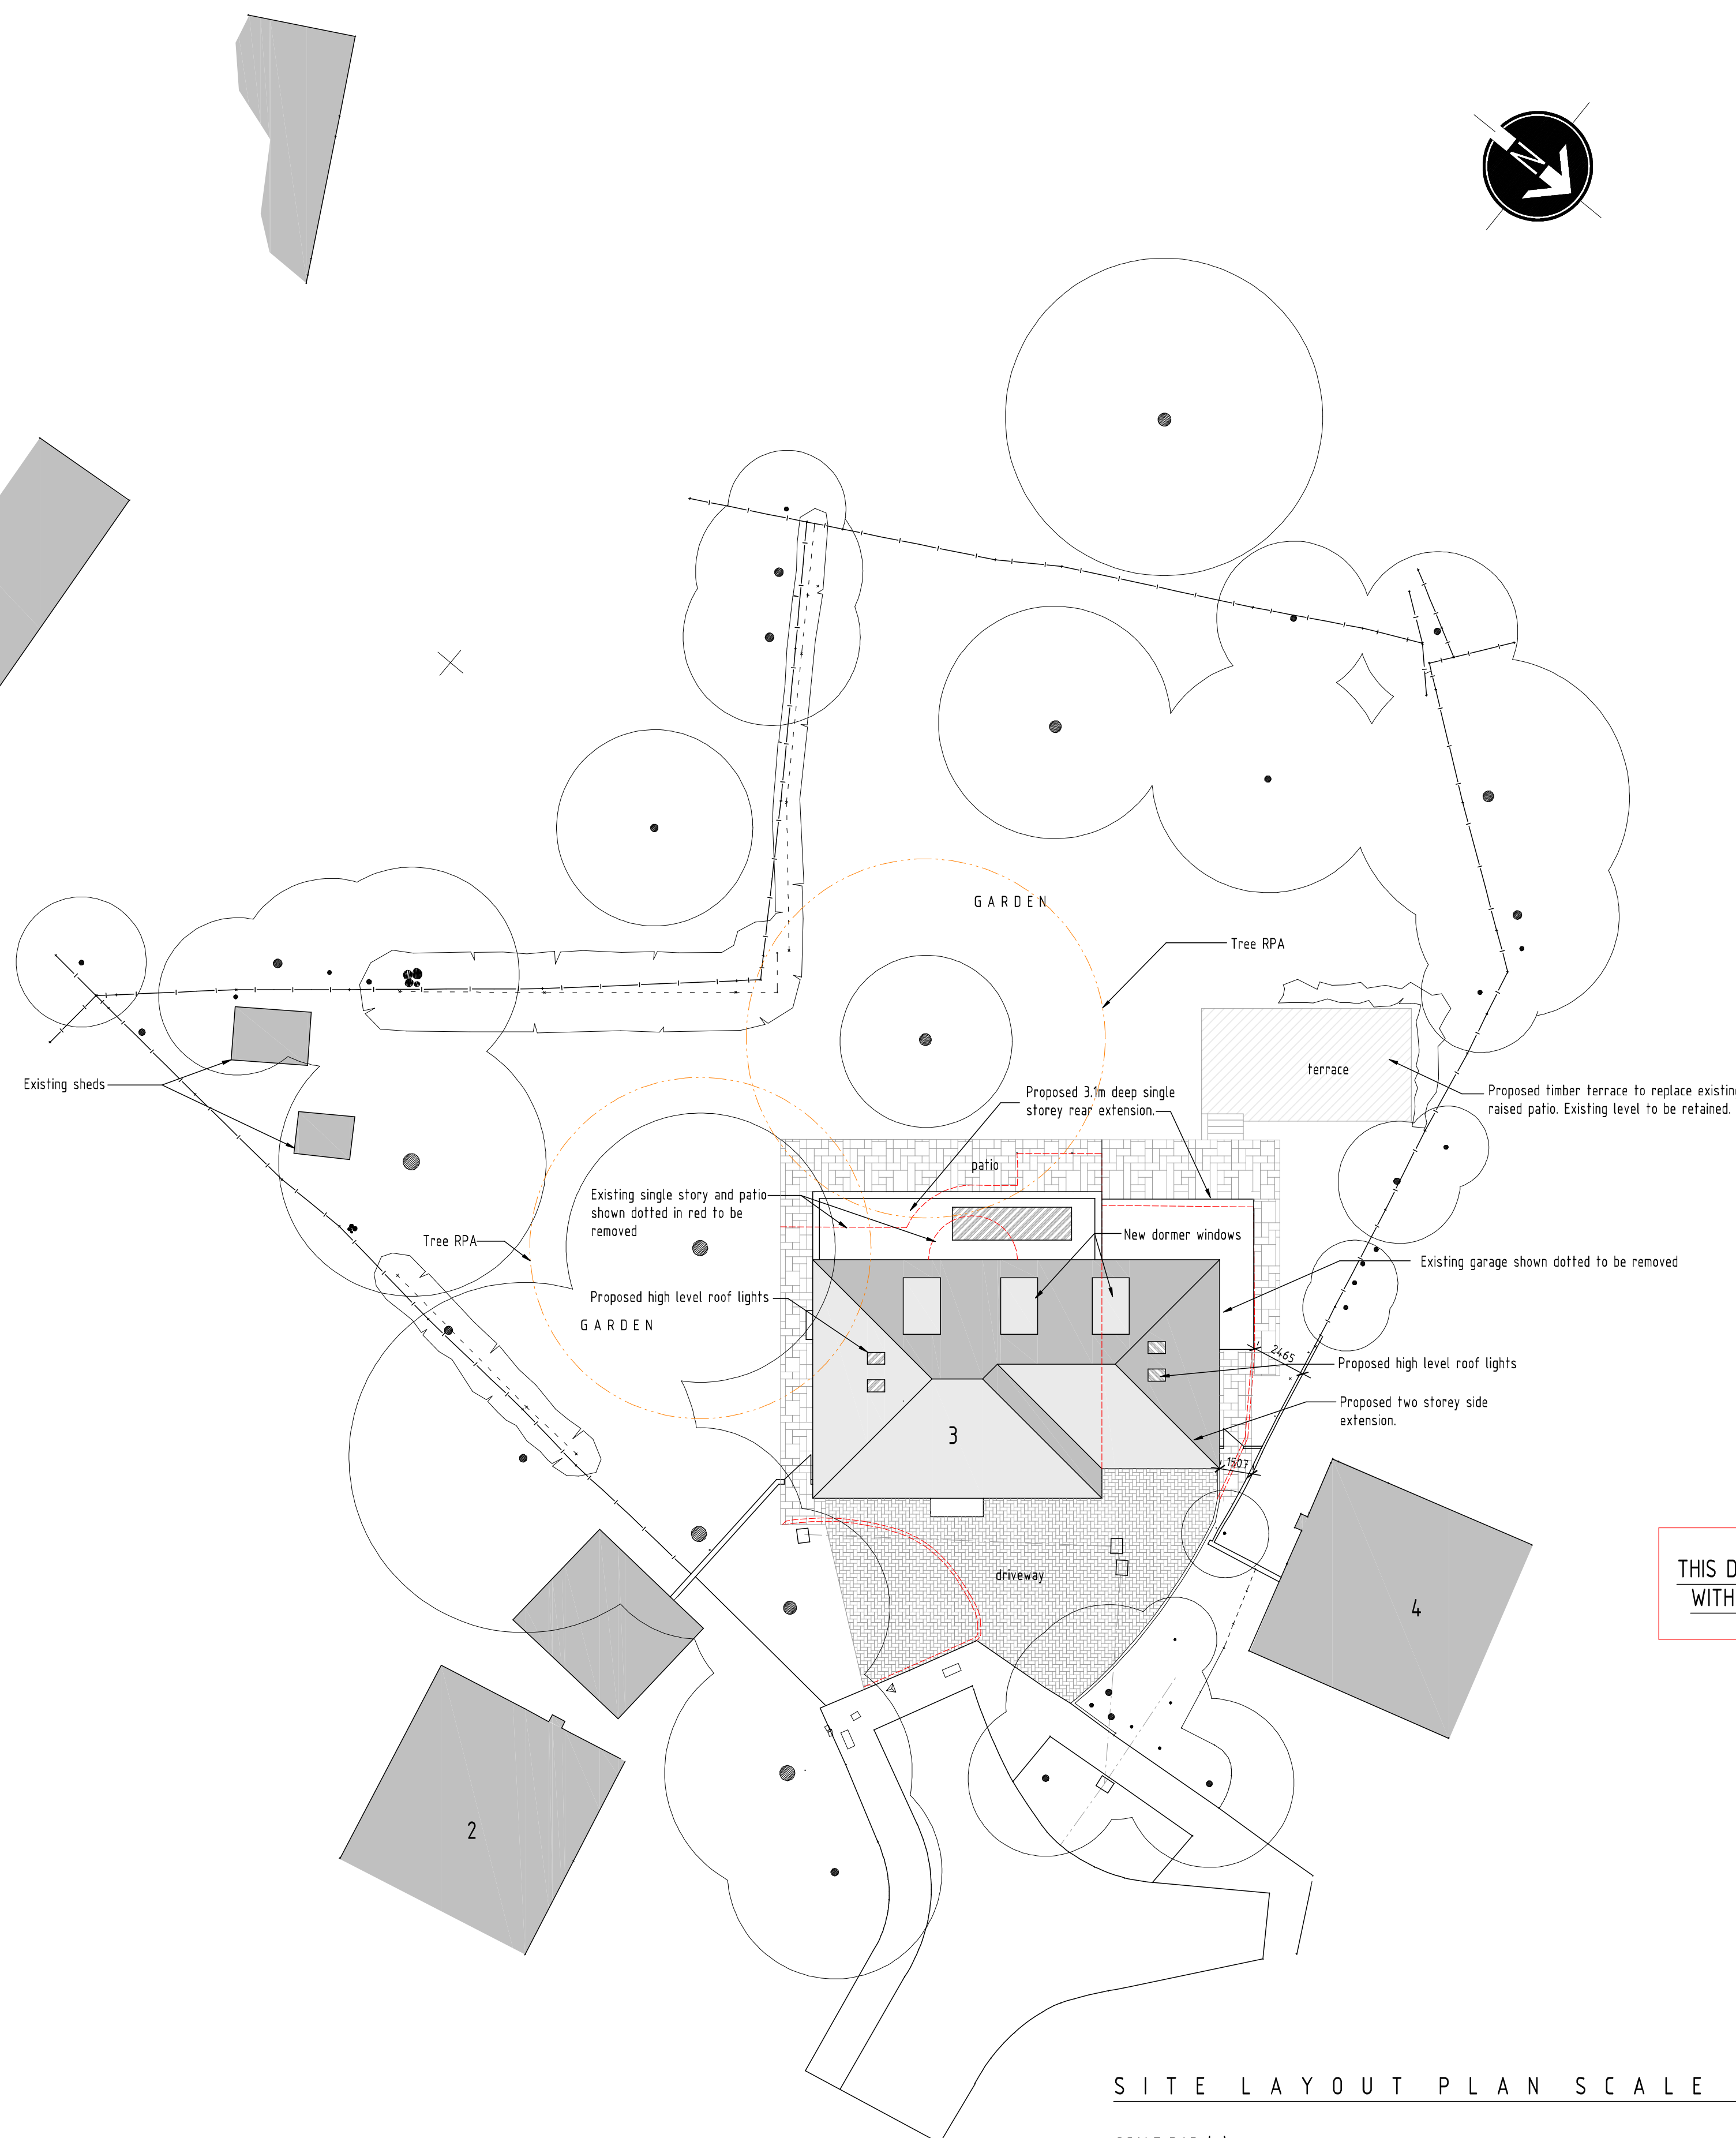

SCALE BAR (m)



0 4 8 12 16 20

THIS DRAWING MUST BE READ IN CONJUNCTION
WITH GHA TREES ARBORICULTURAL REPORT

rev:	date:	description:	
scale:	1 : 200	A1	date: 14 / 10 / 2019
drawing no:	1052-P2-1		drawn: A.T
drawing:	PLANNING PROPOSAL SITE LAYOUT AND LOCATION PLAN		
project:	3 ROGERS RUFF COPSEWOOD, NORTHWOOD		
client:	MR AND MRS LAKHANI		



print history: Tuesday, 21 April, 2020 10:06:07

54/0103X/CC/00000515752 2 OCT02C 015912Z EI 450806 4003042-02-101 planning officer remarks.doc