


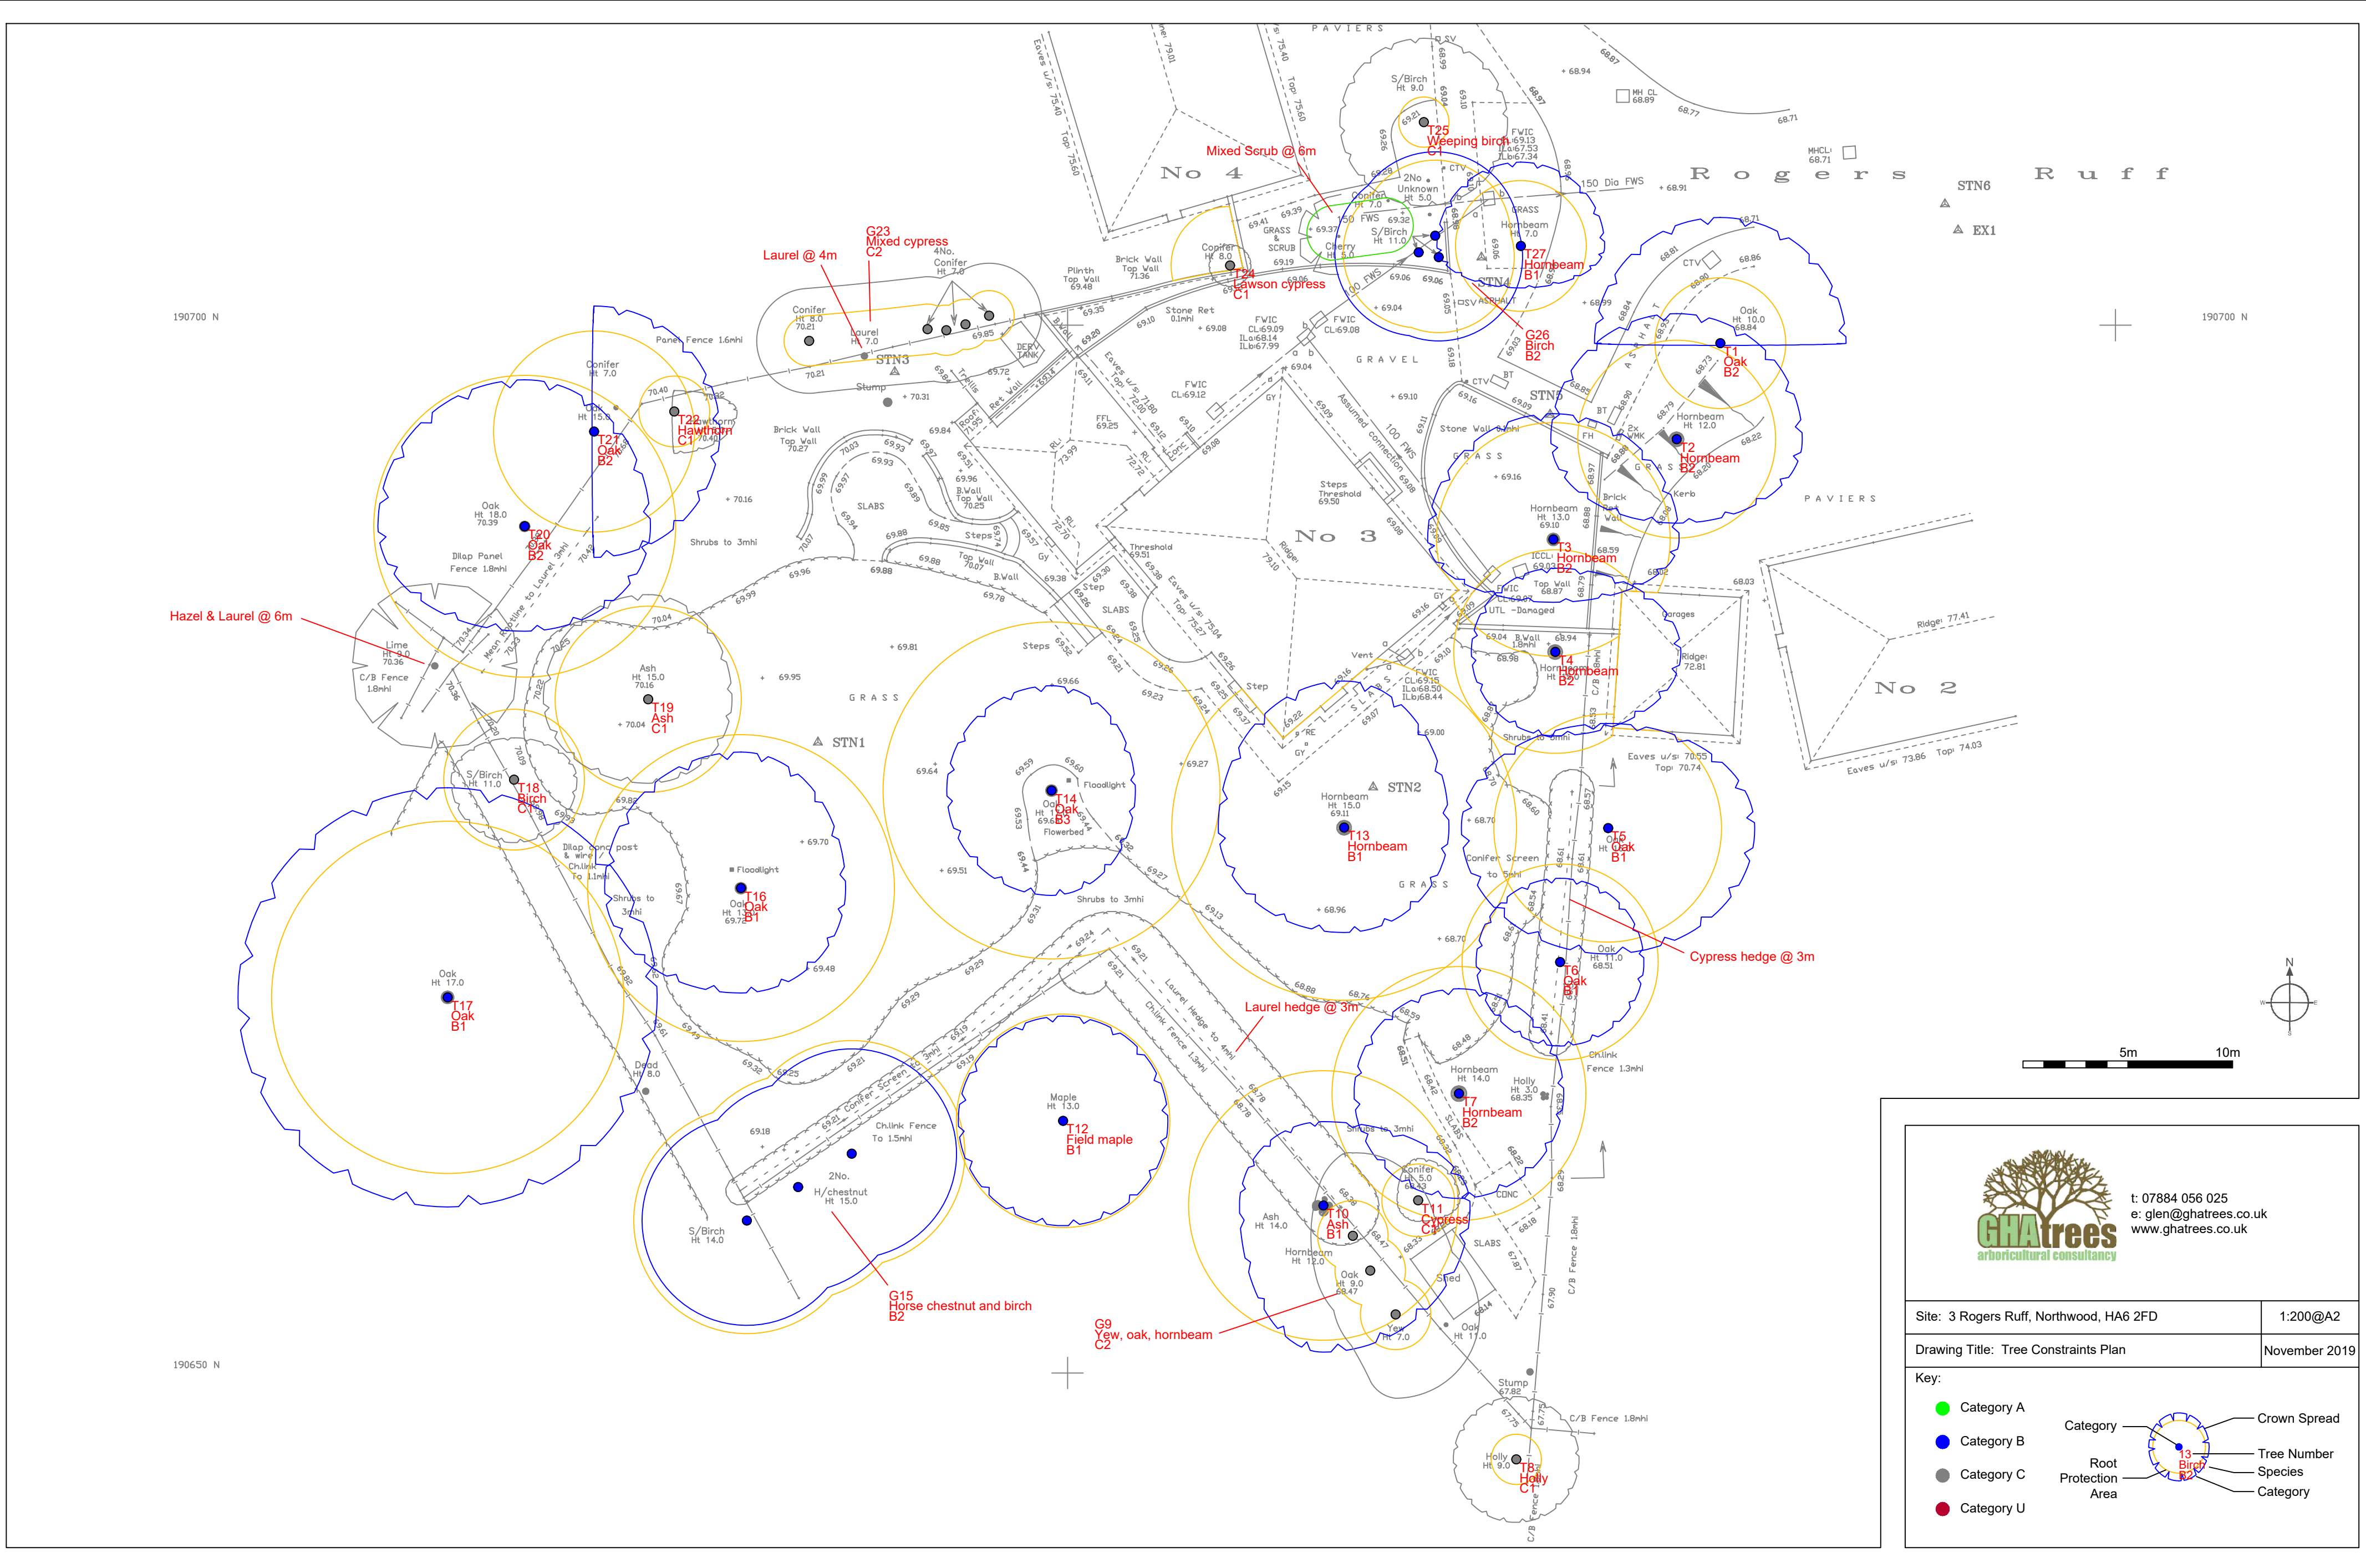

t: 07884 056 025
e: glen@ghatrees.co.uk
www.ghatrees.co.uk

Site: 3 Rogers Ruff, Northwood, HA6 2FD	1:200@A2
Drawing Title: Tree Constraints Plan	November 2019

Key:

- Category A (Green dot)
- Category B (Blue dot)
- Category C (Grey dot)
- Category U (Red dot)

Category

- Crown Spread
- Tree Number
- Species
- Category