





Proposed Front Elevation

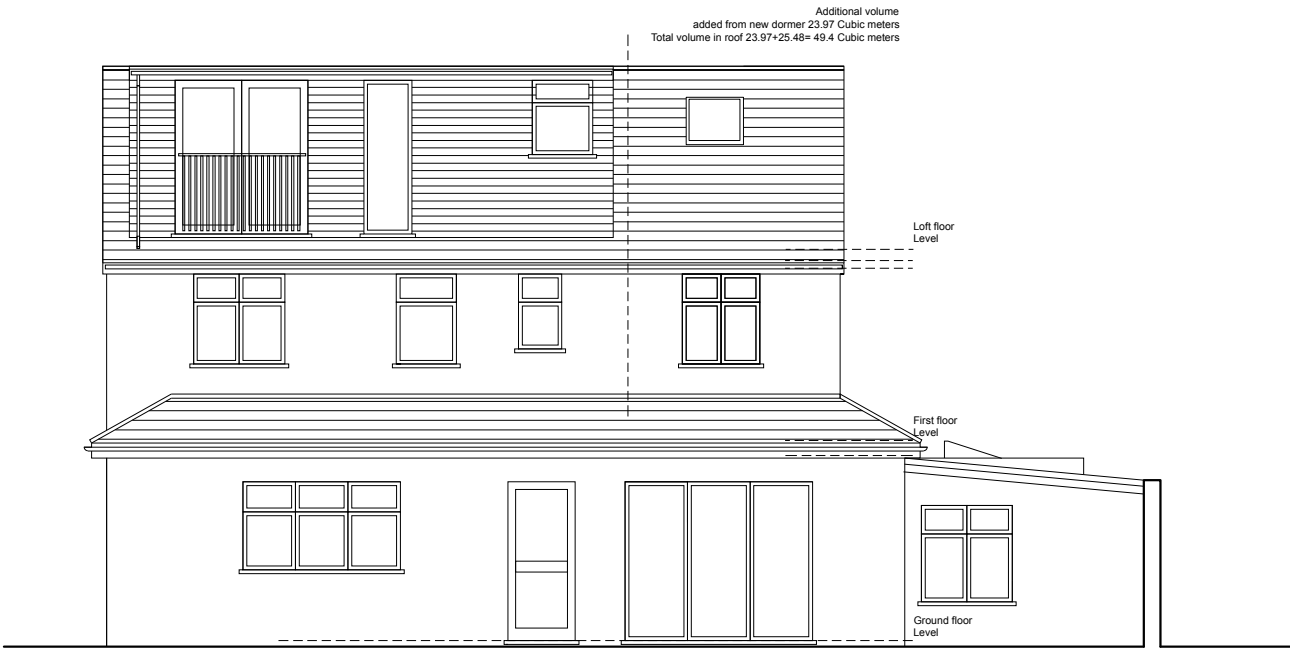

Proposed Rear Elevation

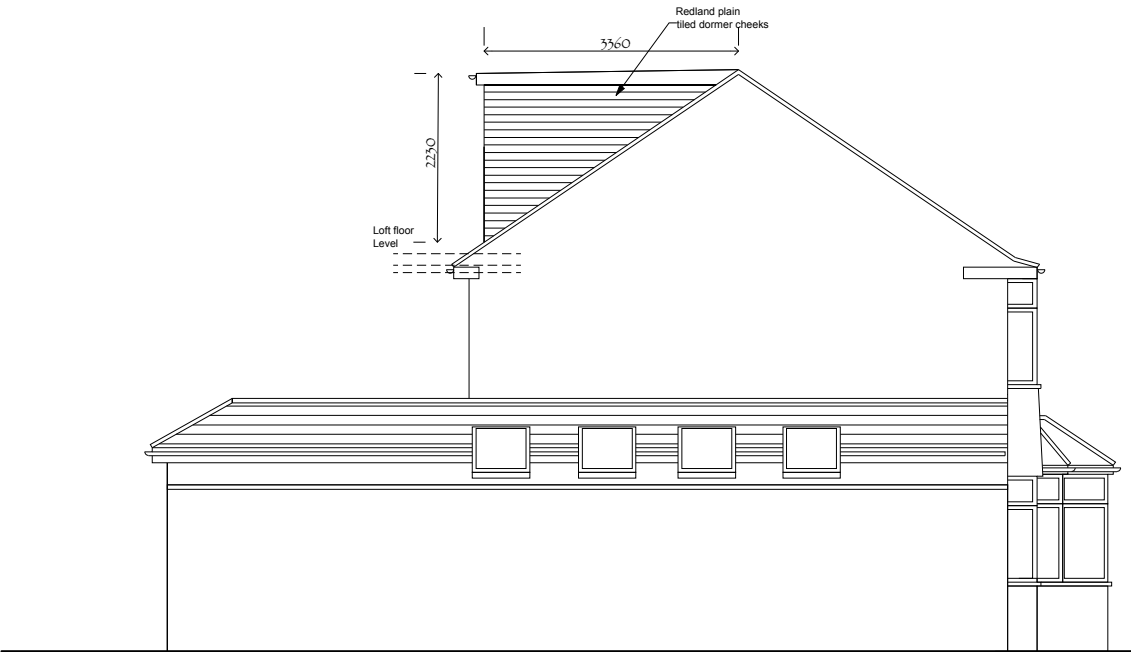

Proposed Side Elevation

Notes:
Contractors must verify all dimensions on site before commencing any work or shop drawings. This drawing must not be scaled. Use figured dimensions only. Subject to statutory approvals and survey.

ALL DRAWINGS 740/01-05,
AND ENGINEER'S DETAILS TO BE READ TOGETHER



Revision:
a.

This is a 'Detail Level Drawing' and can be used as a basis for construction. Do not scale from this drawing. Use written dimensions only

1. This drawing is based on a measured survey intended to be sufficient for planning purposes. Because buildings are rarely straight and level, dimensions should be confirmed on site where the size of any element is critical, and templates made as appropriate to ensure that any manufactured item is correct for its application.

3. Unless other arrangements have been specifically made, the building contractor should serve a Building Notice on the local authority where any work is subject to the Building Regulations and liaise with the Building Control Officer regarding routine inspections of the work.

AH ARCHITECTURE Chartered Architects 15 Alleyn Park Southall Middlesex UB2 5QT Tel: 020 8797 4176 Email: Info@ah-architecture.co.uk Project name: 259 Kingshill Avenue, Hayes UB4 8BW	Drawing name: Proposed Elevations		
	Job no: AH 740	Drawing no: 04	Revision: -
	Scale: 1/100 @ A3	Date: 07/11/2017	Drawn by: AH