

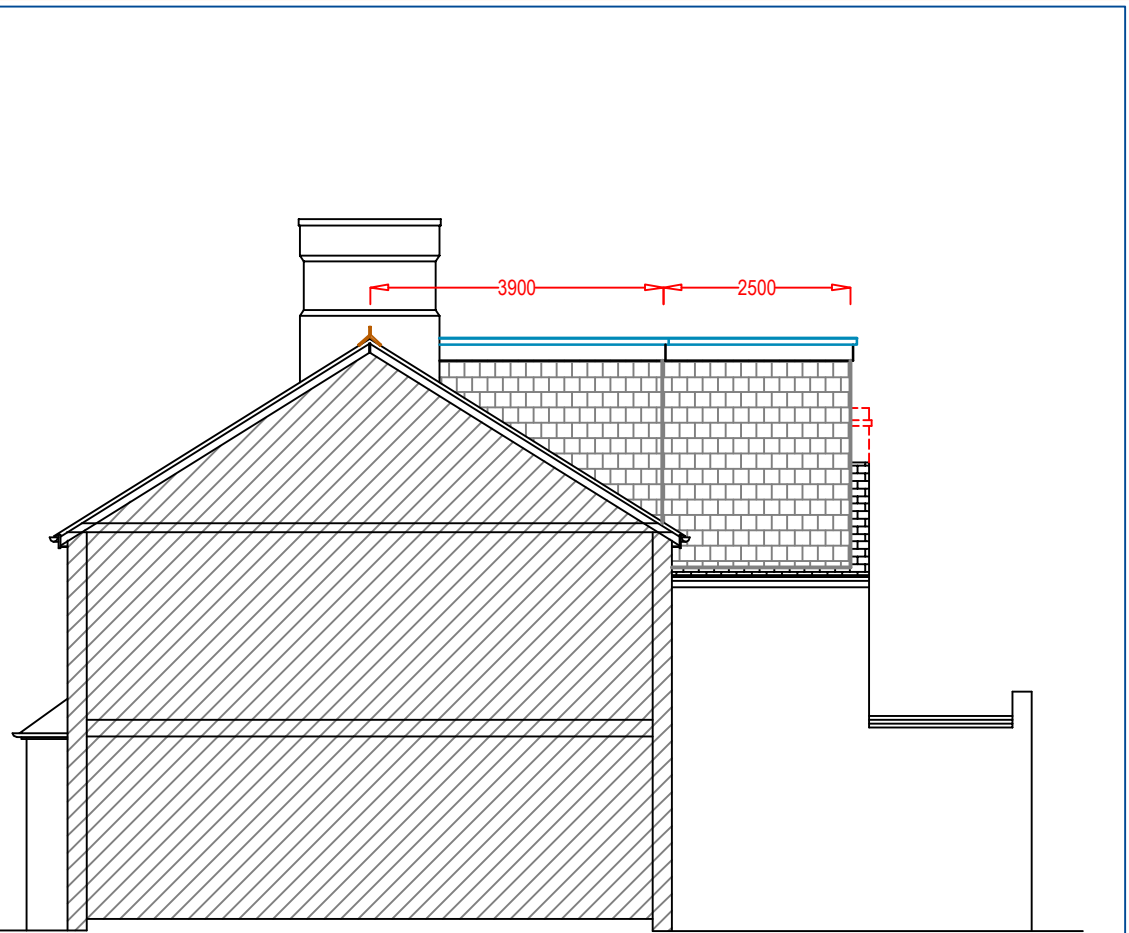
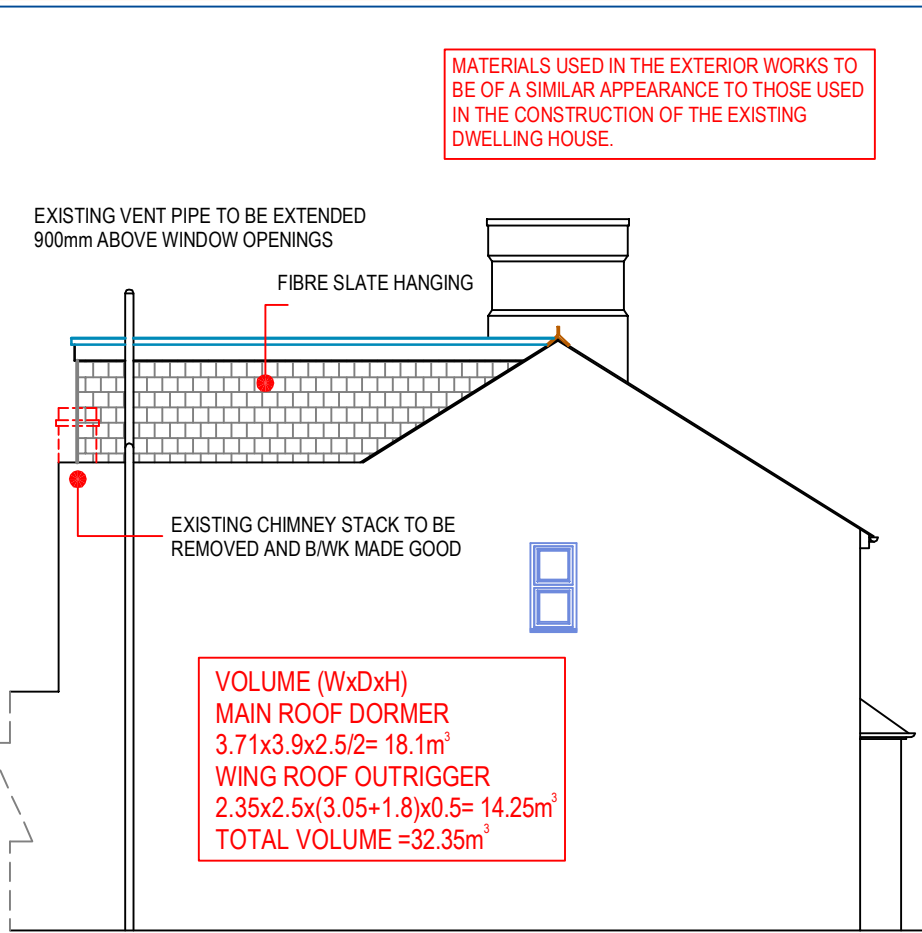
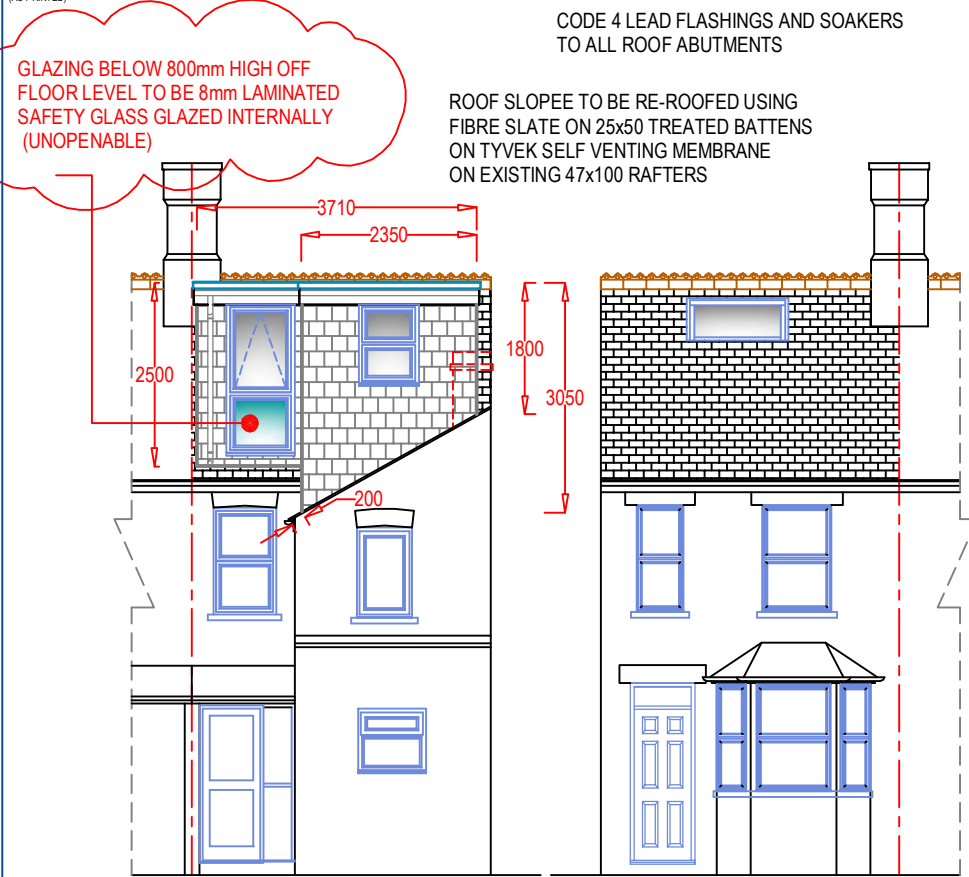
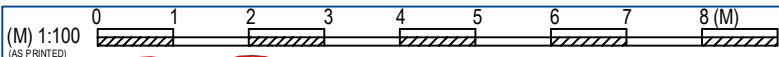


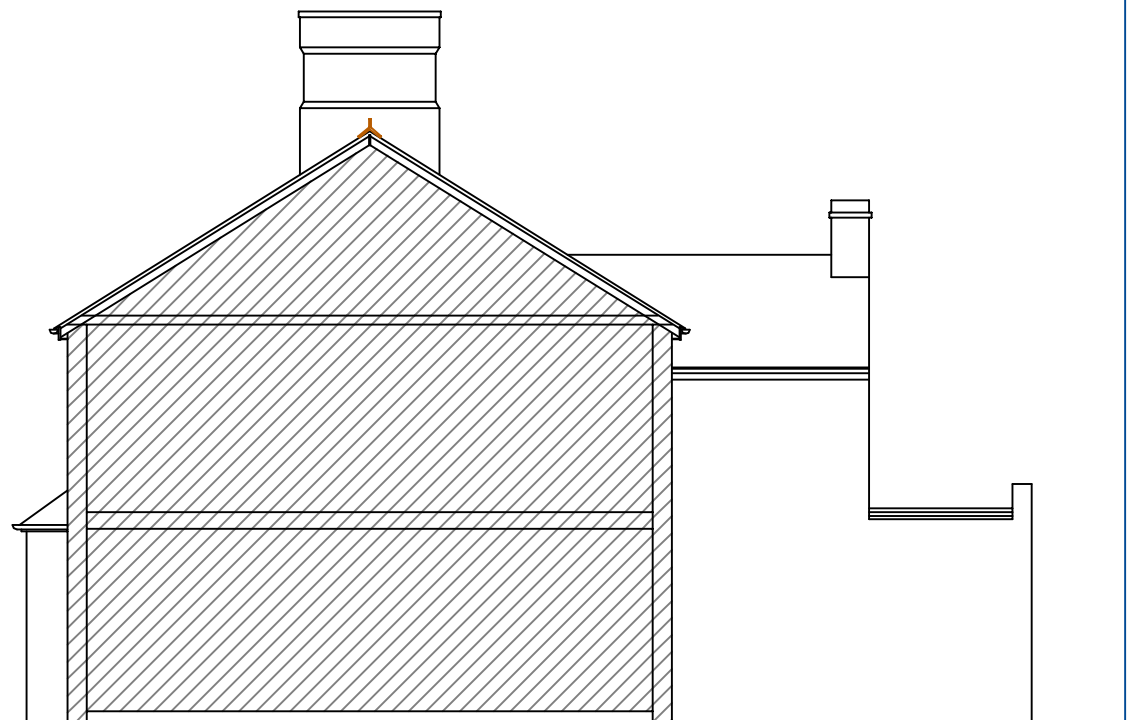

PROPOSED REAR ELEVATION (1:100) PROPOSED PRINCIPAL ELEVATION (1:100)

PROPOSED SIDE ELEVATIONS (1:100)

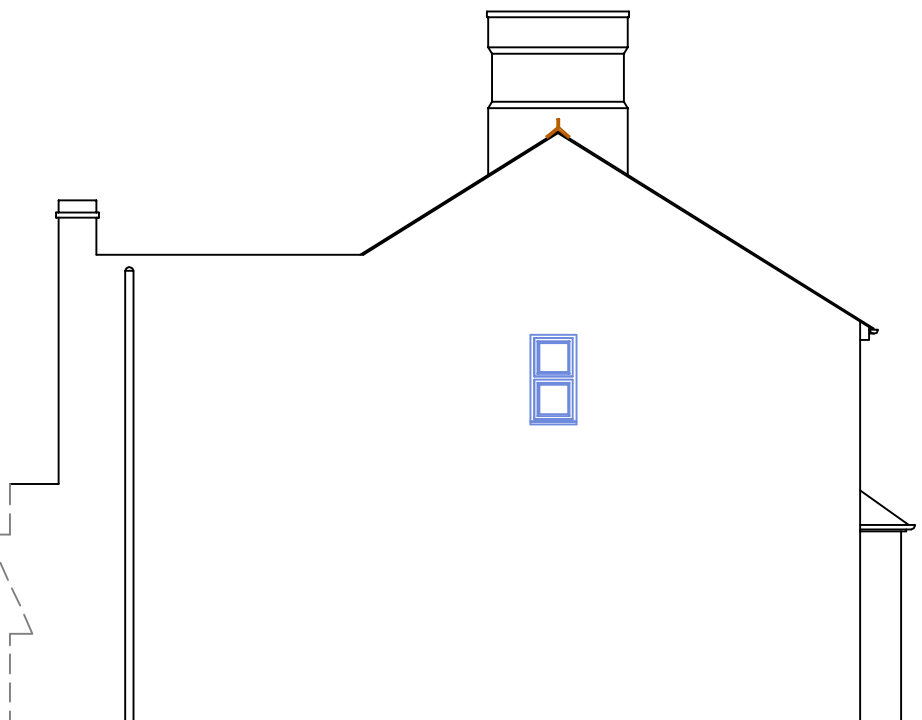

EXISTING REAR ELEVATION (1:100) EXISTING PRINCIPAL ELEVATION (1:100)

EXISTING SIDE ELEVATIONS (1:100)



ALL DIMENSIONS TO BE CHECKED ON SITE PRIOR TO COMMENCEMENT NO DESIGN ALTERATIONS TO THE APPROVED DRAWINGS TO BE MADE WITHOUT LOCAL AUTHORITY APPROVAL.

Rev: A: TOP WINDER REMOVED

PROJECT: LOFT CONVERSION	Job No: 1901	Issue: A	Drawing No: 2289 / 04
CLIENT: MR. A. STAPLEY & MS. K. SAWYER 147 HIGH STREET NORTHWOOD MIDDLESEX HA6 1ED			
DATE: JULY: 2017	SCALE: @ A3 1:50 & 1:100		

talk: 020 8537 0361
mail: sma-lofts@aol.com
web: www.sma-lofts.co.uk