



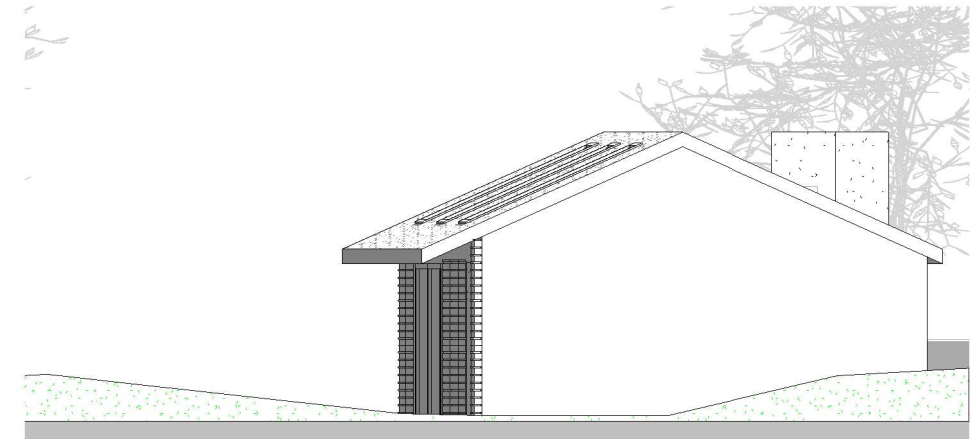


**Proposed Front Elevation**  
1 : 100

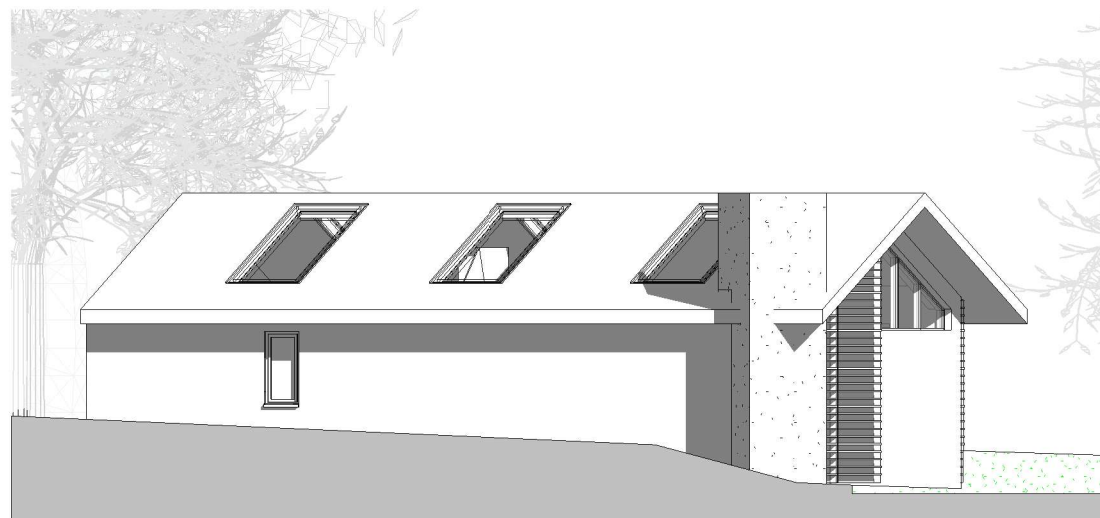


**Proposed Rear Elevation**  
1 : 100



**Proposed Side 1 Elevation**  
1 : 100

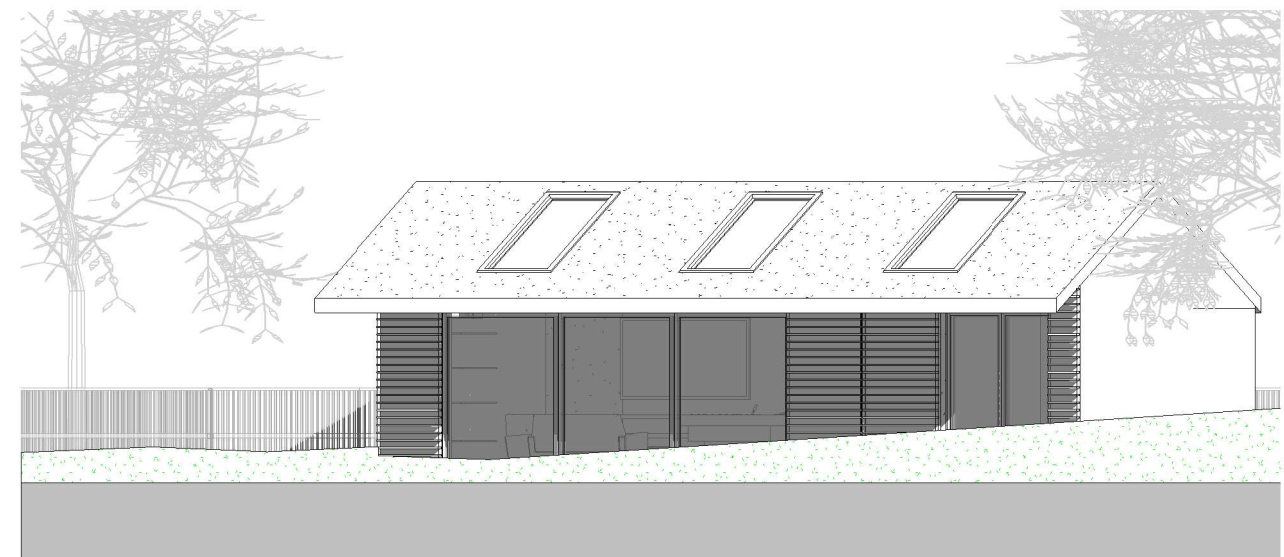

**Proposed Side 2 Elevation**  
1 : 100

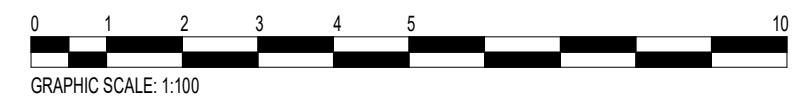

**FLUENT**  
ARCHITECTURAL DESIGN SERVICES  
TEL: 0800 043 8838  
E-MAIL: INFO@FLUENT-ADS.CO.UK  
WEB: FLUENT-ADS.CO.UK

8 Bishops Close, Uxbridge

Proposed Elevation

Scale @ A3

1 : 100

Date

18.03.2019

Drawn by

D. OWOLANA

Drawing number

FLU.1161.03

Rev

2

| No. | Description                                                                    | Date       |
|-----|--------------------------------------------------------------------------------|------------|
| 1   | Adding mezzanine floor and window for shower room. Reducing front window size. | 20/04/2020 |
| 2   | Chimney added and alterations to the roof                                      | 29/04/2020 |
|     |                                                                                |            |
|     |                                                                                |            |