


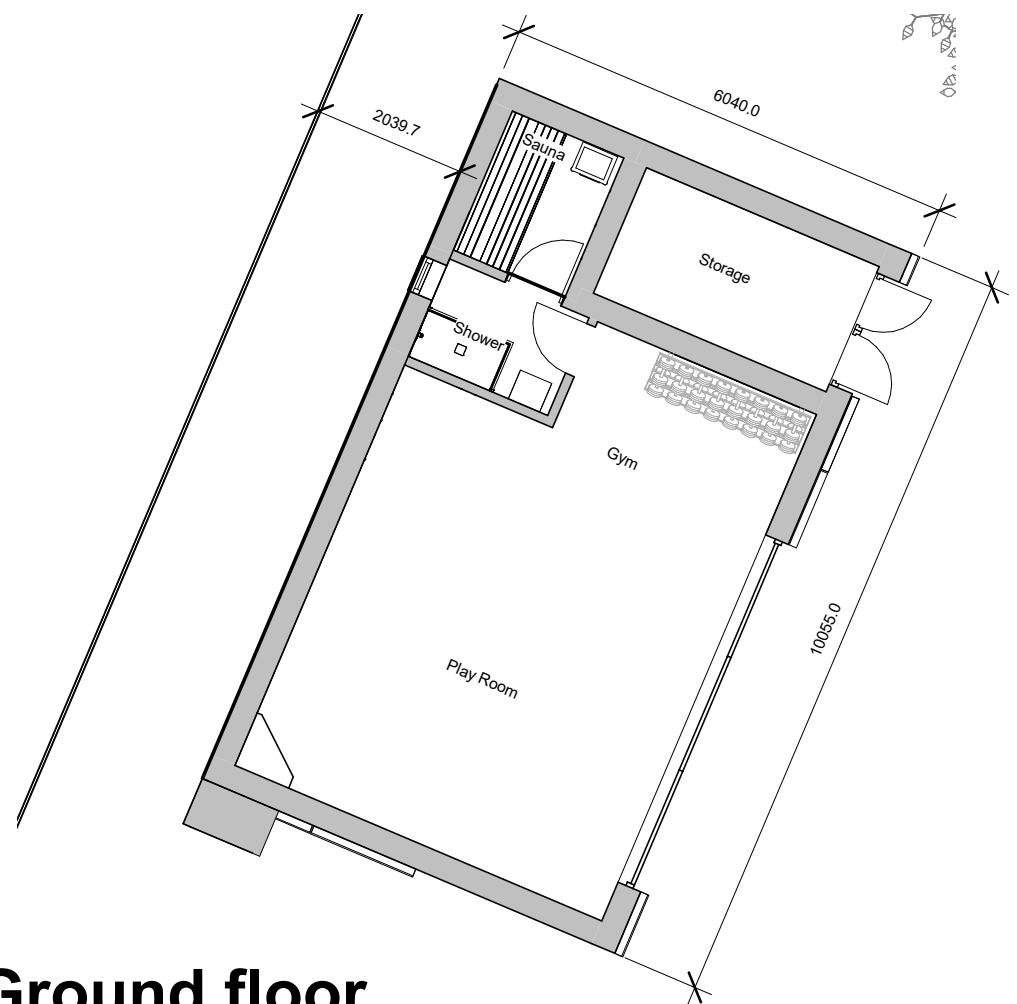

Ground floor
1 : 100



Fluent[®]
ARCHITECTURAL DESIGN SERVICES

FLUENT
ARCHITECTURAL DESIGN SERVICES

TEL: 0800 043 8838
E-MAIL: INFO@FLUENT-ADS.CO.UK
WEB: FLUENT-ADS.CO.UK

8 Bishops Close, Uxbridge Proposed Floor Plans	Scale @ A3	Drawing number FLU.1161.04 Rev 4	No.	Description	Date
	1 : 100				
	Date 18.03.2019				
	Drawn by D.OWOLANA				