
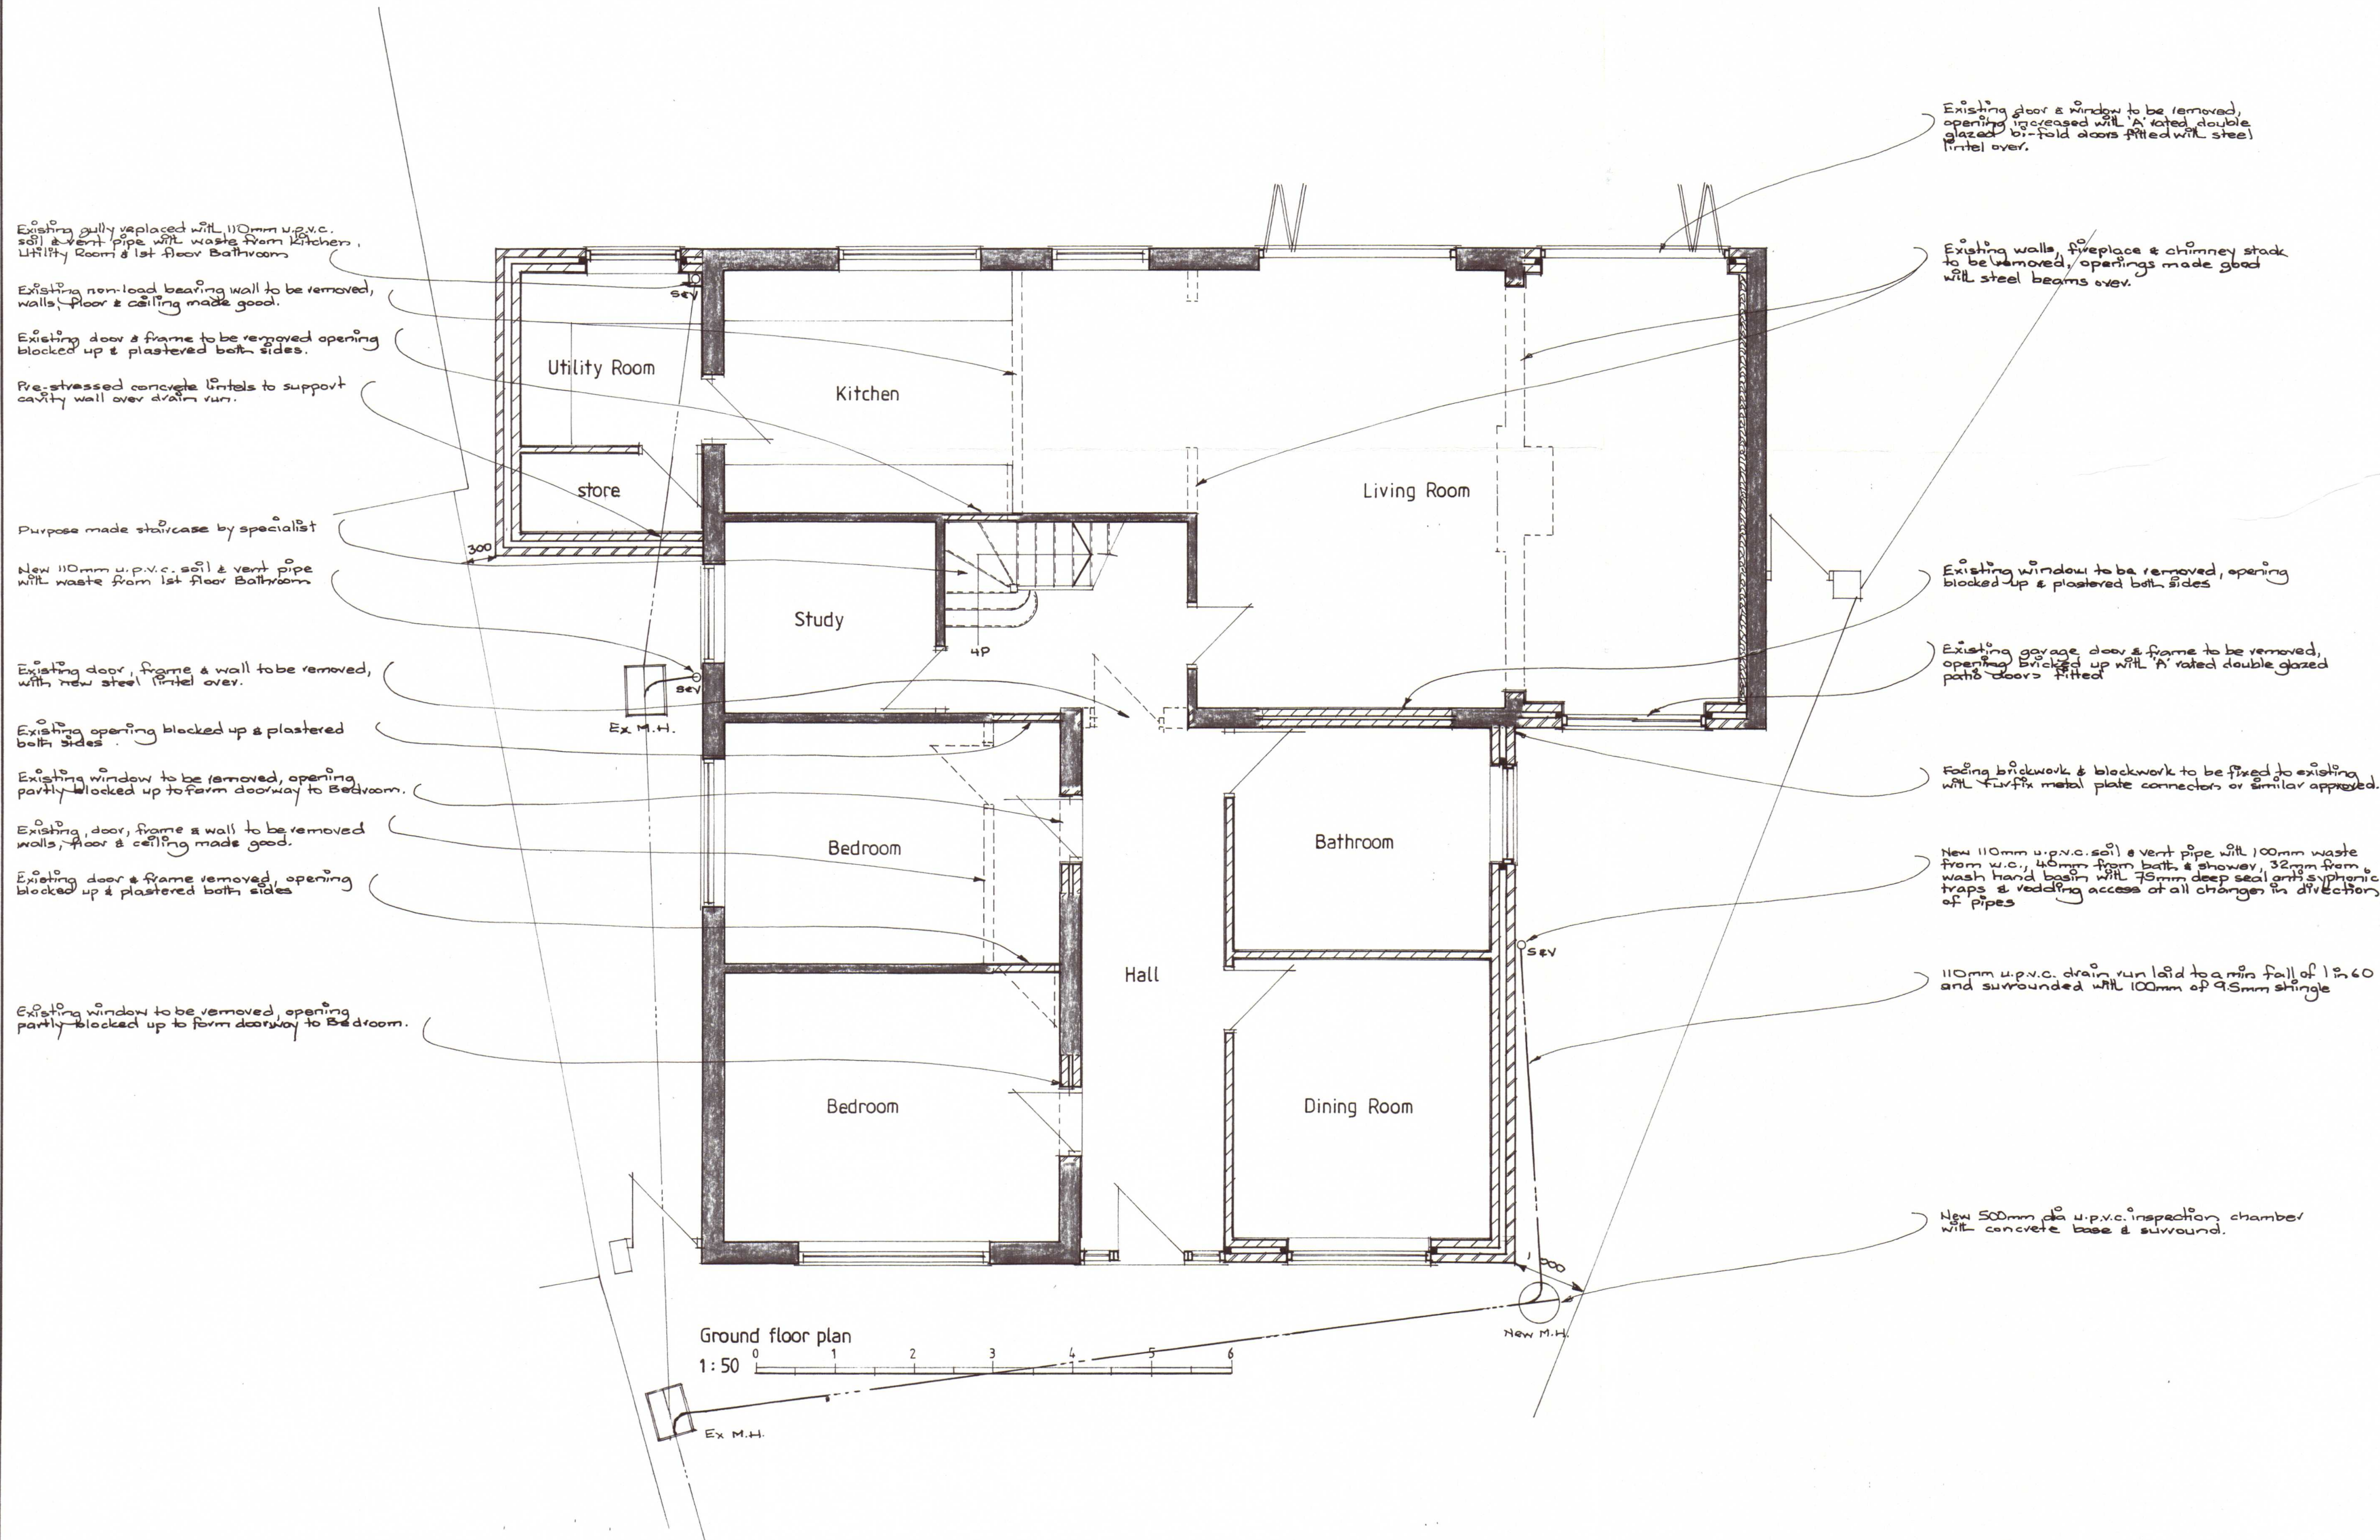
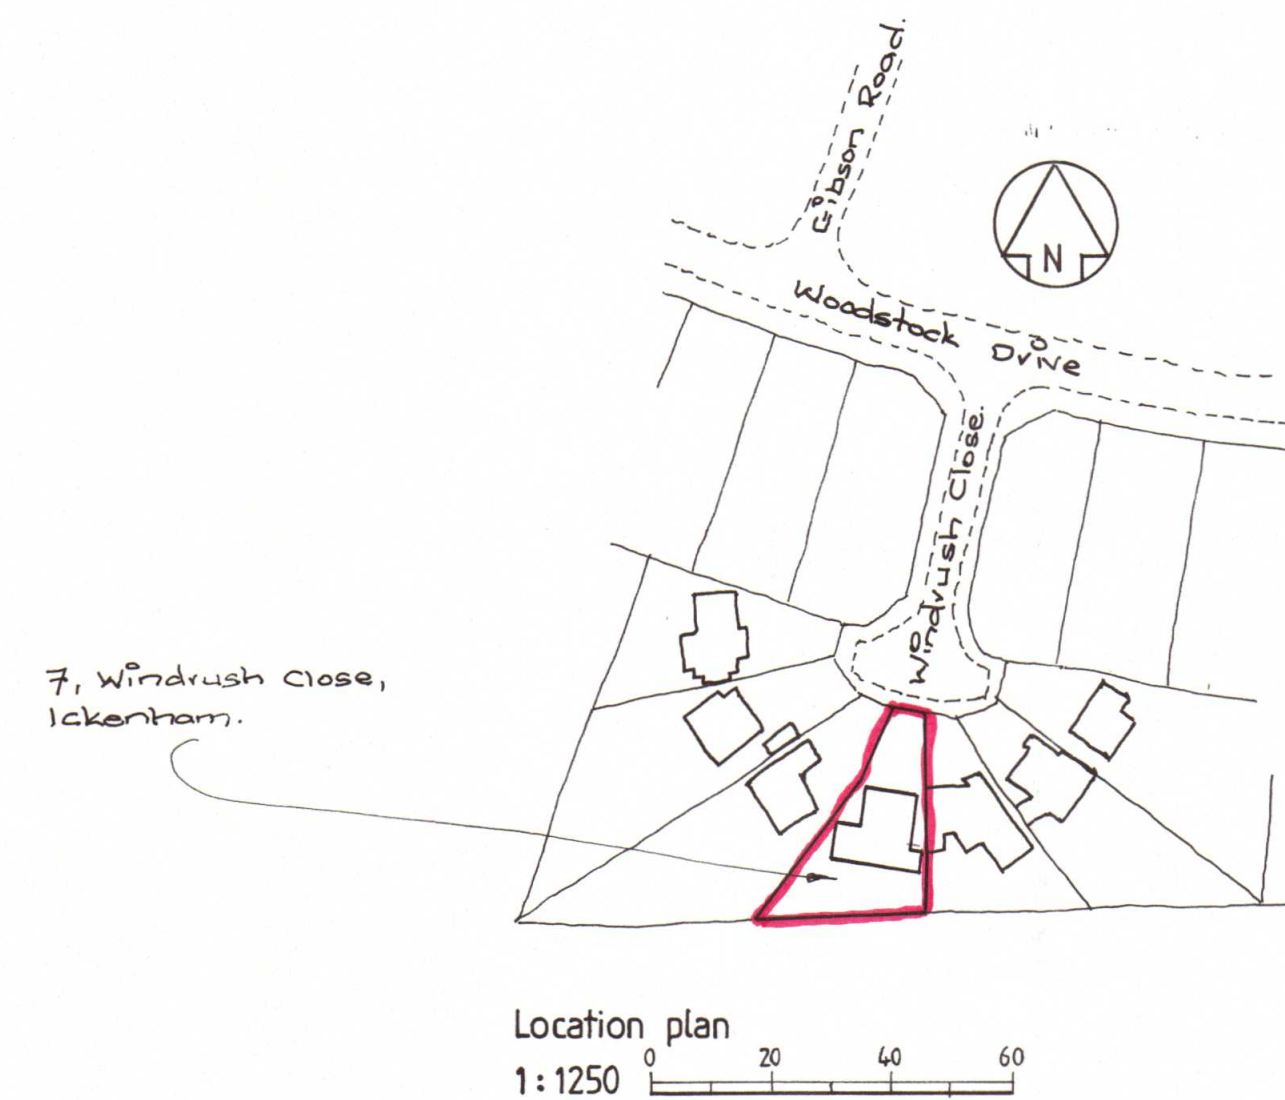


NOTES:
All dimensions must be checked on site and not scaled from this drawing.

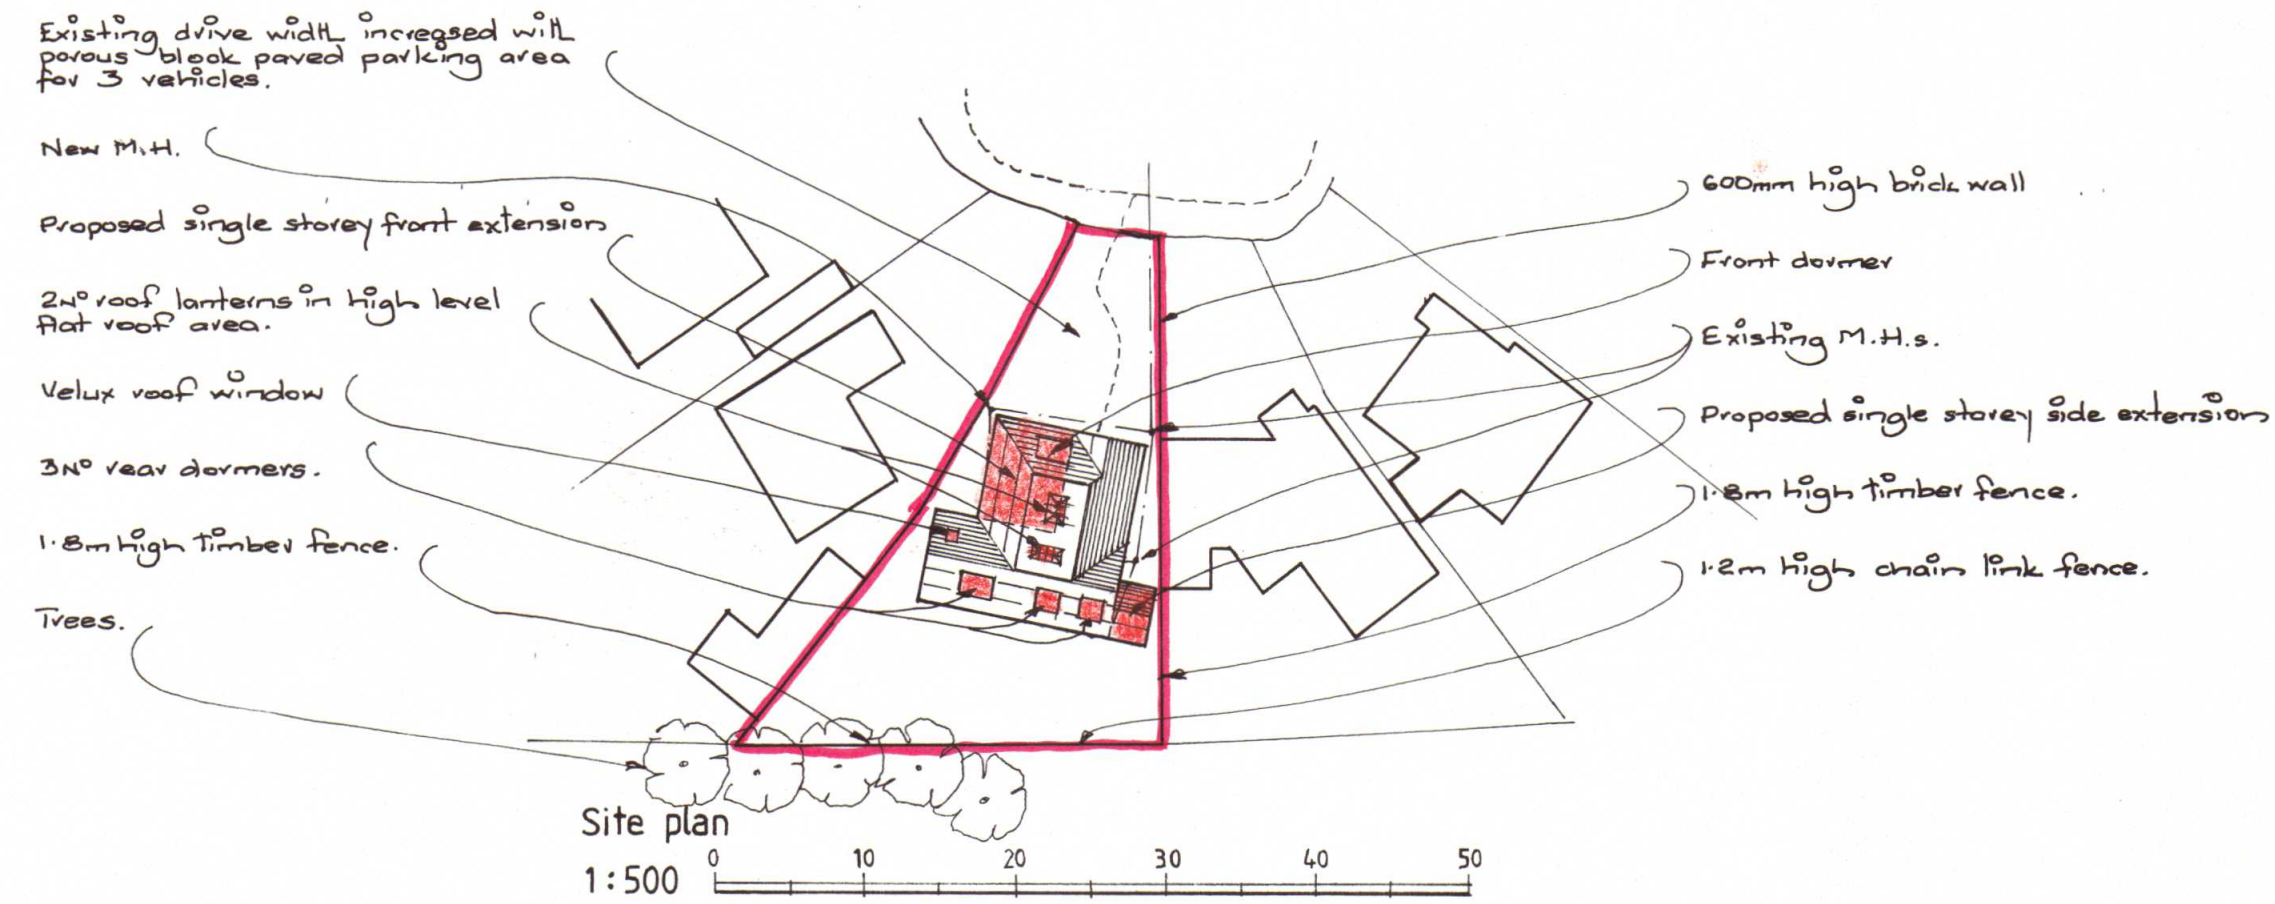

27 MAY 2020

A		
	Date	Revisions

© copyright

Client

Mr. N. Poulter.

Job Title
Single storey front & side extensions
plus raised roof with loft conversion.

7, Windrush Close,
Tickenham.

Drawing Title

Plans.

scale 1: 50, 1: 500 & 1: 1250

Date	April 2020	Drawn	J.W.
------	------------	-------	------

Drg No.	Rev.
N.P. 2.	