





Right Side Elevation
1 : 100

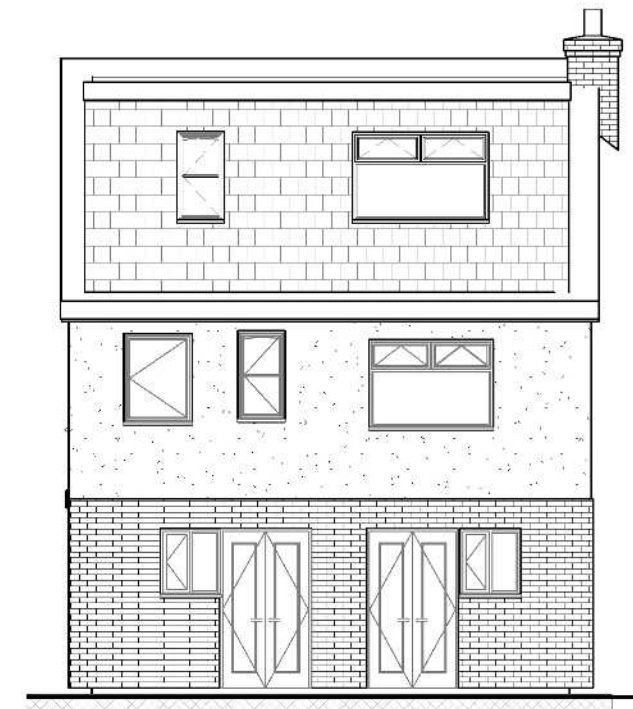

Rear Elevation
1 : 100

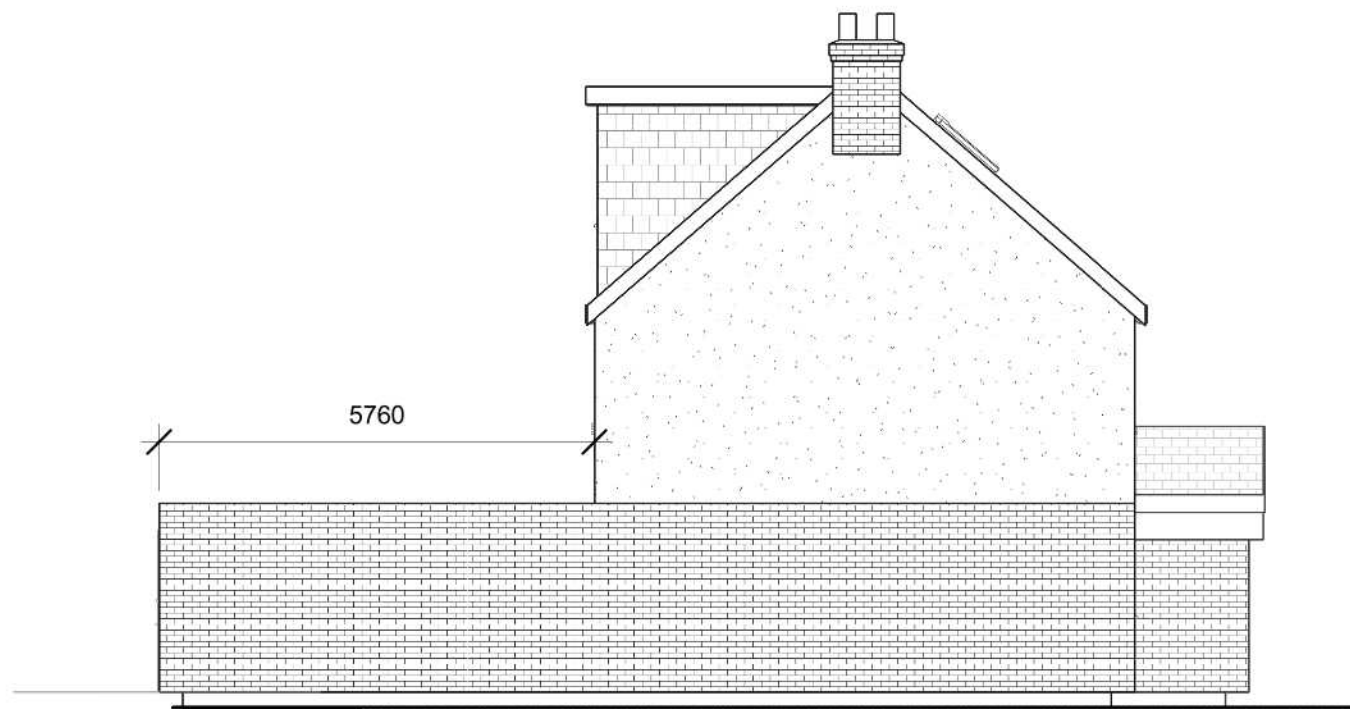

Left Side Elevations
1 : 100



Front Elevation
1 : 100

Project
46 PearTree Avenue, West
Dryton.

Sheet
Proposed & Existing Elevations

Drawn by	Date
TJ	01/03/2020
Project No.	Scale (@ A3)
SVK117	1 : 100


Drawing No.	REV
SVK116-3	2




131 Penrose Avenue, WD19
t.patel@svkgroup.co.uk
07595511514




Site Plan
1 : 500

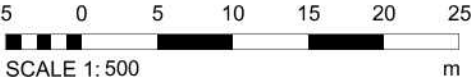


Project 46 PearTree Avenue, West Dryton.	
Sheet Site & Location Plan	
Drawn by TJ	Date 01/03/2020
Project No. SVK117	Scale (@ A3) 1 : 500
Drawing No. SVK116- 1	REV 2
 BUILDING DESIGN & DEVELOPMENT	
131 Penrose Avenue, WD19 t.patel@svkgroup.co.uk 07595511514	

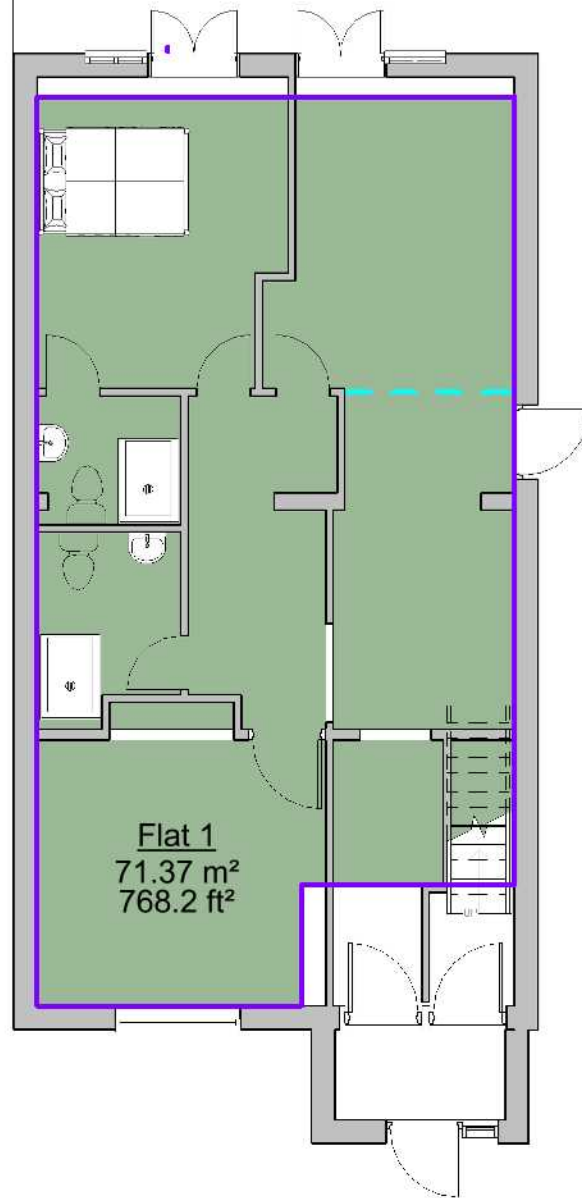

Ground Floor

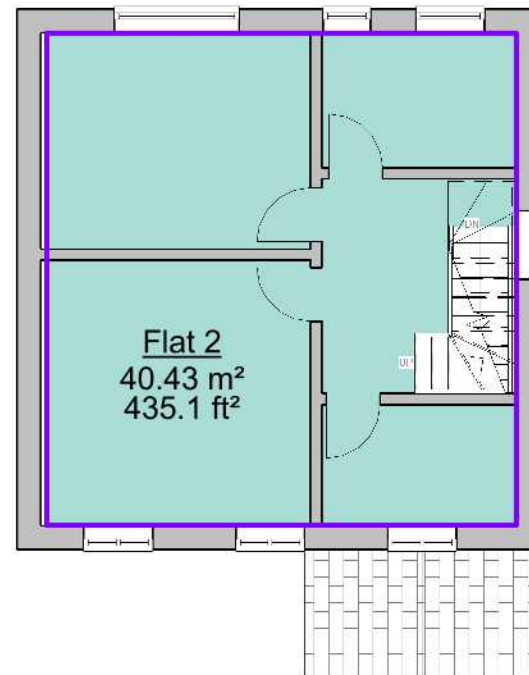


First Floor

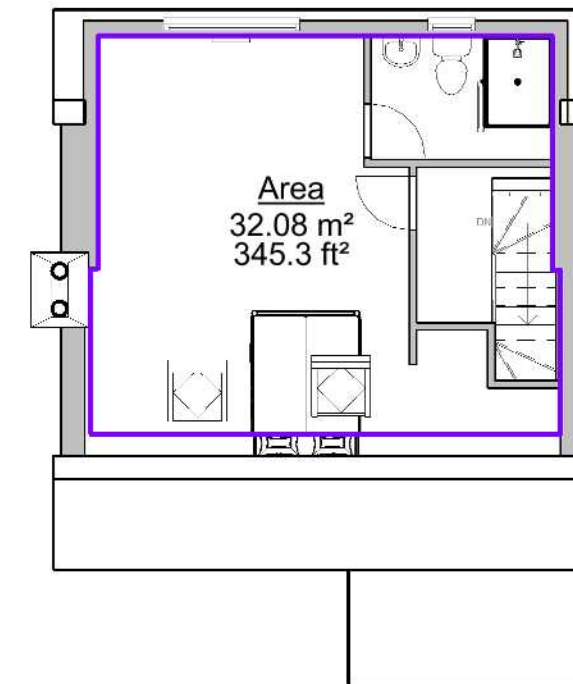


Loft Plan

Flat 2 Area = 82.33

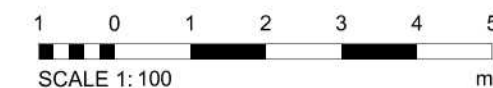


Project 46 PearTree Avenue, West Dryton.	
Sheet Area Plans Proposed	
Drawn by TJ	Date 01/03/2020
Project No. SVK117	Scale (@ A3) 1 : 100
Drawing No. SVK117-4	REV
 SVK GROUP BUILDING DESIGN & DEVELOPMENT	
131 Penrose Avenue, WD19 t.patel@svkgroup.co.uk 07595511514	

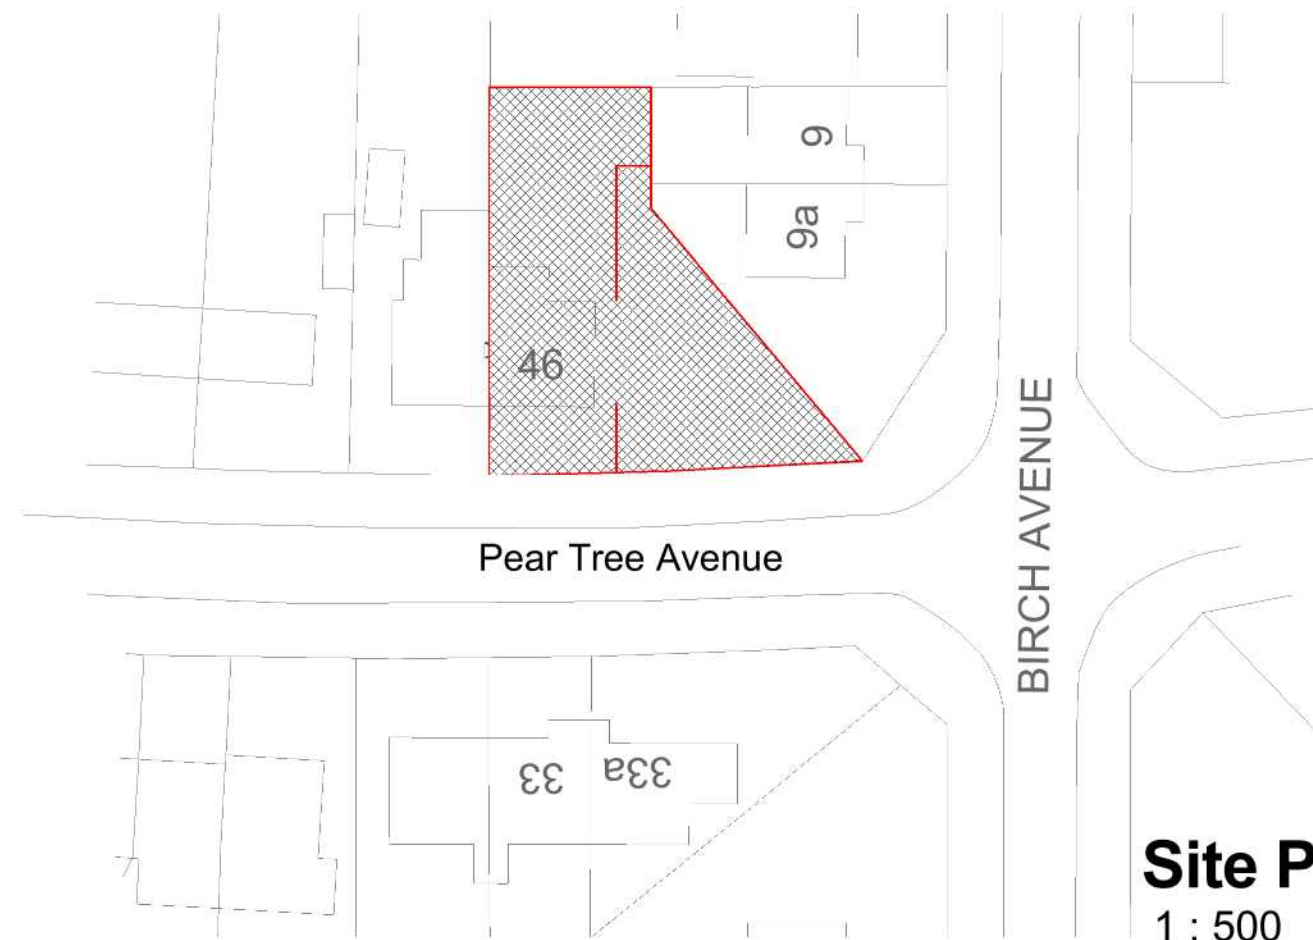


Site Plan Proposed


1 : 500

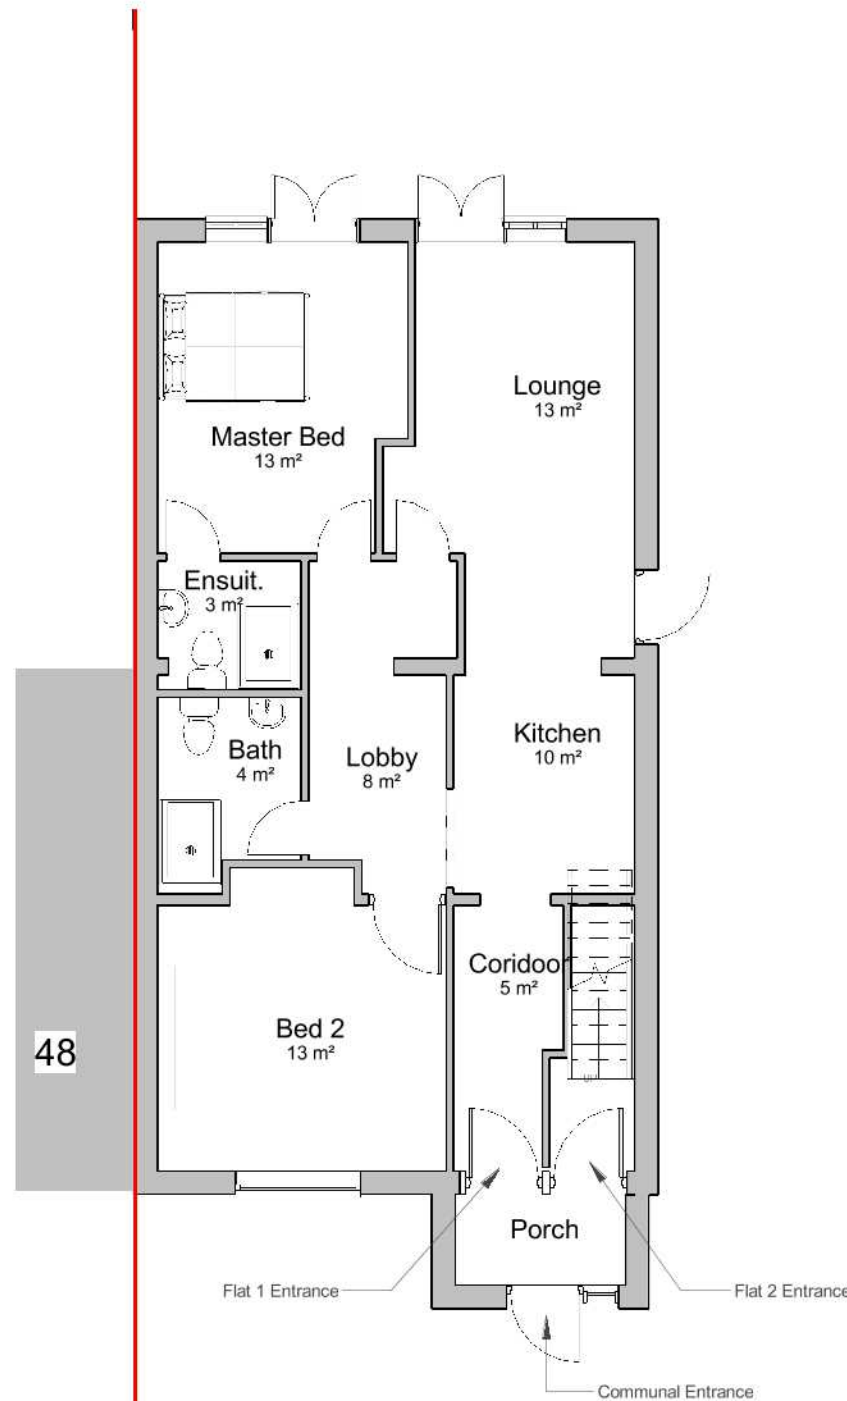


Ground Floor
1 : 100

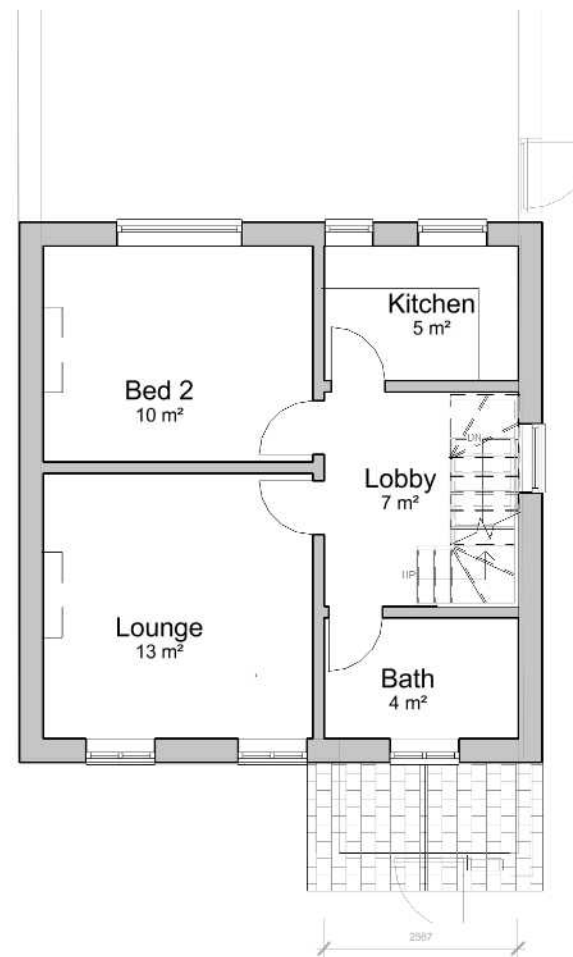

2 First Floor
1 : 100

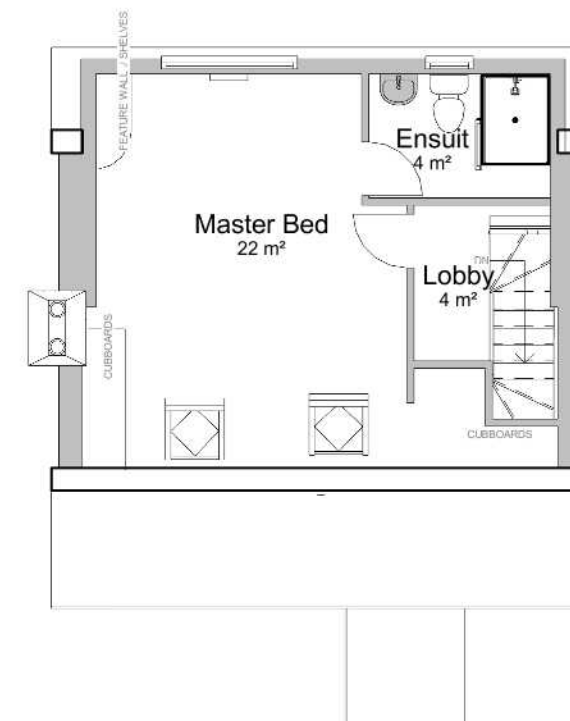

3 Loft Floor -1
1 : 100

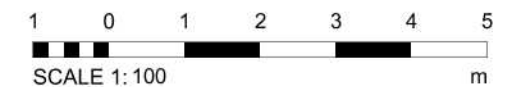

Project
46 PearTree Avenue, West
Dryton.

Sheet
Proposed Plans

Drawn by	Date
TJ	01/03/2020
Project No.	Scale (@ A3)
SVK117	As indicated

Drawing No.	REV
SVK117-6	

SVK GROUP
BUILDING DESIGN & DEVELOPMENT

131 Penrose Avenue, WD19
t.patel@svkgroup.co.uk
07595511514