


BOLEYN DRIVE

2

455

NOTES:

All construction to comply with all relevant and current building regulations.  
For building regulation compliance please refer building regulation/ structural engineers drawing.  
All Dimensions to be measured by contractor on site prior to construction. Not for construction.

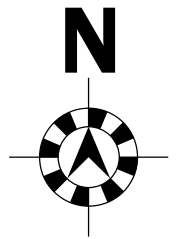

|                                                                         |            |                  |
|-------------------------------------------------------------------------|------------|------------------|
| A                                                                       | 01/02/2018 | Planning         |
| D1                                                                      | 23/11/2017 | Planning         |
| REV.                                                                    | DATE       | REASON FOR ISSUE |
| <b>POWELL SKEETE ASSOCIATES</b><br>ARCHITECTS & DEVELOPMENT CONSULTANTS |            |                  |
| 231 Christchurch Avenue<br>HARROW<br>HA3 5BA                            |            |                  |
| Project Address: 2 Boleyn Drive                                         |            |                  |
| RUISLIP                                                                 |            |                  |
| HA4 9QN                                                                 |            |                  |
| Project Number: PSA 1453                                                |            |                  |
| Description: Rear extension.                                            |            |                  |
| SCALE: 1:200@A3                                                         |            |                  |
| <b>HAN1009 A</b>                                                        |            |                  |

01

EXISTING SITE PLAN

SCALE 1:200

