



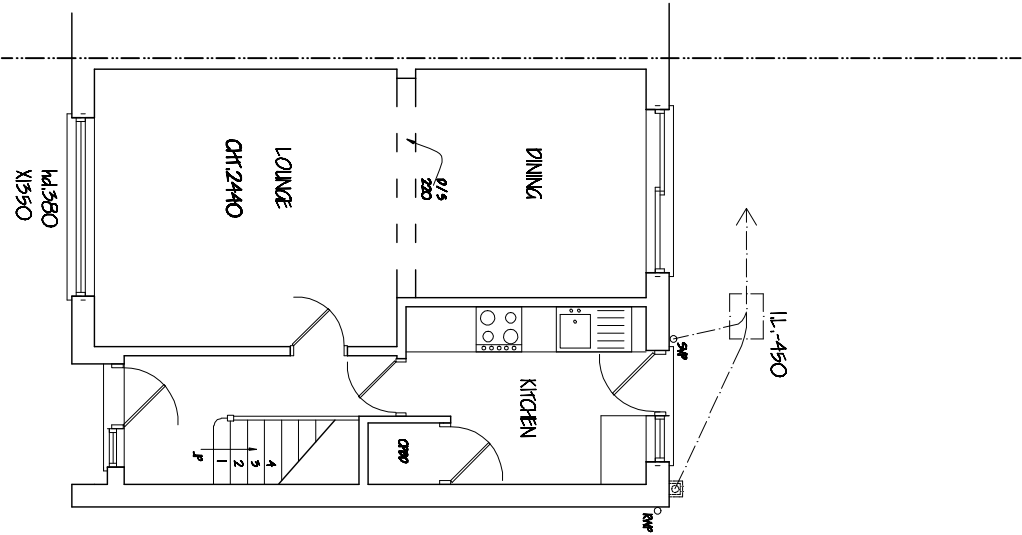

EXISTING GROUND FLOOR PLAN

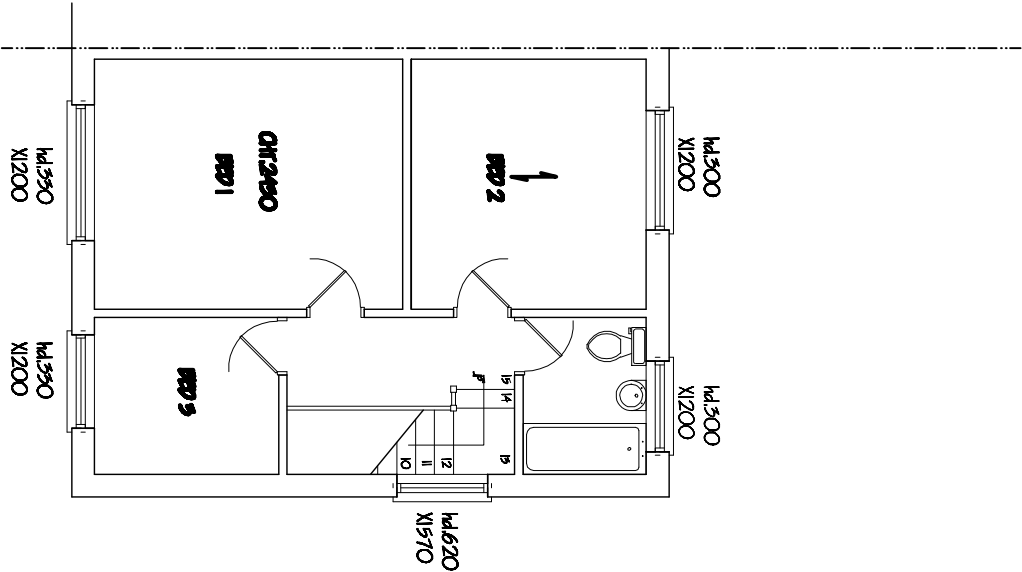

EXISTING FIRST FLOOR PLAN

Nigel Fallon, B.Sc. (Hons)MBEng. 07768-408525 <i>Planning & Development Consultant, Building Engineer.</i>		CLIENT ADDRESS: 25, NORTH HAYE ROAD, HAYES, UB5 4NL.	
5, Kingswood Avenue, Hounslow, TW3 4LL.		DRAWING TITLE: EXISTING FLOOR PLANS	
SCALE - 1:100		DATE: 06 / 08 / 2015	REV:
		NO. - 01	DRG. PAPER SIZE: A5

0M

1M

2M

3M

4M

5M

6M

7M

8M

9M

10M