
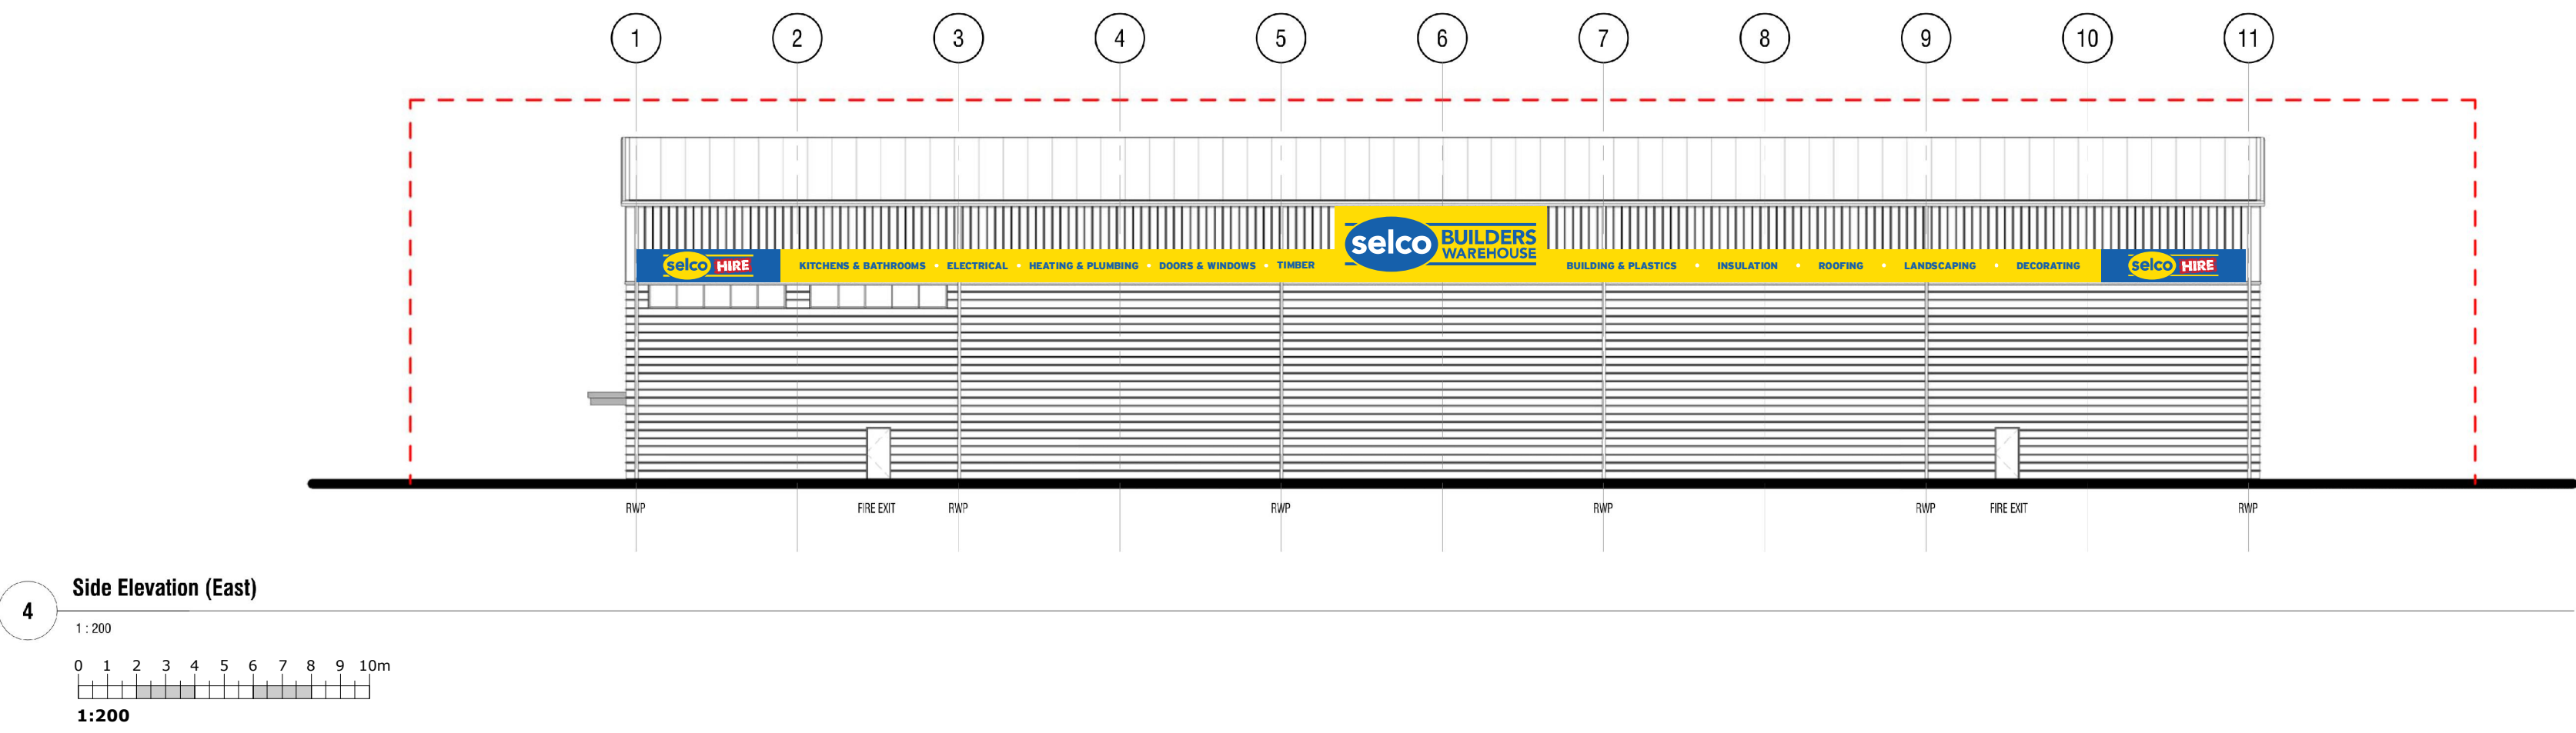
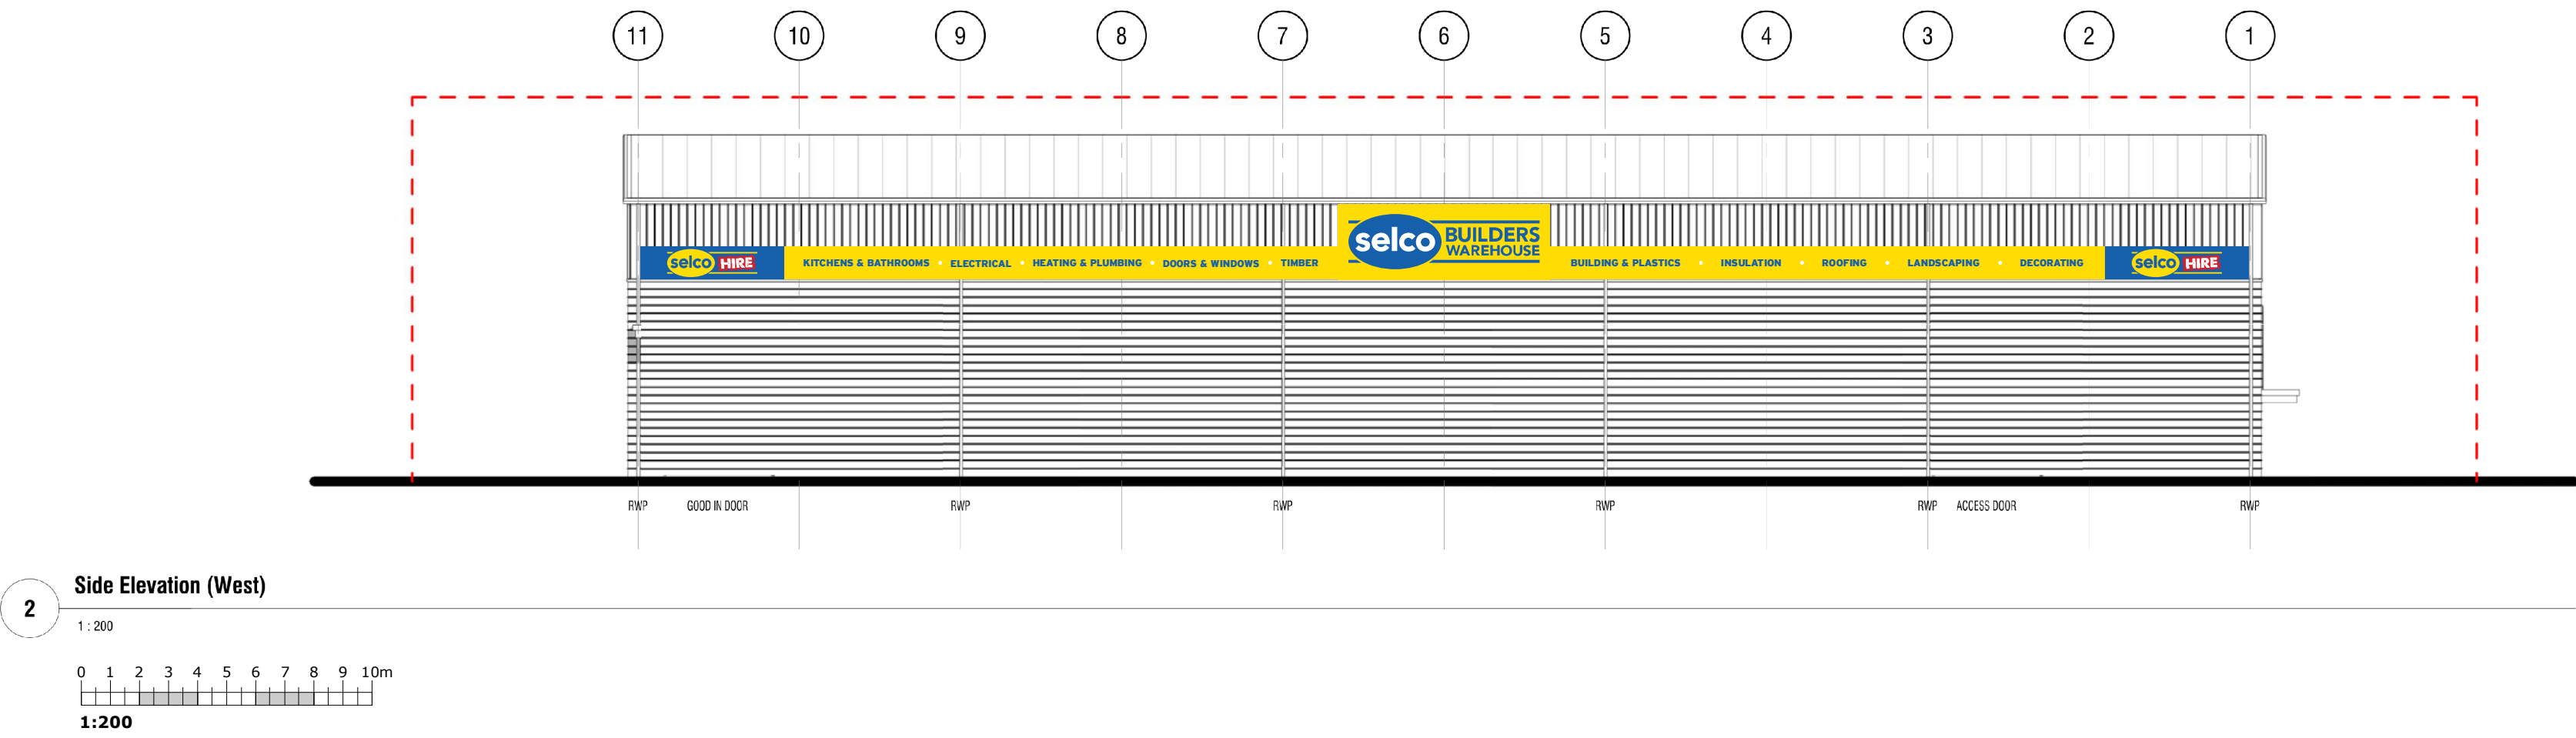
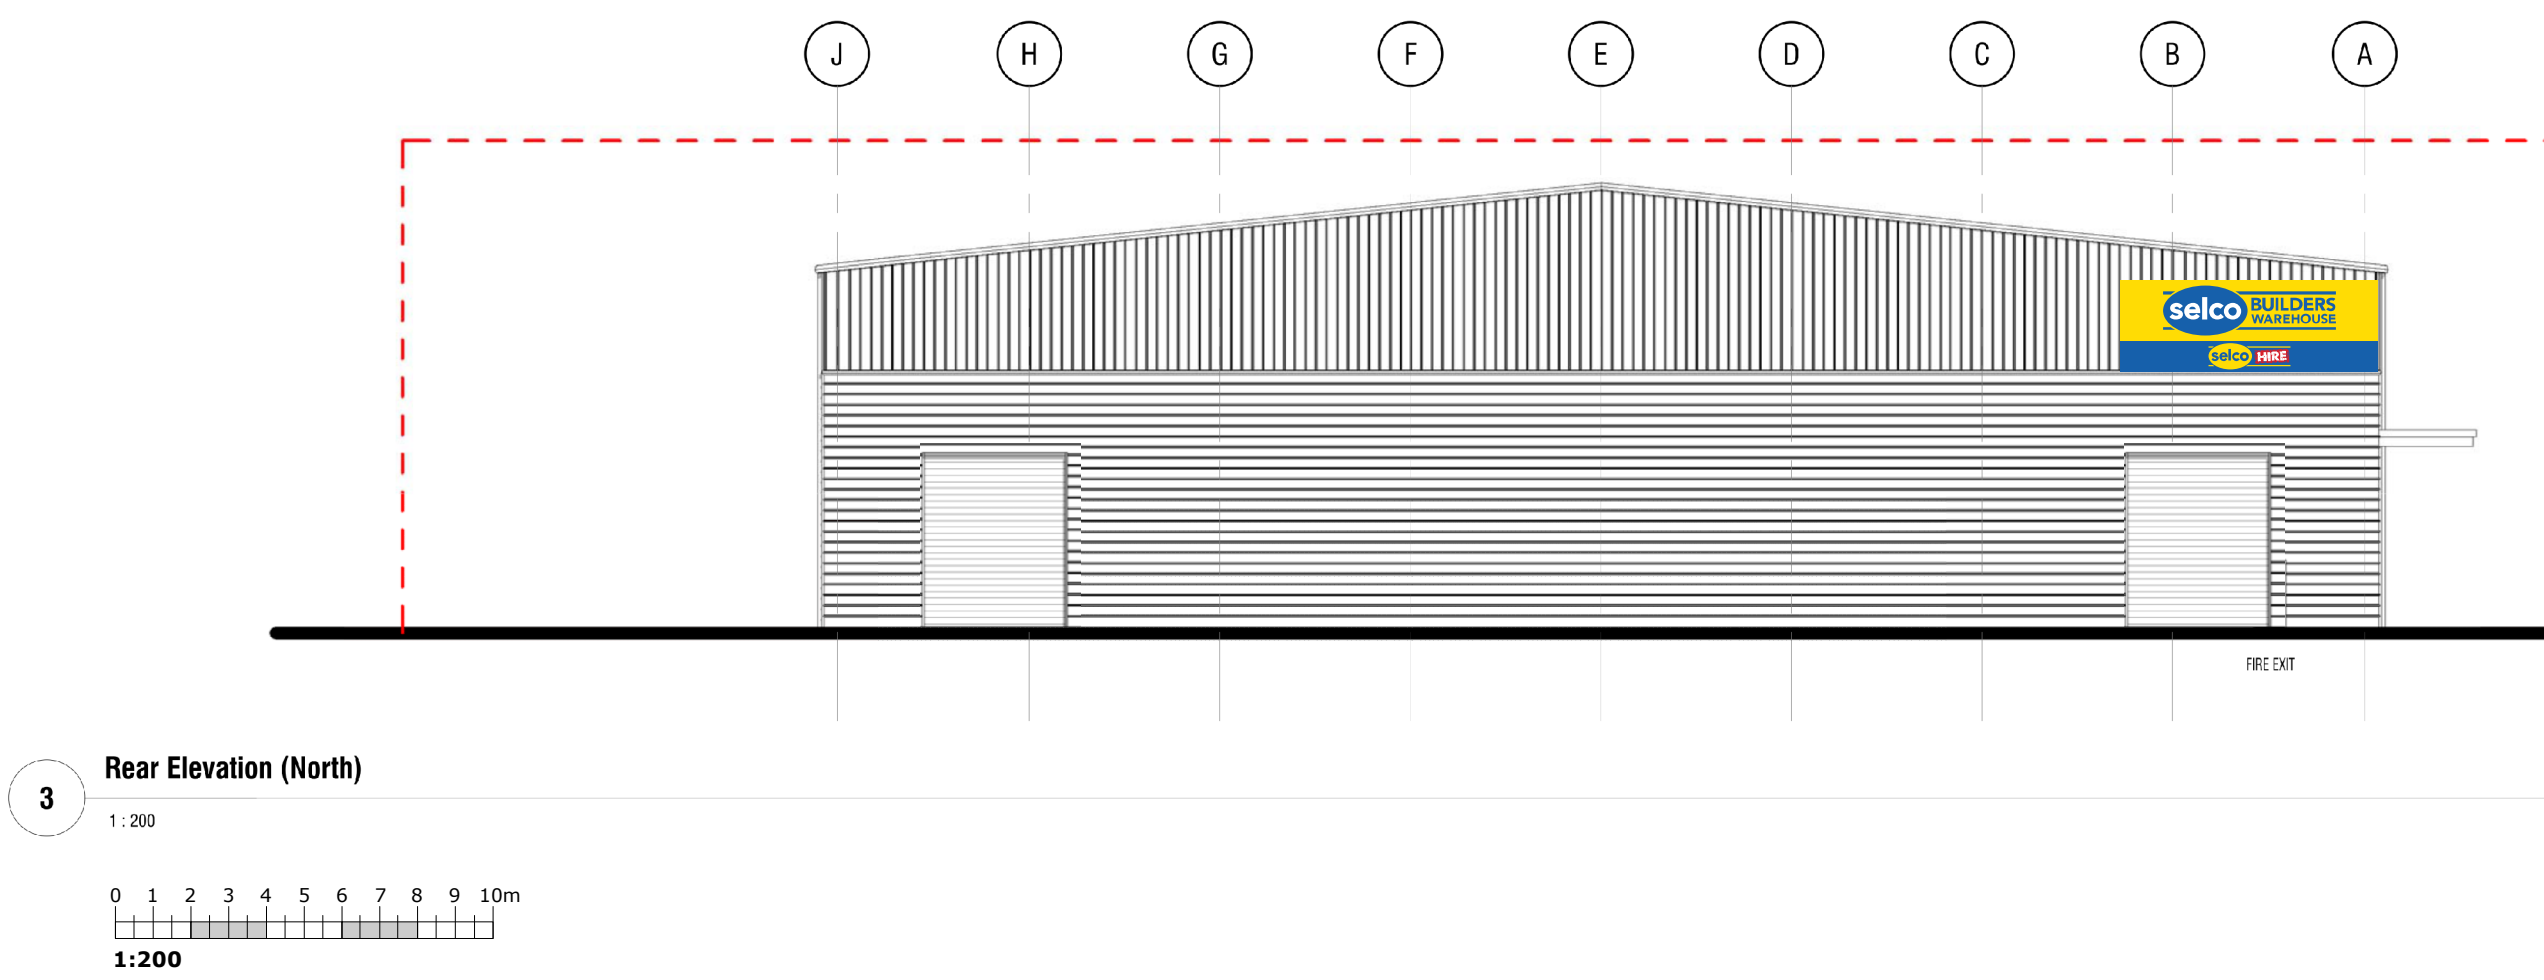


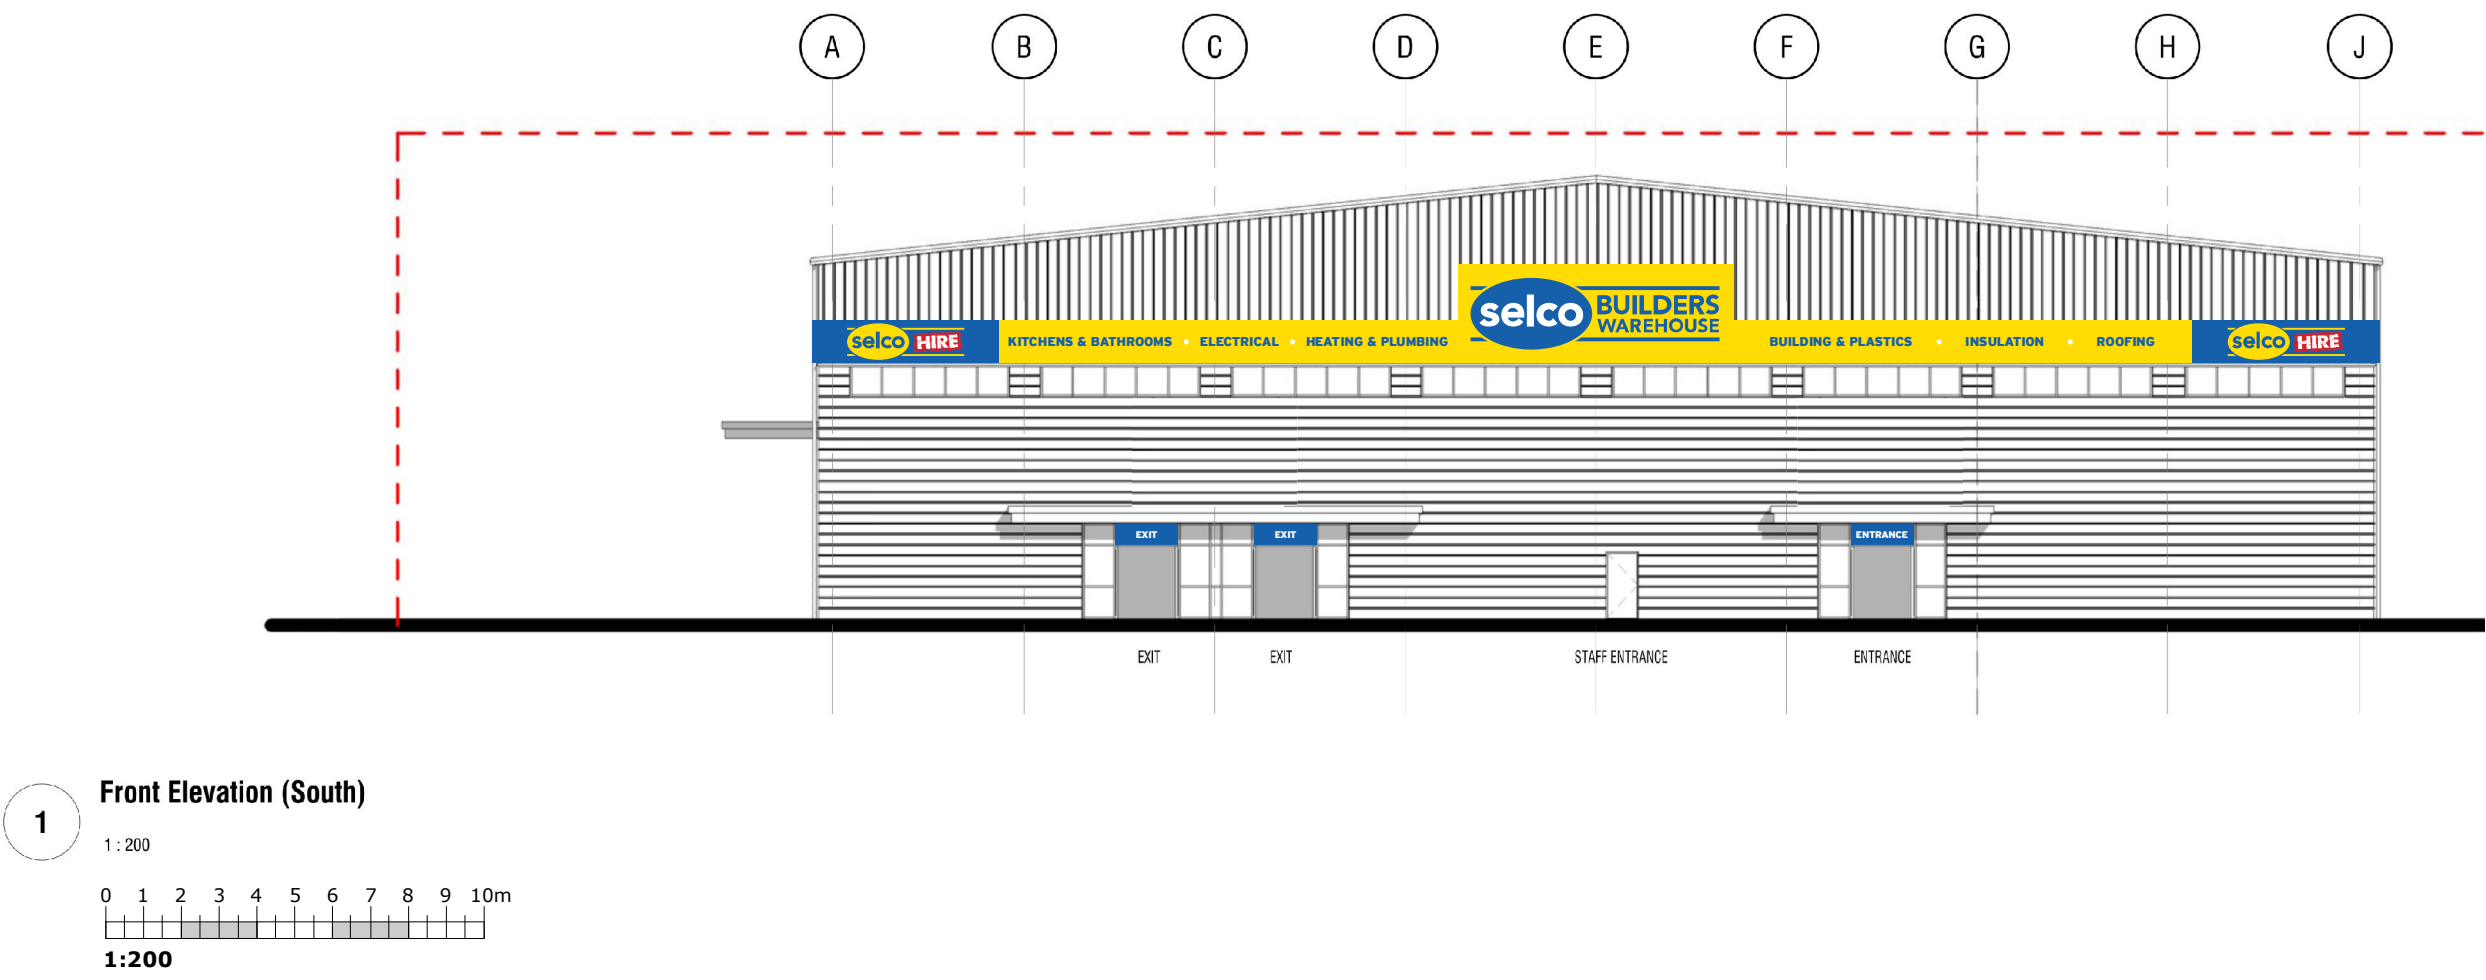

CLIENT	Selco
SITE LOCATION	Hayes

DRAWING NUMBER	15006-1A
DATE	07/04/16

SCALE	1-200@A1
DRAWN BY	L.P

REV	BY	NOTES
-	-	-
-	-	-
-	-	-

REV	BY	NOTES
-	-	-
-	-	-
-	-	-