SITE LOCATION PLAN
AREA 2 HA
SCALE: 1:1250 on A4
CENTRE COORDINATES: 508974 , 191833

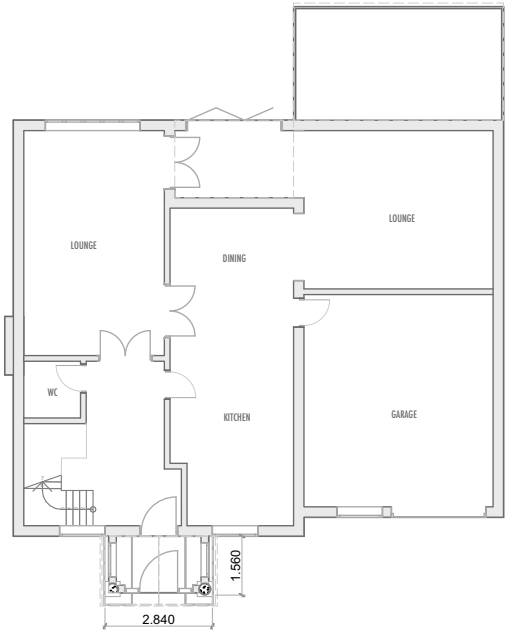

5 Halland Way 1:1

		Job	Job No	Drawing	Drawing No	Revision
	Unit 7, Progress Business Centre, Whittle Parkway, Slough, SL1 6DQ, England	**HALLAND WAY** 5 HALLAND WAY NORTHWOOD HA6 2AG England	20/HWN	Site Location Plan	EX-HWN-400	C
			Date	Client	Drawn by	Scale
			21/08/2020	CHIEF CONTRACTORS LTD	JM	1:1250@A4

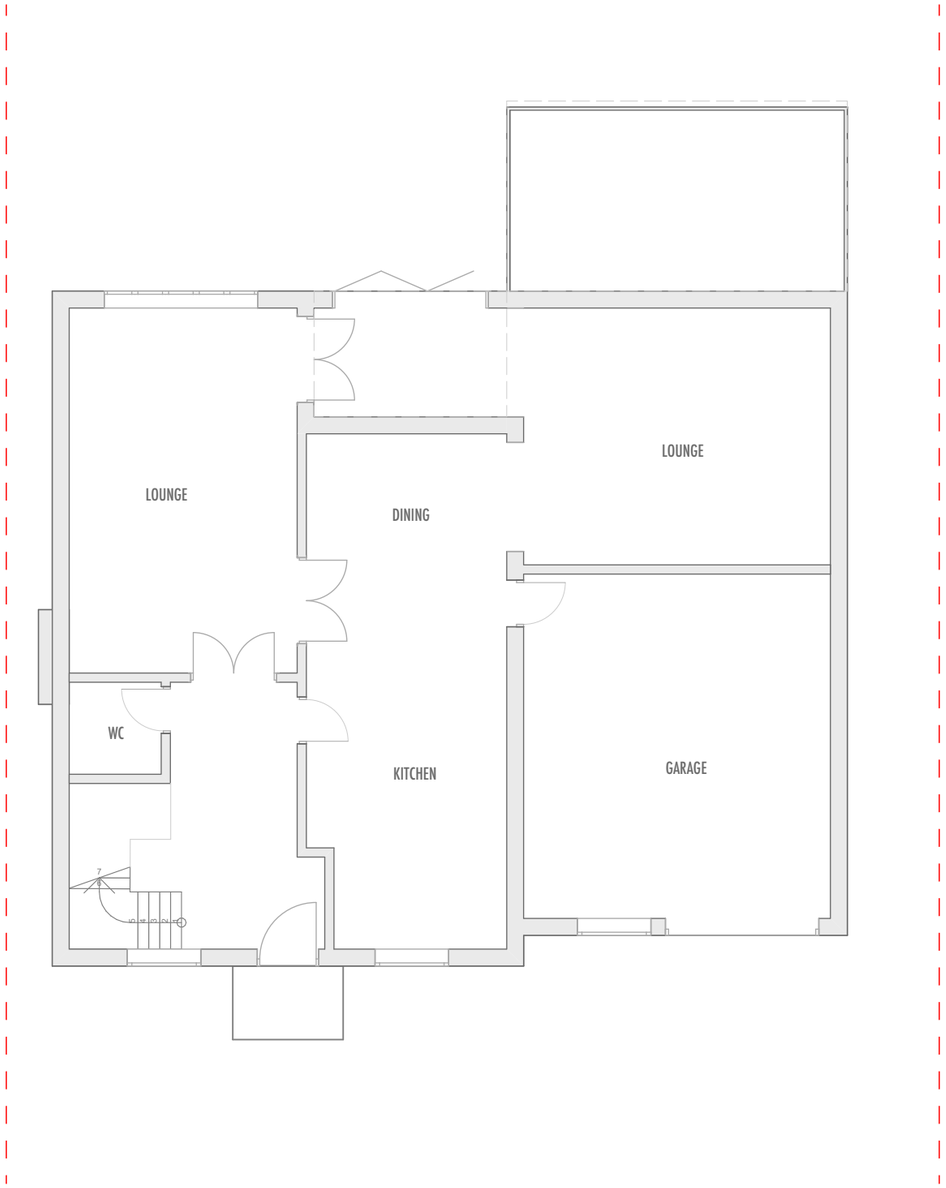

0. Ground Floor (1) 1:100

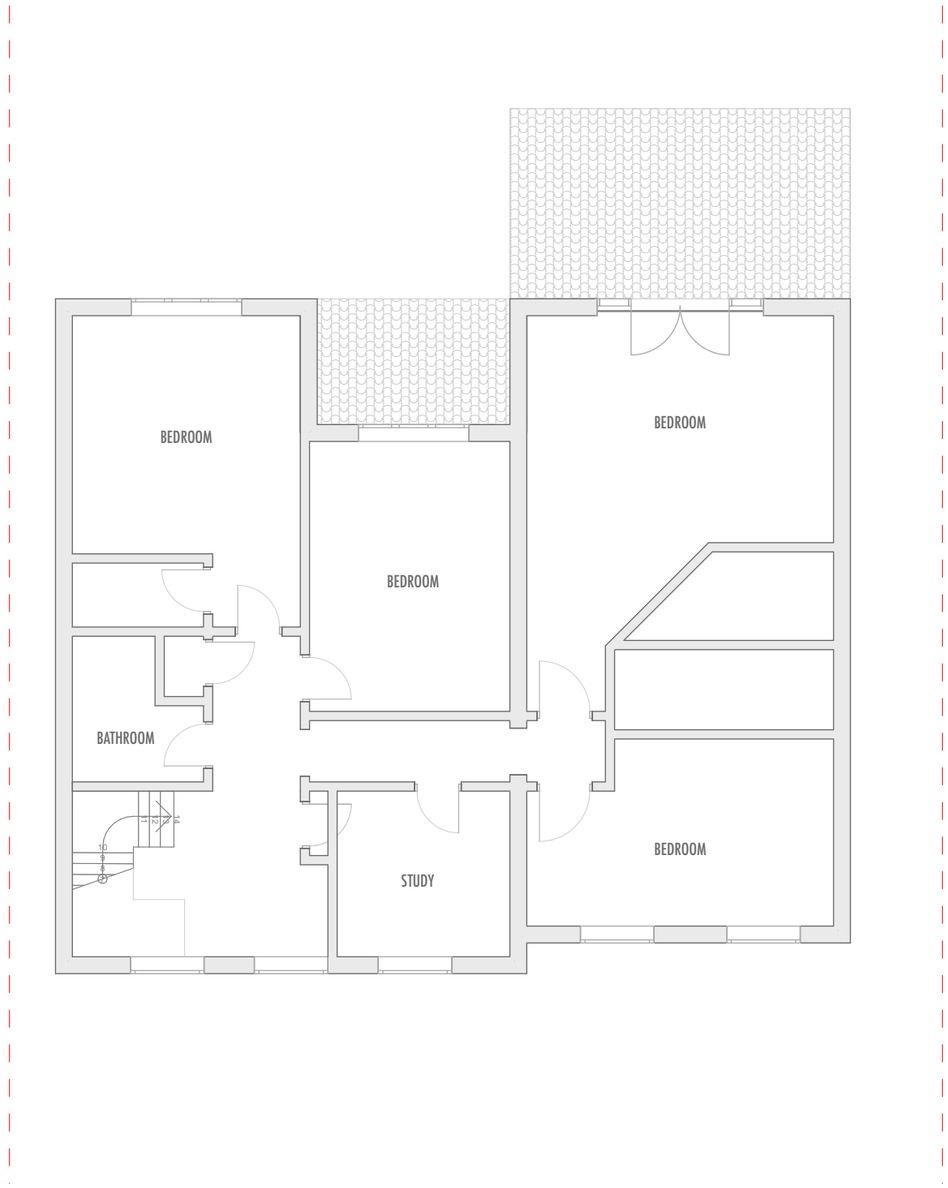

1. First 1:100

Unit 7, Progress
Business Centre, Whittle
Parkway, Slough, SL1
6DQ, England

Job	Job No	Drawing	Drawing No		Revision	Project Status	Project North
HALLAND WAY 5 HALLAND WAY NORTHWOOD HA6 2AG England	20/HWN	Existing Plans	EX-HWN-001		D	**DRAFT**	North
	Date	Client	Drw by	Chk by	Scale	Scale Bar	
	21/08/2020	CHIEF CONTRACTORS LTD	JM	JM	1:100@A3	0m 1m 2m 3m 4m 5m 6m 7m 8m 9m 10m	

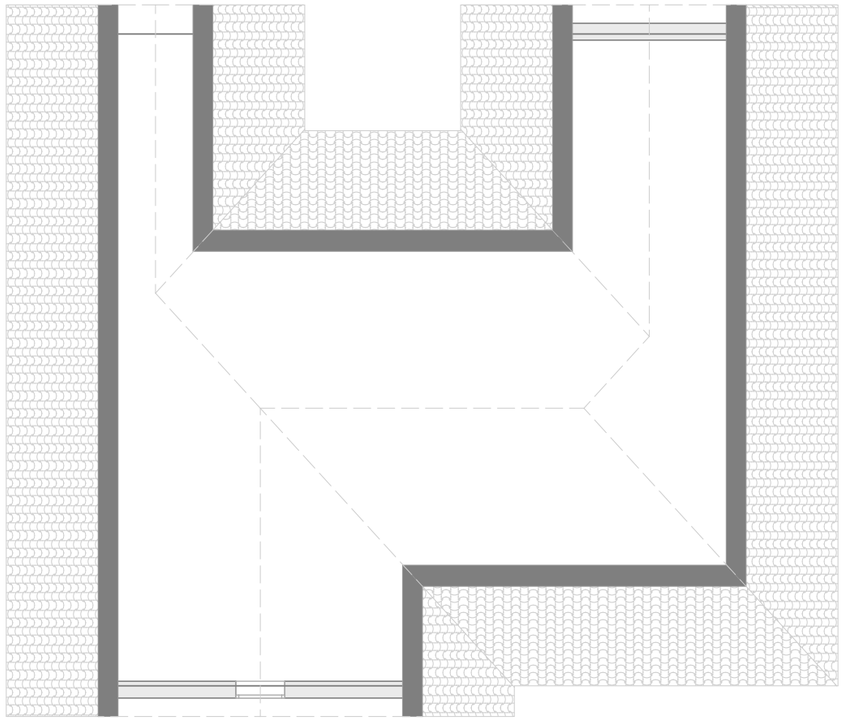

2. Loft (1) 1:100

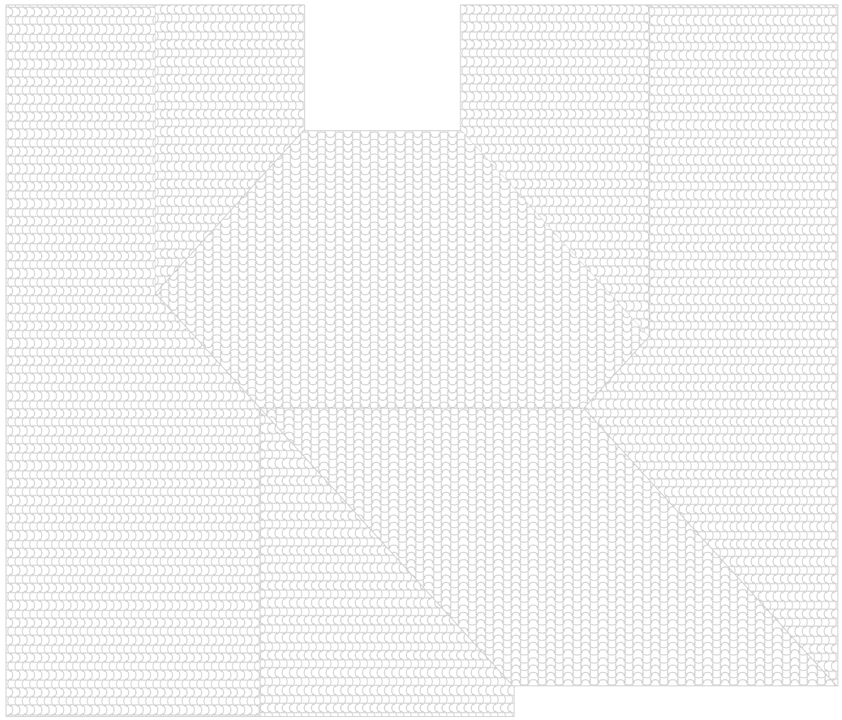

3. Roof (2) 1:100

Unit 7, Progress
Business Centre, Whittle
Parkway, Slough, SL1
6DQ, England

Job	Job No	Drawing	Drawing No		Revision	Project Status	Project North
HALLAND WAY 5 HALLAND WAY NORTHWOOD HA6 2AG England	20/HWN	Existing Upper Floor Plans	EX-HWN-002		D	**DRAFT**	North
	Date	Client	Drw by	Chk by	Scale	Scale Bar	
	21/08/2020	CHIEF CONTRACTORS LTD	JM	JM	1:100@A3		

B20 Front Elevation (1) 1:100

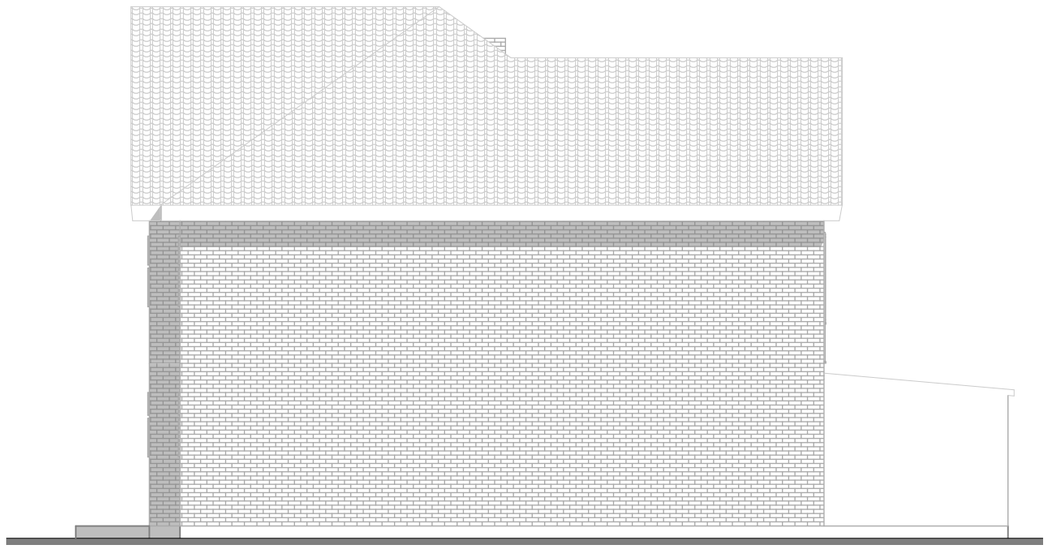

B23 Side Elevation (2) 1:100

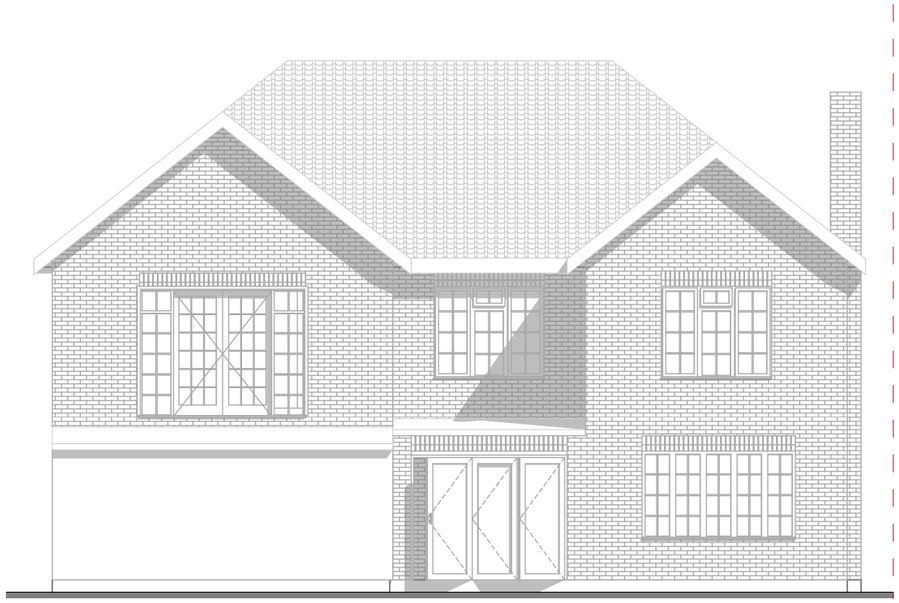

B22 Rear Elevation (1) 1:100

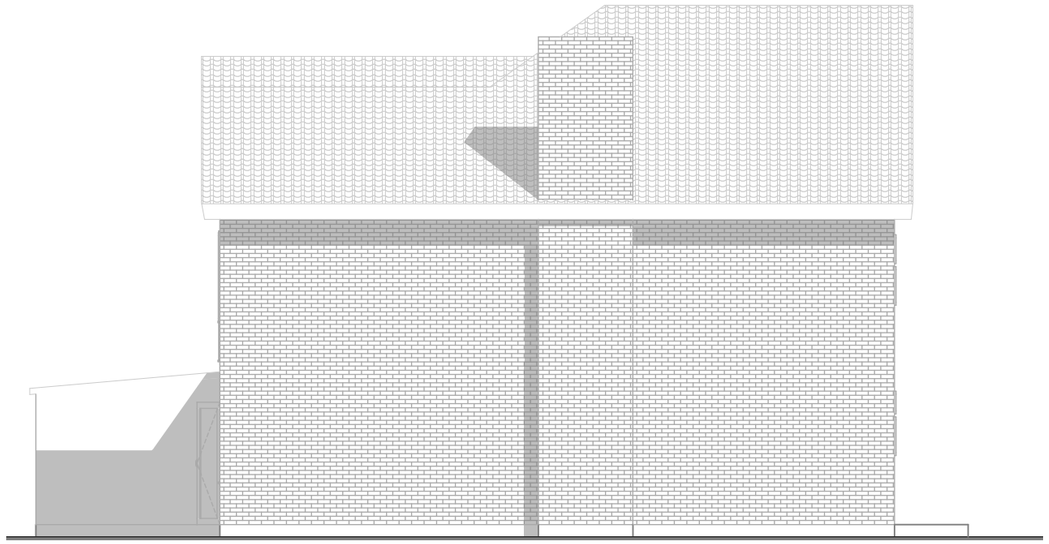

B21 Side Elevation (2) 1:100

Unit 7, Progress
Business Centre, Whittle
Parkway, Slough, SL1
6DQ, England

Job	Job No	Drawing	Drawing No		Revision	Project Status	Project North
HALLAND WAY 5 HALLAND WAY NORTHWOOD HA6 2AG England	20/HWN	Existing Elevations	EX-HWN-101		D	**DRAFT**	
	Date	Client	Drw by	Chk by	Scale	Scale Bar	
	21/08/2020	CHIEF CONTRACTORS LTD	JM	JM	1:100@A3	0m 1m 2m 3m 4m 5m 6m 7m 8m 9m 10m	

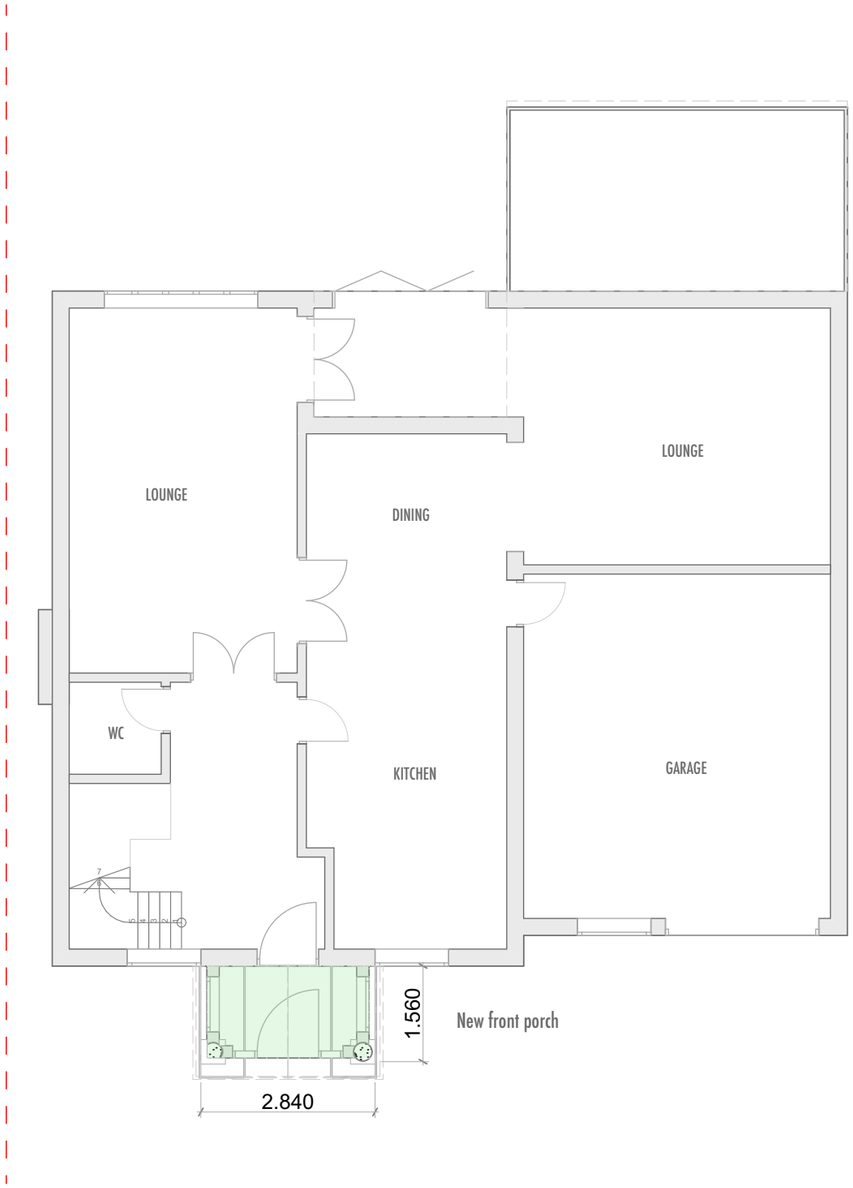

0. Ground Floor 1:100

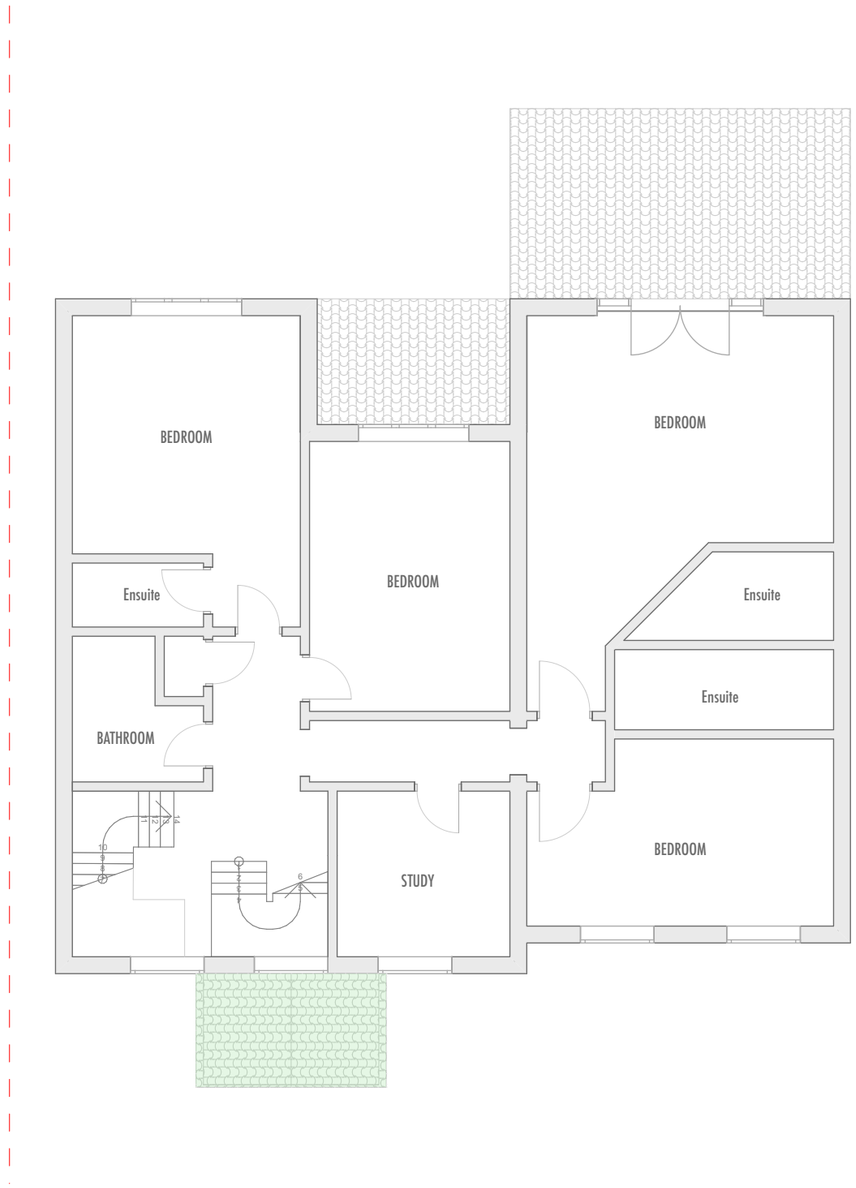

1. First 1:100

Unit 7, Progress Business Centre, Whittle Parkway, Slough, SL1 6DQ, England	Job	Job No	Drawing	Drawing No		Revision	Project Status	Project North
	HALLAND WAY 5 HALLAND WAY NORTHWOOD HA6 2AG England	20/HWN	Proposed Plans	PR-HWN-001		D	**DRAFT**	North
		Date	Client	Drw by	Chk by	Scale	Scale Bar	
		21/08/2020	CHIEF CONTRACTORS LTD	JM	JM	1:100@A3	0m 1m 2m 3m 4m 5m 6m 7m 8m 9m 10m	

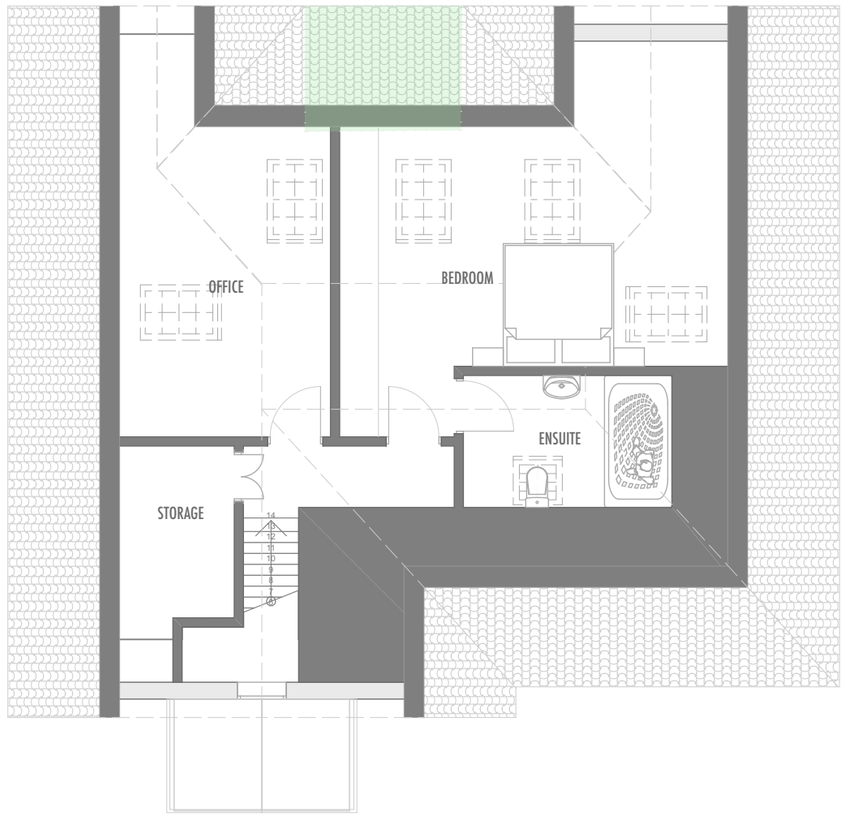

2. Loft 1:100

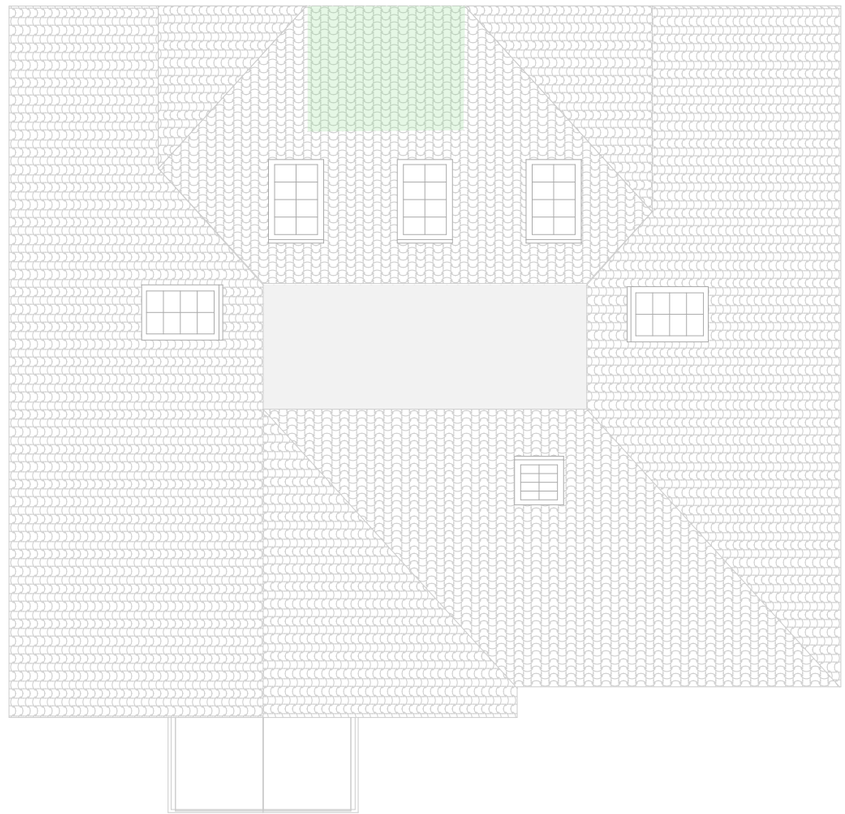

3. Roof (1) 1:100

Unit 7, Progress Business Centre, Whittle Parkway, Slough, SL1 6DQ, England	Job	Job No	Drawing	Drawing No		Revision	Project Status
	HALLAND WAY 5 HALLAND WAY NORTHWOOD HA6 2AG England	20/HWN	Proposed upper floor layouts	PR-HWN-002		D	**DRAFT**
		Date	Client	Drw by	Chk by	Scale	Scale Bar
		21/08/2020	CHIEF CONTRACTORS LTD	JM	JM	1:100@A3	

Project North: North

B20 Front Elevation (2) 1:100

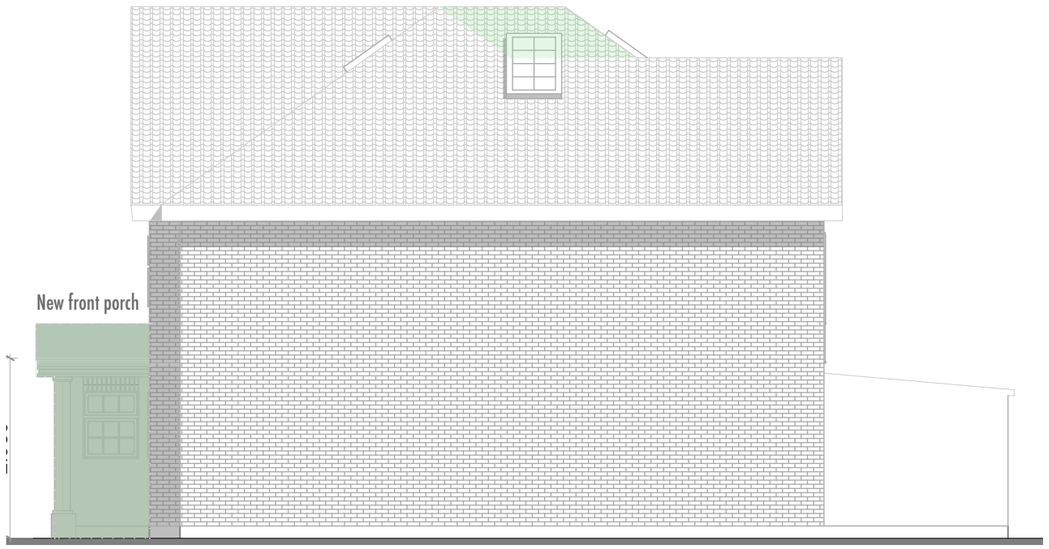

B23 Side Elevation (3) 1:100

B22 Rear Elevation (2) 1:100

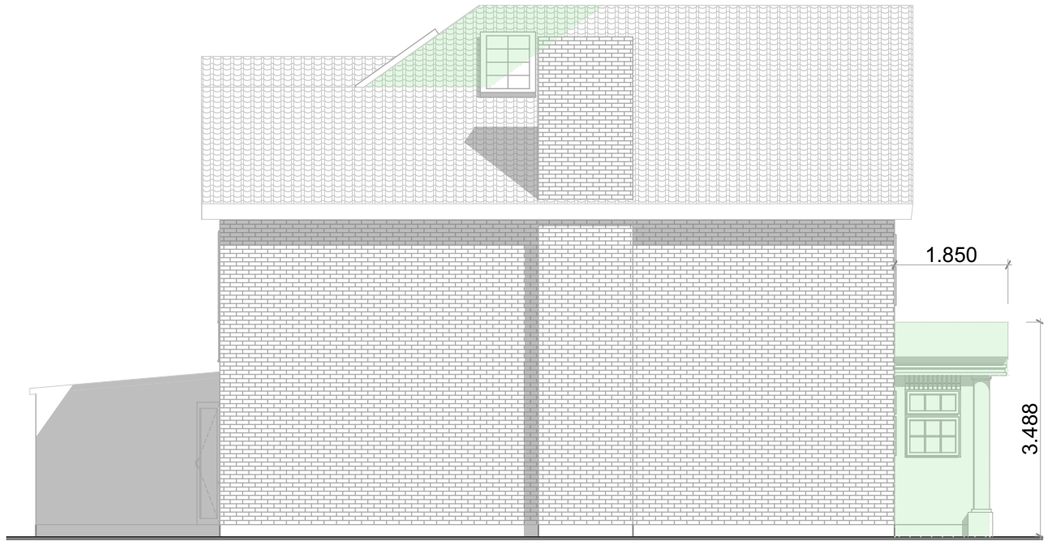

B21 Side Elevation (3) 1:100

Unit 7, Progress
Business Centre, Whittle
Parkway, Slough, SL1
6DQ, England

Job	Job No	Drawing	Drawing No		Revision	Project Status	Project North
HALLAND WAY 5 HALLAND WAY NORTHWOOD HA6 2AG England	20/HWN	Proposed Elevations	PR-HWN-101		D	**DRAFT**	
	Date	Client	Drw by	Chk by	Scale	Scale Bar	
	21/08/2020	CHIEF CONTRACTORS LTD	JM	JM	1:100@A3	0m 1m 2m 3m 4m 5m 6m 7m 8m 9m 10m	

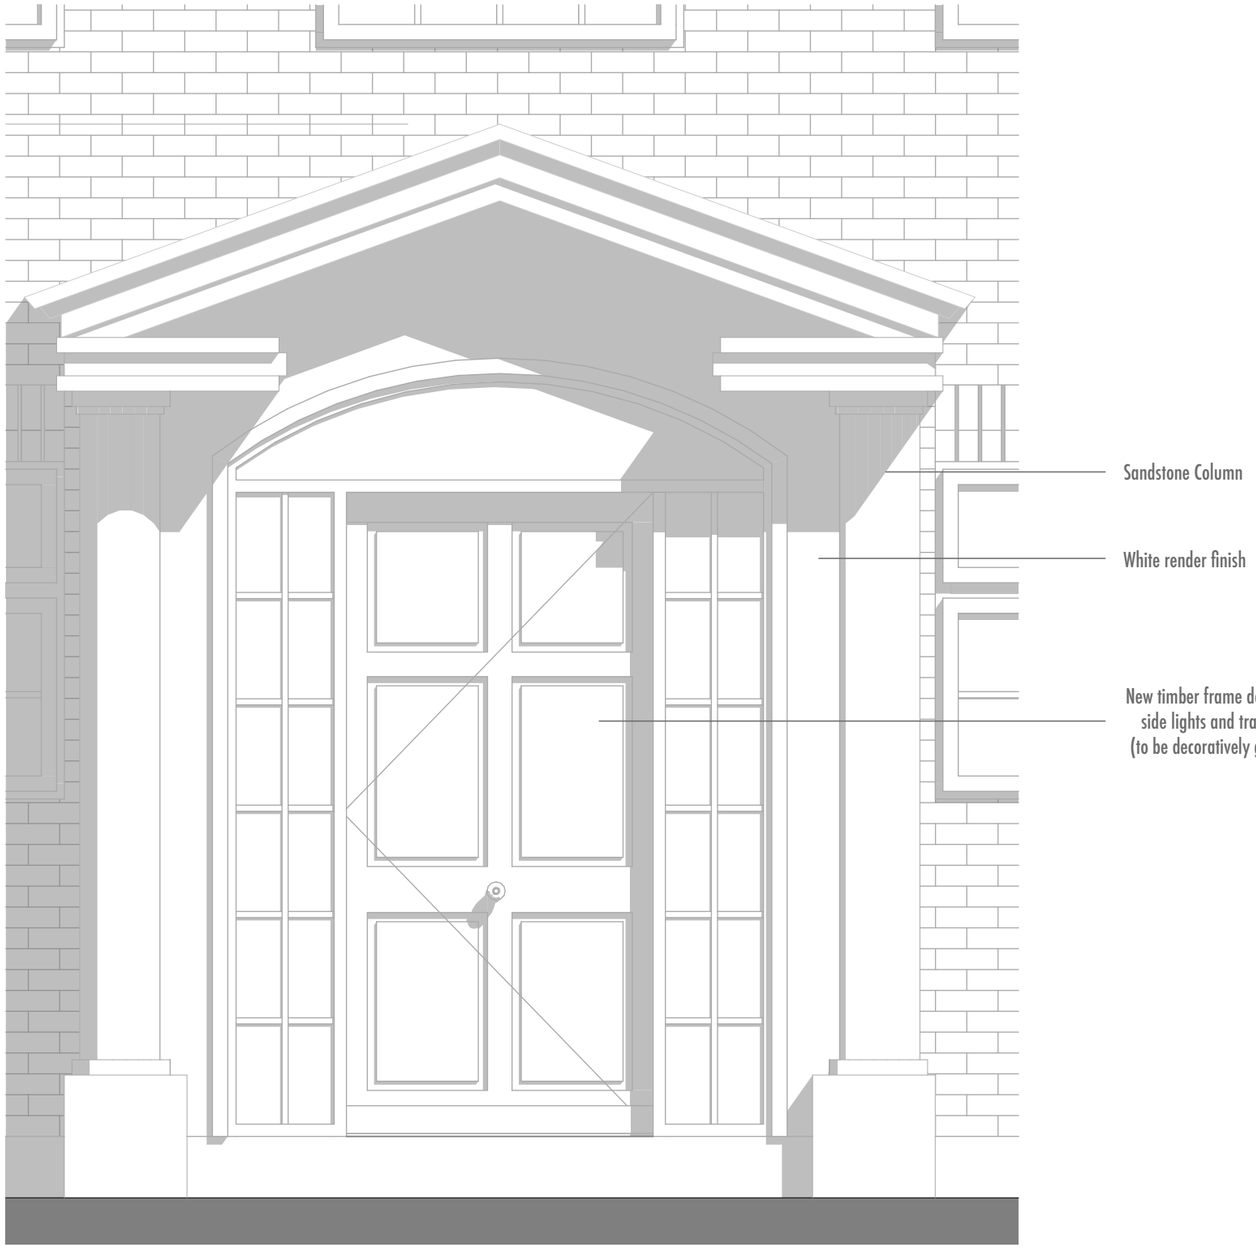

B20 Front Elevation 1:20

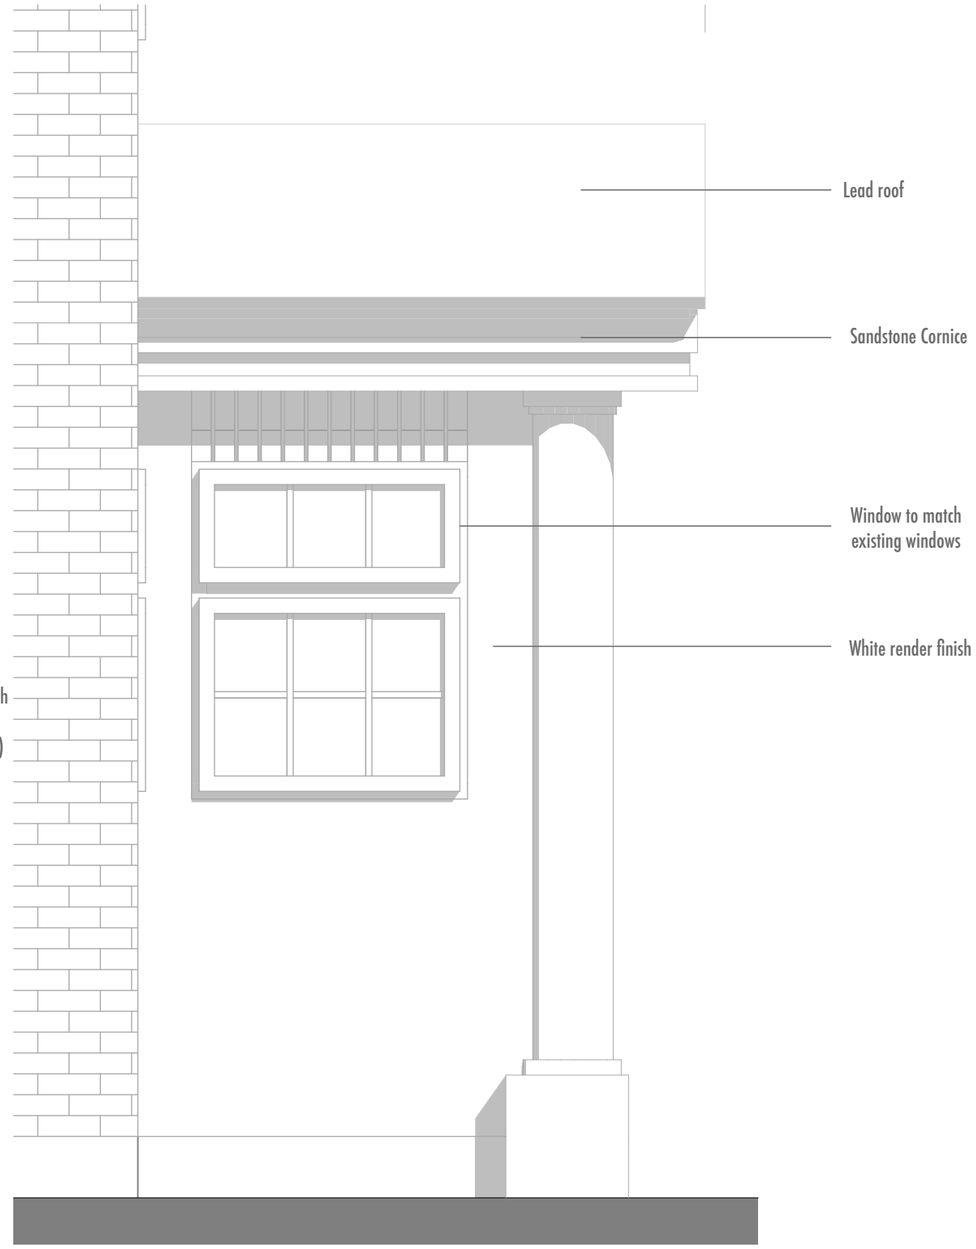

B21 Side Elevation 1:20

Unit 7, Progress Business Centre, Whittle Parkway, Slough, SL1 6DQ, England	Job	Job No	Drawing	Drawing No		Revision	Project Status	Project North
	HALLAND WAY 5 HALLAND WAY NORTHWOOD HA6 2AG England	20/HWN	Proposed Porch Elevations	PR-HWN-101		D	**DRAFT**	
		Date	Client	Drw by	Chk by	Scale	Scale Bar	
		21/08/2020	CHIEF CONTRACTORS LTD	JM	JM	1:20@A3		