


NO 12

ELEVATION FROM A (No. 12)

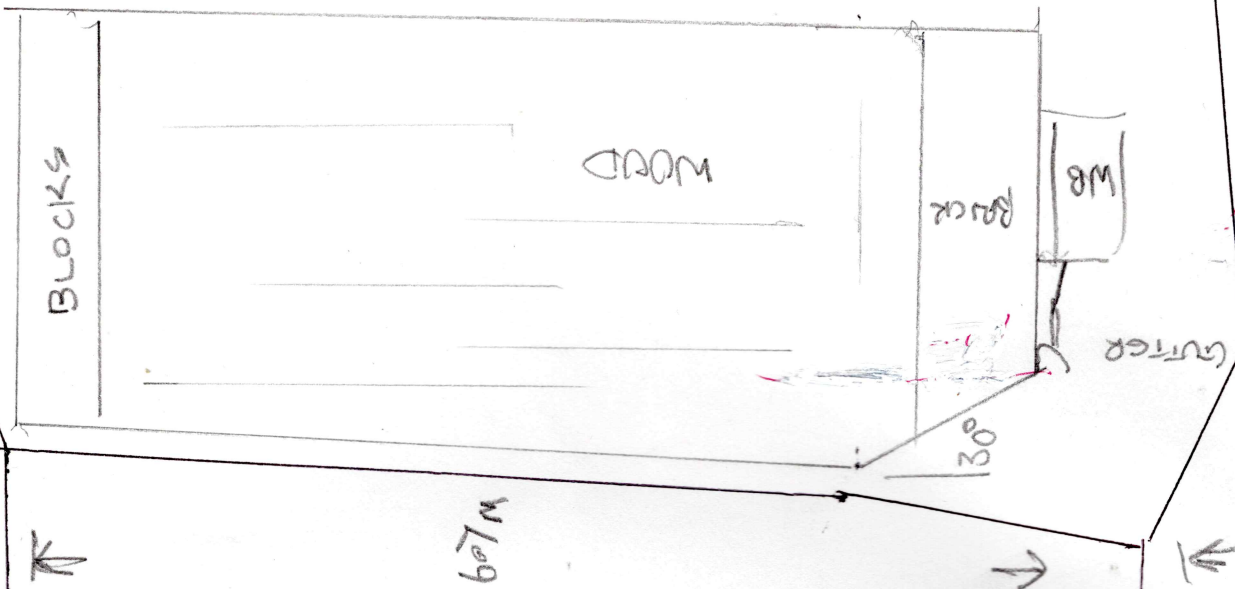

ELEVATION FROM A

BLOCKS

FELT

RED FELT SHINGLES

ROOF PLAN

RAINWATER PIPE

WB

RED FELT SHINGLES

BRICK

WB

2.3m

2.9m

ELEVATION FROM B

NO 14 TREVOR CRESCENT HALL ONE

CURRENT SKETCHES FOR
NEW GARAGE/WORKSHOP
SHEETS

ELEVATION FROM B (No. 16)

NO 16

BLOCK

DOWN PIPE

WOOD

BRICK

WB

30°

DOWN PIPE

GUTTER