



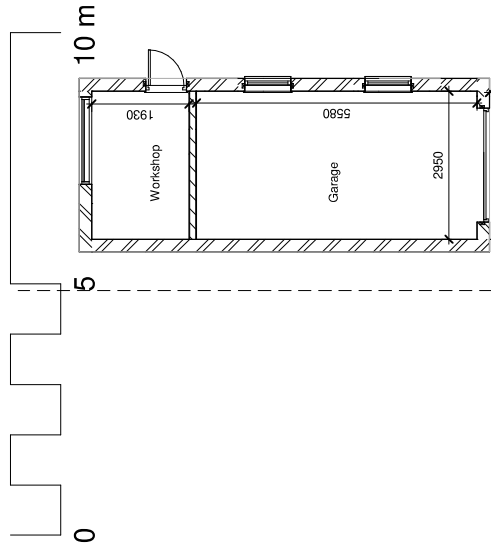

1 00 - Existing
1 : 100

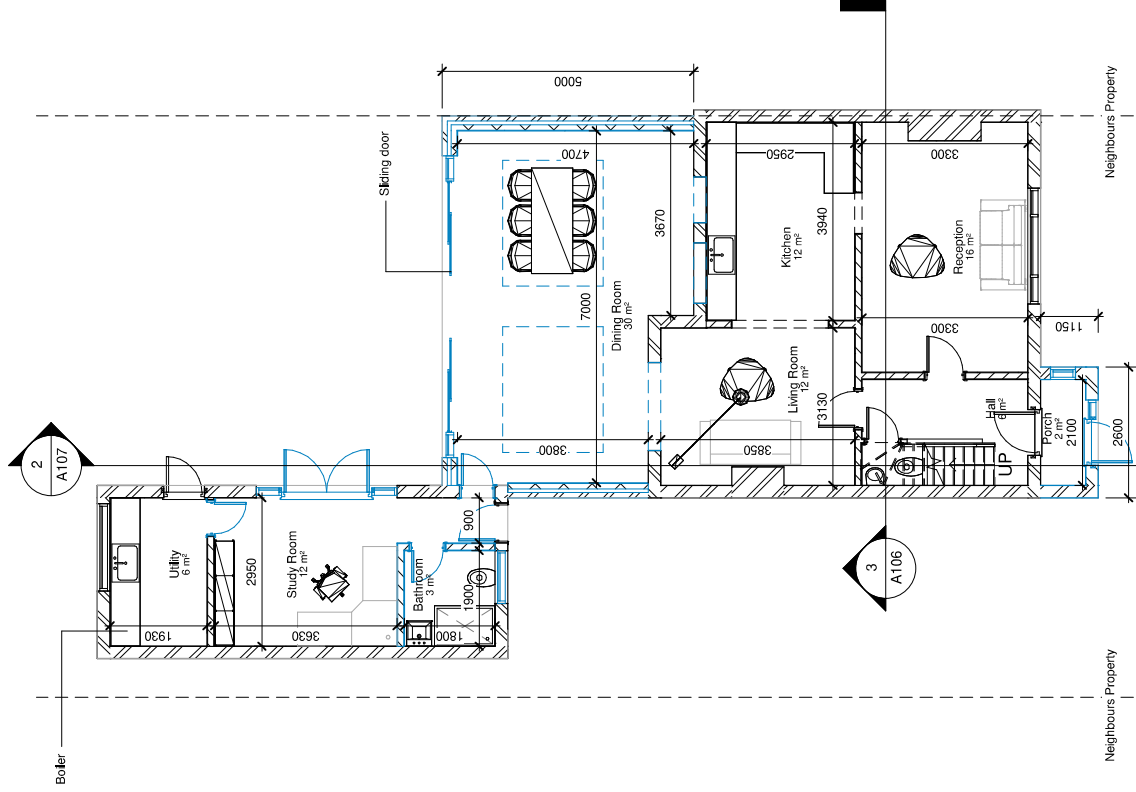

2 00 - Proposed
1 : 100

320 High Street
Harington, Hayes,
Middlesex,
UB8 3SU
11203 432 5269
www.themarketdesignbuild.com
info@themarketdesignbuild.com

RIBA
Chartered Practice

CONVEYANCE
This drawing has been produced by the Architect and is not to be used or reproduced by any other party for any purpose.
Site surveys to be conducted before any building work is carried out. Any discrepancies to be reported to architect.

All measurements to be checked prior to construction.
Any changes to be reported back to this office.
Contractor responsible for calling out building control officer as required at stages requested by council.

ISSUE: Ground floor rear extension, garage conversion, porch
PROJECT: 25 Whitehorn Avenue, West Drayton, UB7 8JX

TITLE: Ground floor
Scale: (1:100)
Date: JAN 2022

DWG NO: A102 + A202
Draft No: 1
By: Ameena
Checked By: Andrei

THE MARKET
DESIGN & BUILD
A TRUE DESIGN & BUILD COMPANY