


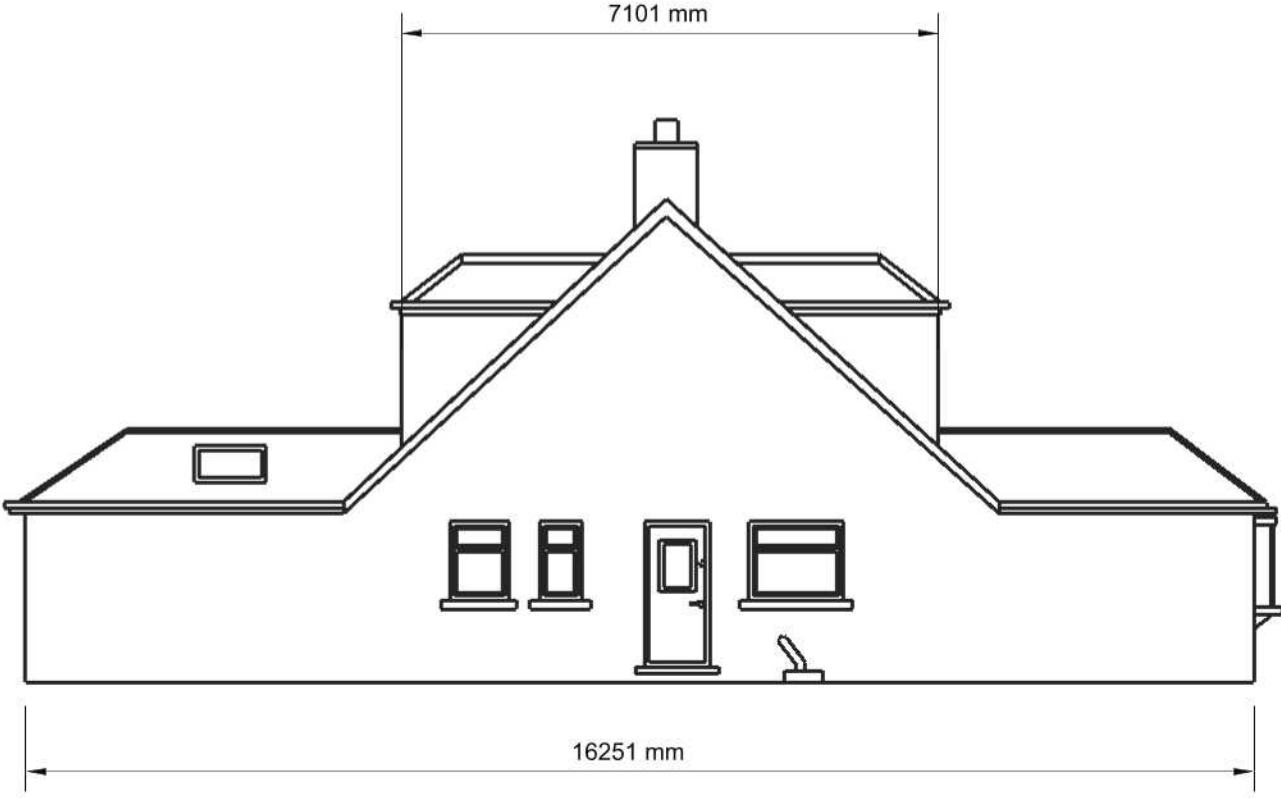


South Elevation



North Elevation



West Elevation

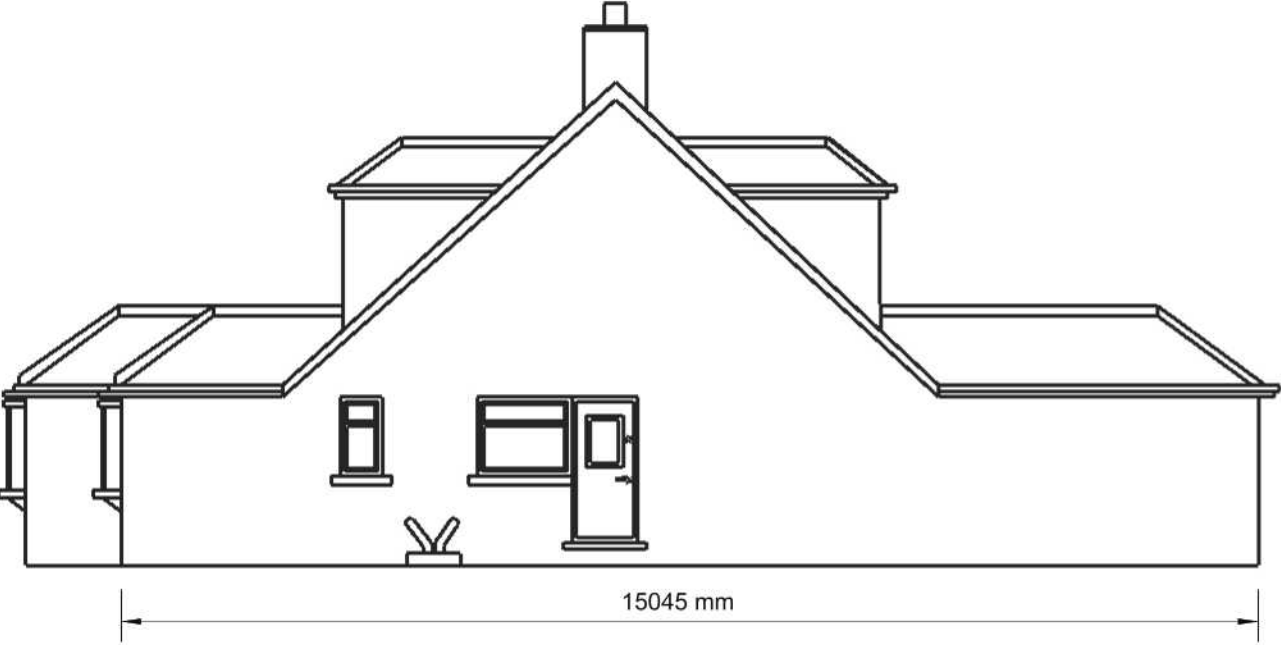

East Elevation

PROJECT
Proposed Loft Conversion



CLIENT
Sylvester O'Shea
135a Charville Lane
Hayes
UB4 8PD
Middlesex

SCALE
A1 1:50
A3 1:100

ISSUE
05.12.19

PROJECT NO.
CVL

CVL- 001a
Existing Elevations

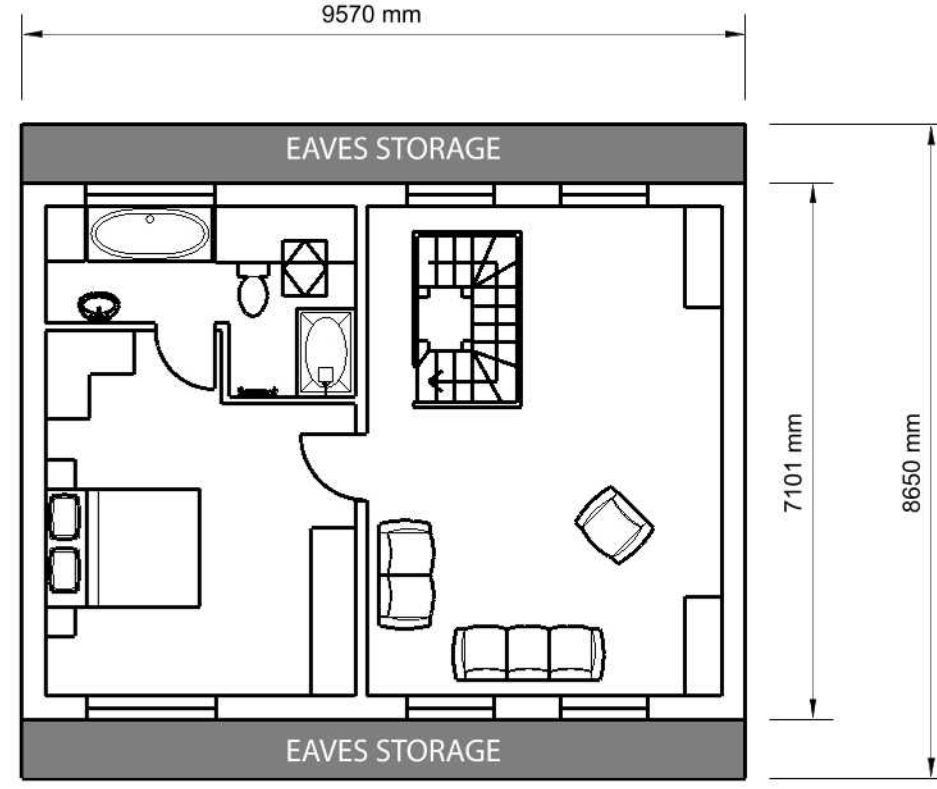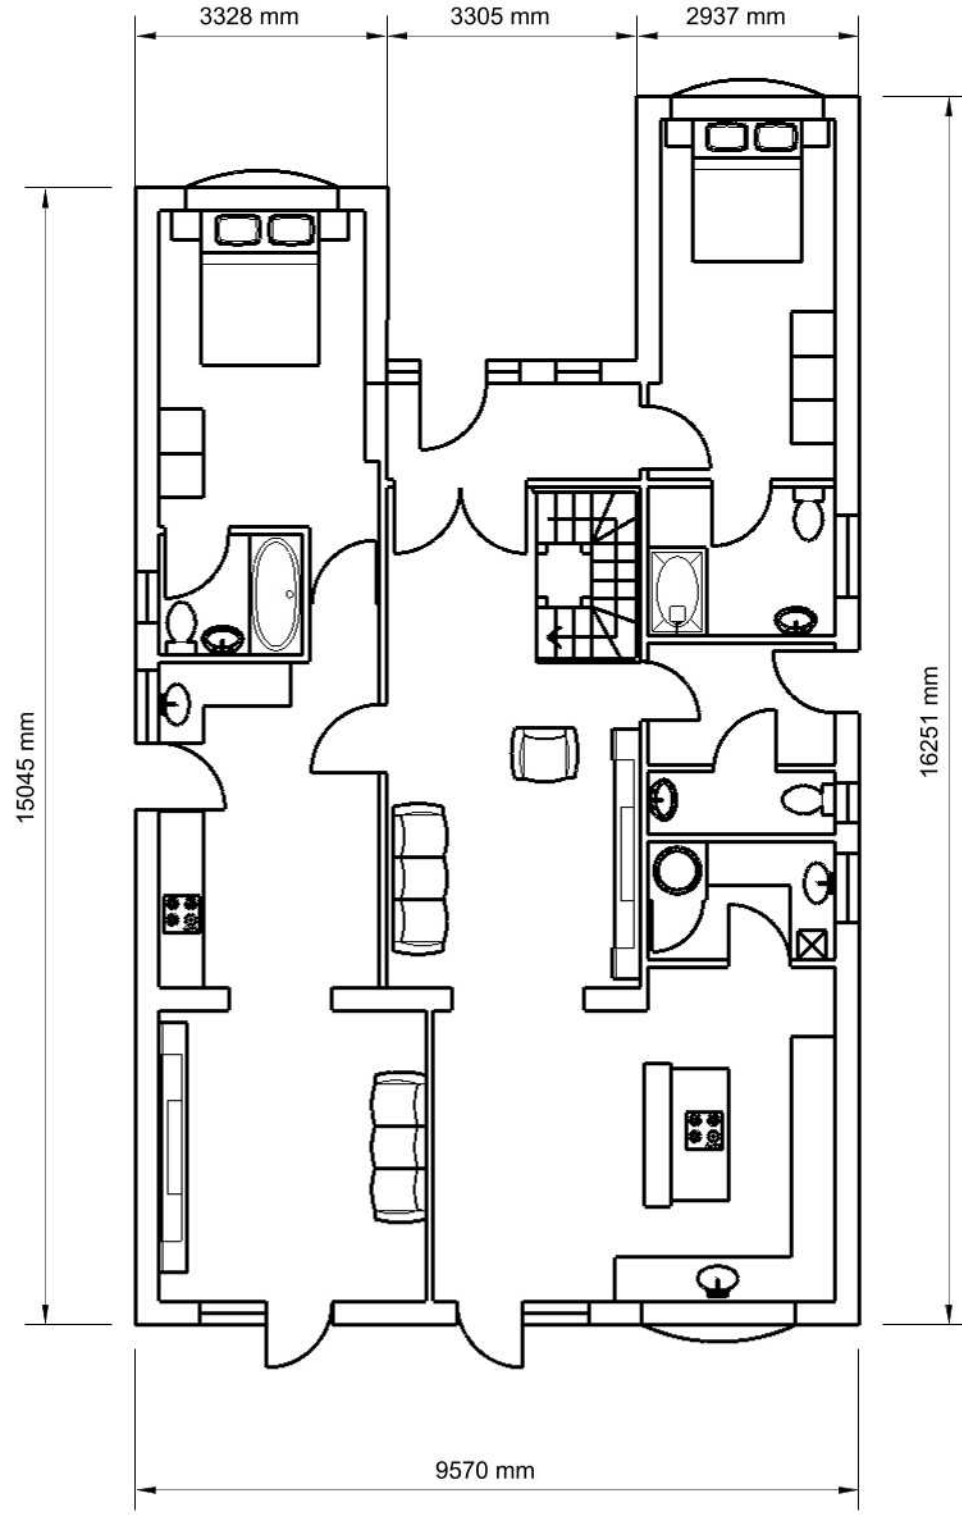

CVL.002 a

Existing Floor Plan

ISSUE
05.12.19

PROJECT
Proposed Loft Conversion


PROJECT NO.
CVL

CLIENT
Sylvester O'Shea
135a Charville Lane
Hayes
UB4 8PD
Middlesex




New Front Door
with Timber Effect UPVC
and Side Light Panel

South Elevation

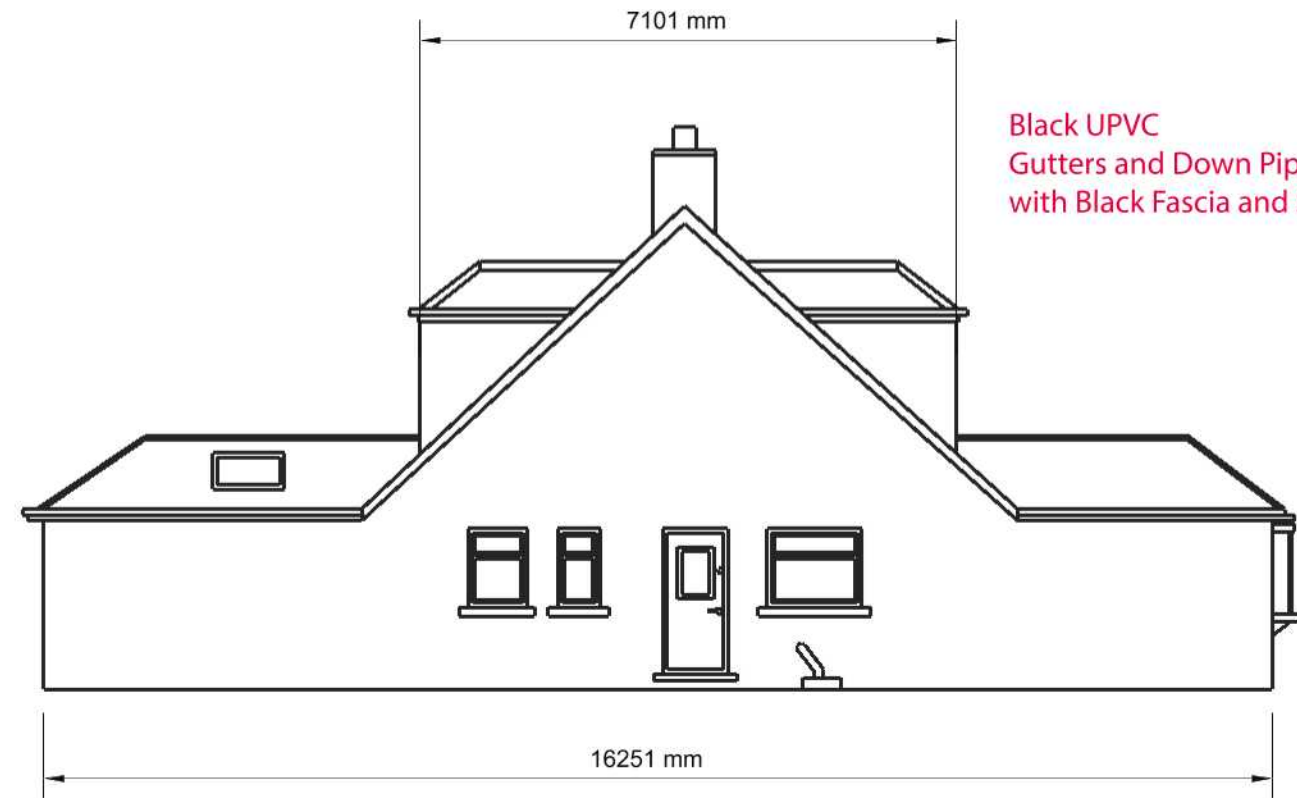

Black UPVC
Gutters and Down Pipes
with Black Fascia and Soffit

West Elevation

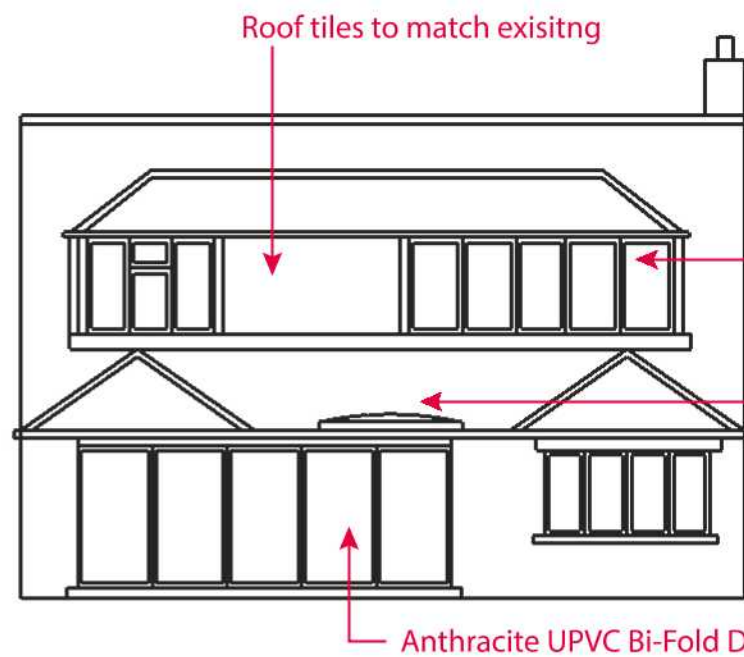


Anthracite UPVC DG Windows

Rooflight
Anthracite UPVC DG

Anthracite UPVC Bi-Fold Doors

North Elevation

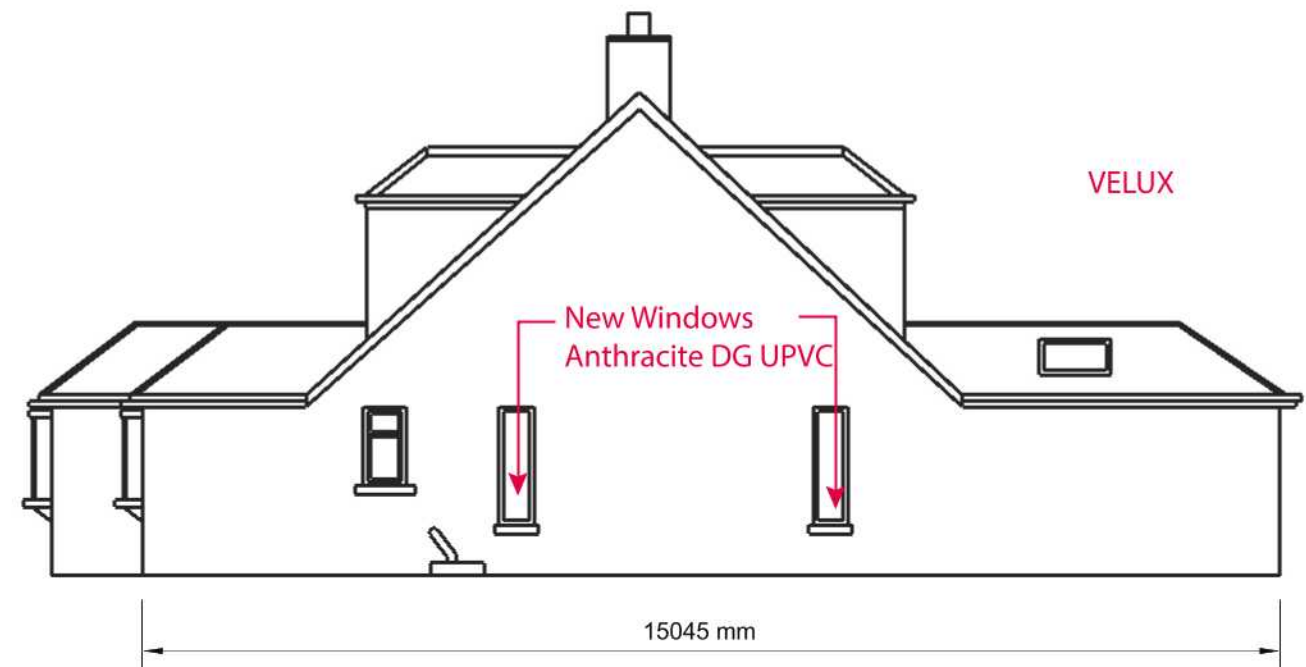

New Windows
Anthracite DG UPVC

VELUX

East Elevation

SCALE
A1 1:50
A3 1:100


CLIENT
Sylvester O'Shea
135a Charville Lane
Hayes
UB4 8PD
Middlesex

PROJECT
Proposed Loft Conversion


PROJECT NO.
CVL

ISSUE
05.12.19

CVL. 003a
Proposed Elevations

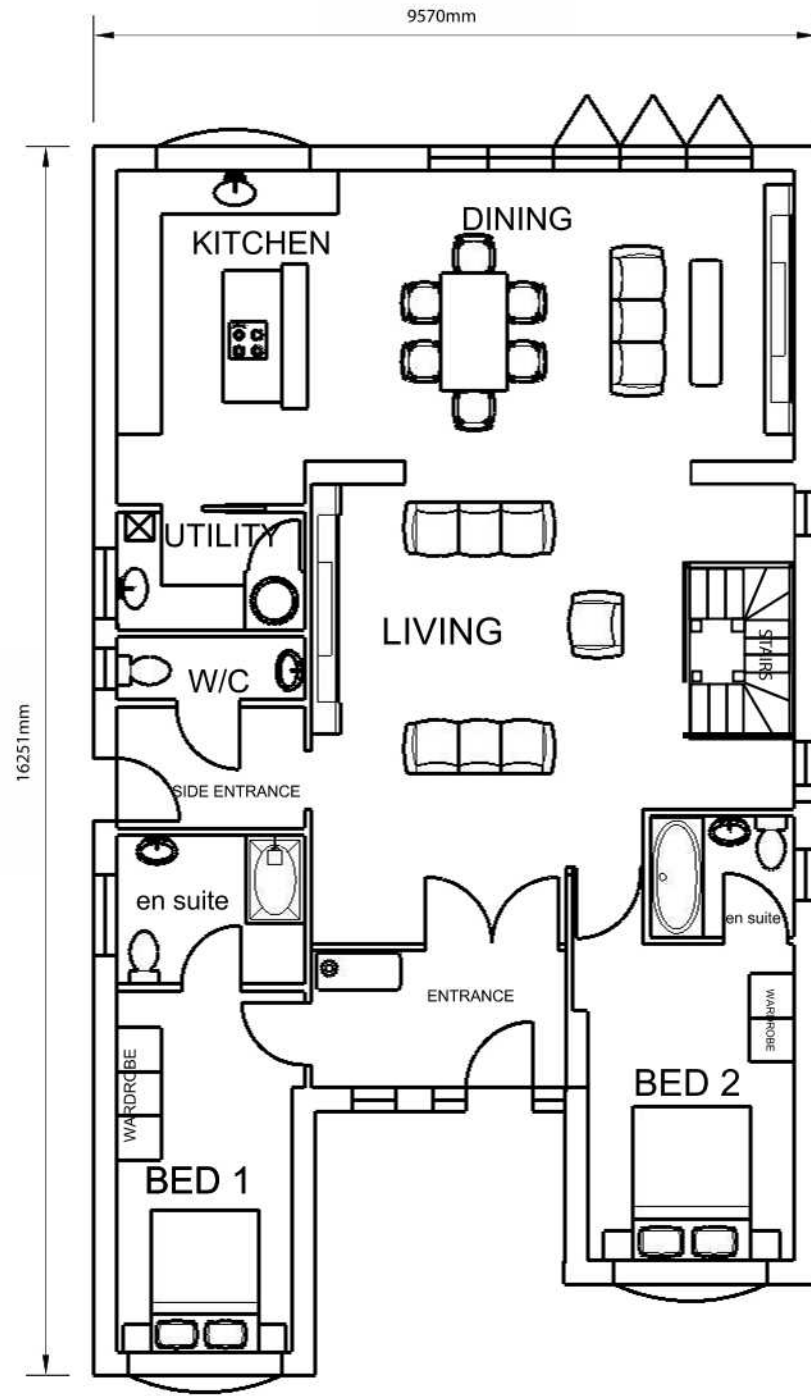

Ground Floor

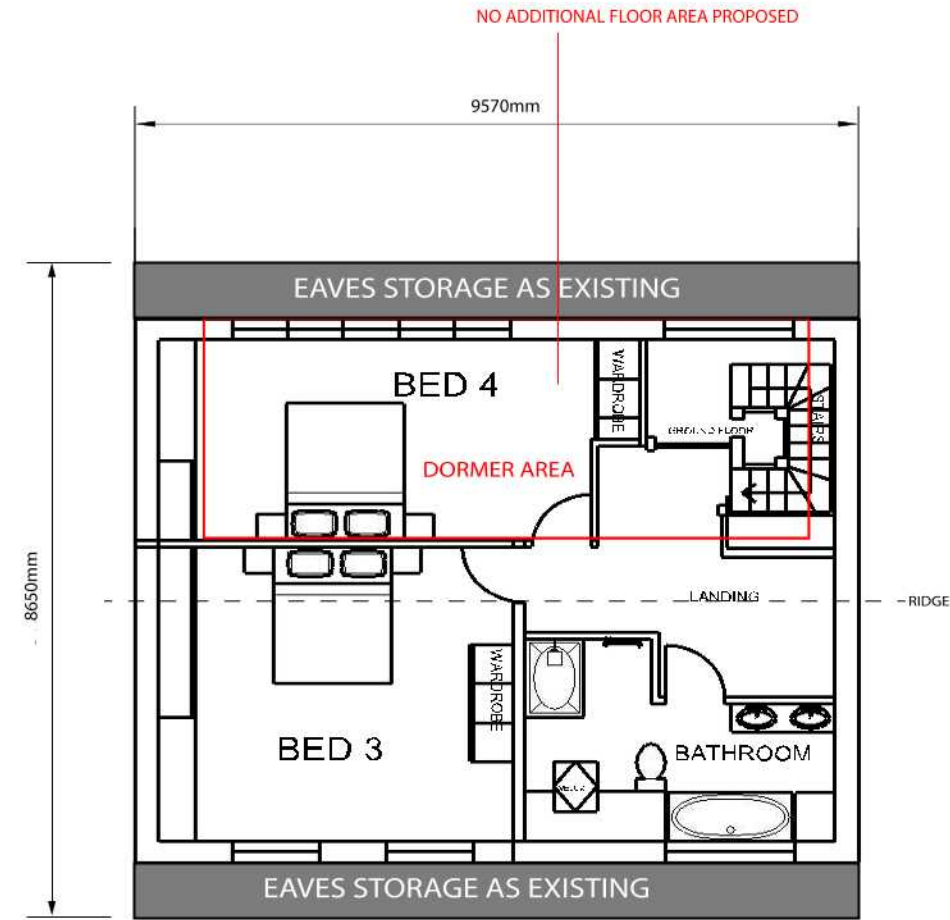

1st Floor