

New Proposed Condensing Units C/U-1,6,7,8



PHOTO - AS EXISTING

New Proposed Air Conditioning Shedule

A/C-1
Daikin FCAG-125
Dimensions H246 x W840 x D840
Weight 24kg
Complete with Self-Clean Grill

C/U-1
RZASG-125
Dimensions H770 x W900 x D320
Weight 75kg
Max Fuse Size 32amp
Sound Pressure 49dba max

A/C-3,4,5,6,7
Daikin FTXM-20
Dimensions H289 x W765 x D285
Weight 8kg


C/U-3,4,5,6,7
RXM-20
Dimensions H550 x W735 x D285
Weight 34kg
Max Fuse Size 10amp
Sound Pressure 46dba max

A/C-8
Daikin FTXM-42
Dimensions H289 x W765 x D285
Weight 8kg


C/U-8
RXM-42
Dimensions H550 x W735 x D285
Weight 34kg
Max Fuse Size 10amp
Sound Pressure 46dba max

A/C-2
Daikin FFA-35
Dimensions H289 x W765 x D285
Weight 8kg

C/U-8
RXM-35
Dimensions H550 x W735 x D285
Weight 34kg
Max Fuse Size 10amp
Sound Pressure 46dba max

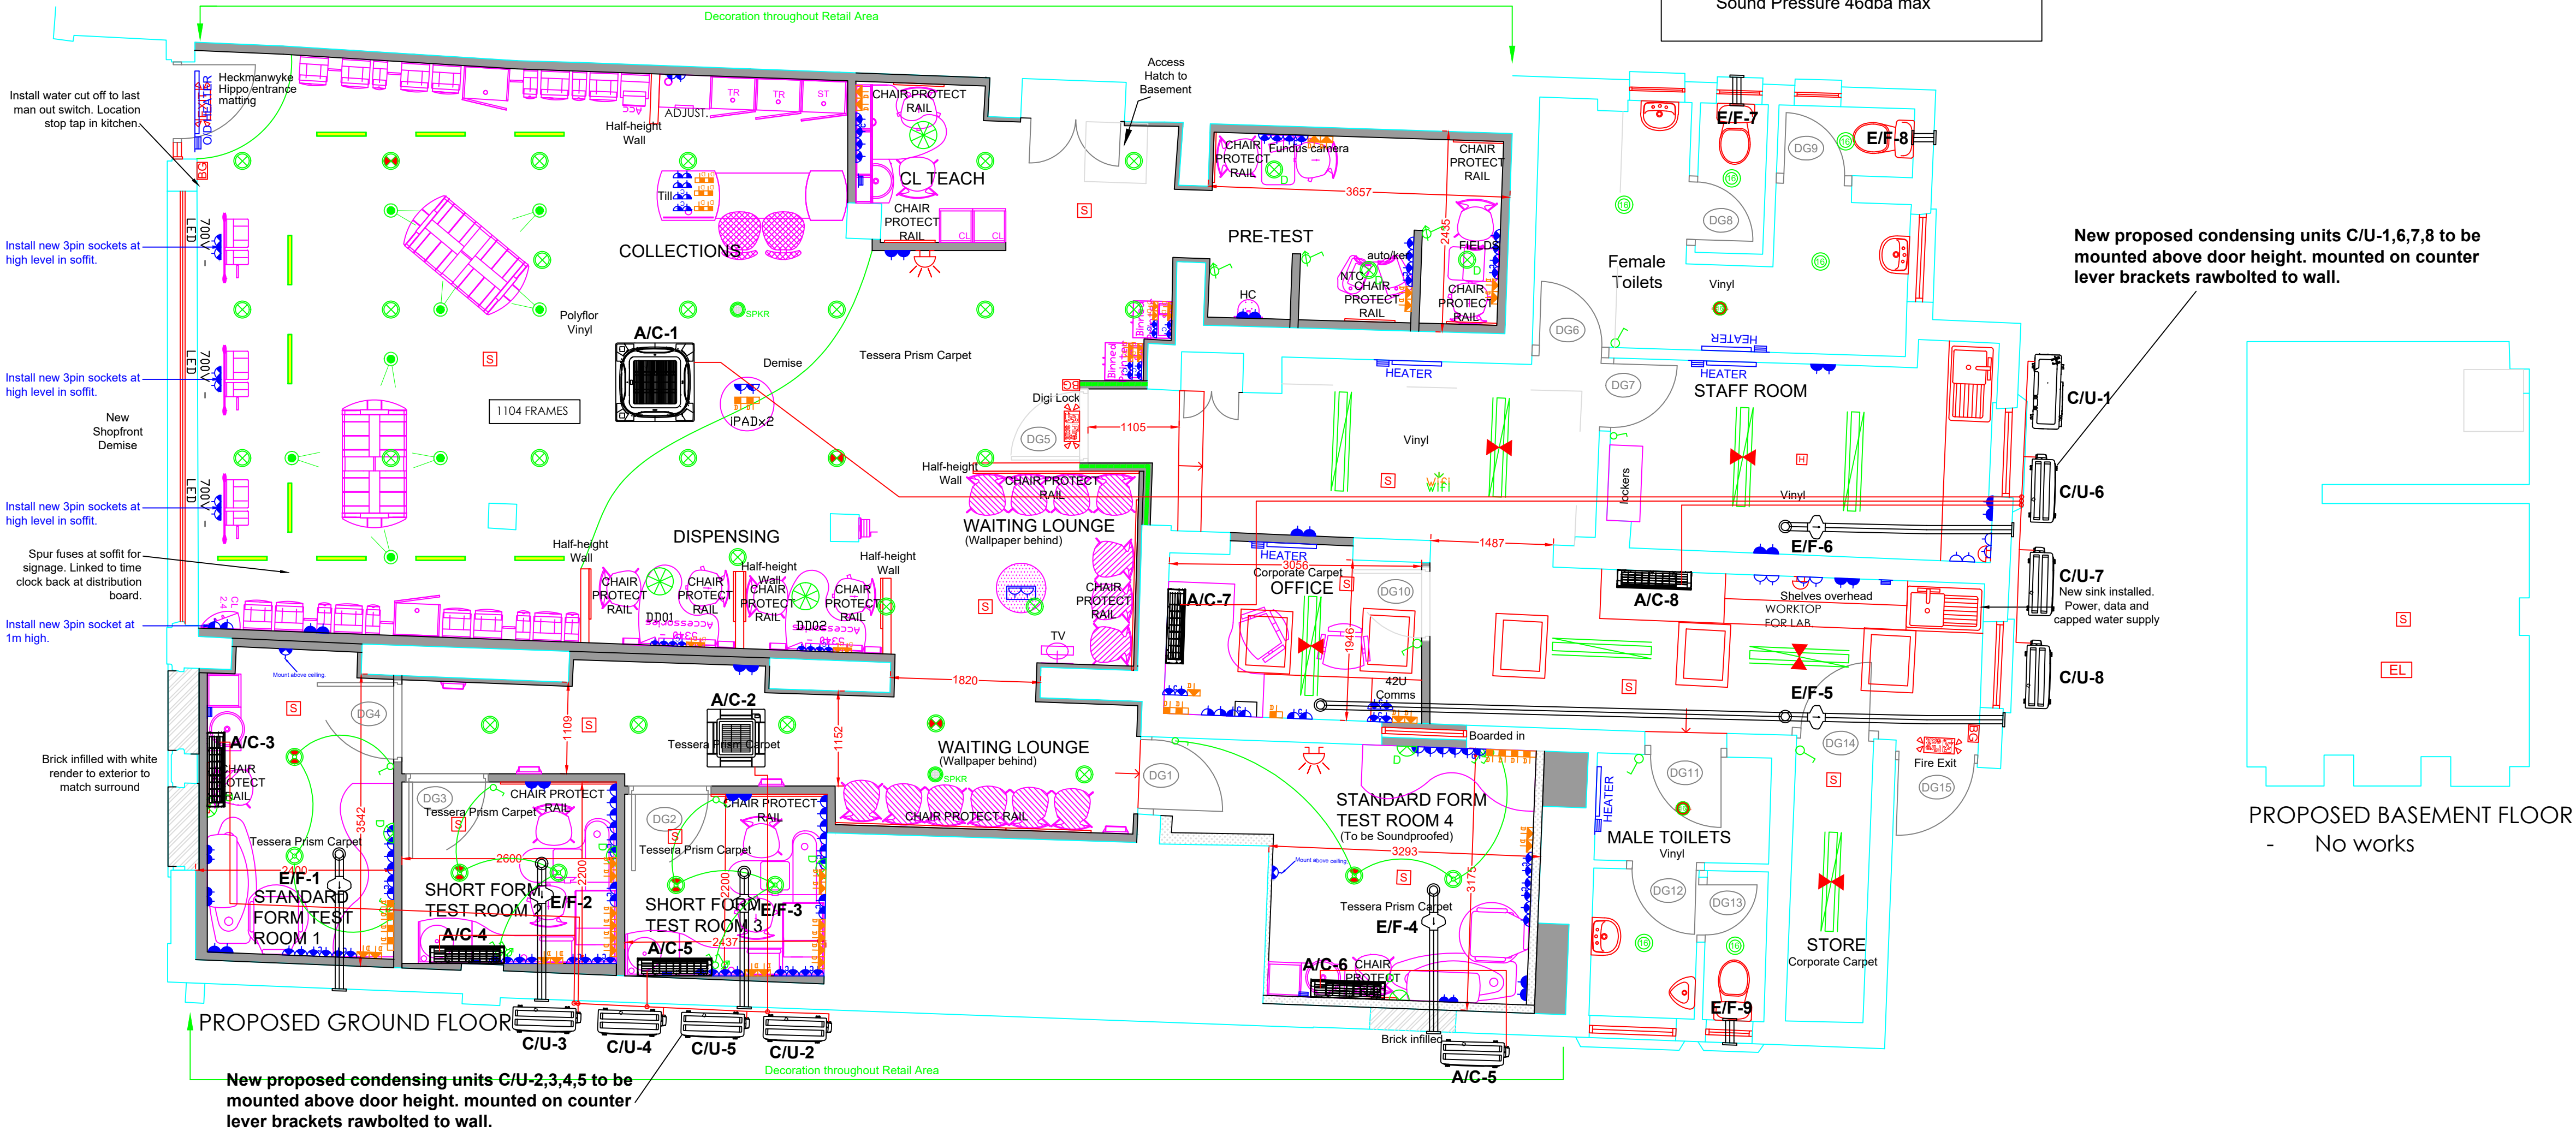

New proposed condensing units C/U-1,6,7,8 to be mounted above door height. mounted on counter lever brackets rawbolted to wall.

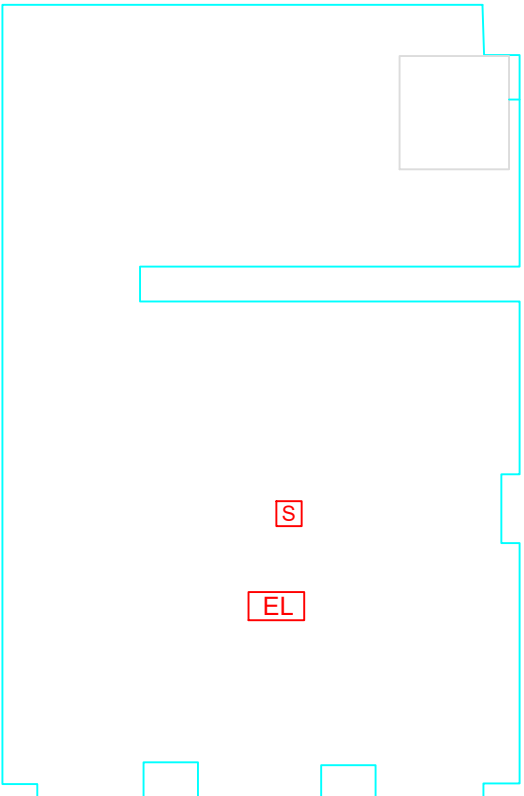

PROPOSED BASEMENT FLOOR
- No works

DO NOT SCALE

REVISIONS			
REV	INIT	DATE	DESCRIPTION

NOTES

E/F-1 100mm Turbo Fan General Extract
E/F-2 100mm Turbo Fan General Extract
E/F-3 100mm Turbo Fan General Extract
E/F-4 100mm Turbo Fan General Extract
E/F-5 100mm Turbo Fan General Extract
E/F-6 100mm Turbo Fan General Extract
E/F-7 100mm Wall Mounted Fan WC
E/F-8 100mm Wall Mounted Fan WC
E/F-9 100mm Wall Mounted Fan WC



Acorn House, 1 Old Taunton Road,
Bridgwater Somerset TA6 3NY
T 01278 426601 F 01278 426602
www.slairconditioning.co.uk

HEAT PUMPS & VENTILATION
OFFICES, SHOPS & RESTURANTS
DESIGN & INSTALLATION
SERVICE & MAINTENANCE

CLIENT
Specsavers Optical Superstores
Cirrus House
10 Experian Way
Nottingham NG2 1EP

JOB TITLE
Specsavers Opticians
38-40 High Street
Yiewsley
West Drayton
UB7 7DW

DRAWING TITLE
Proposed Air Conditioning & Ventilation

INITIAL	DRAWN	SCALE	DATE
	P.K	A1 1:100	24/11/17

DRAWING NUMBER	REV
Q-3130	