

Specsavers

West Drayton

10/01/18

38 - 40 High Street
Yiewsley
West Drayton
UB7 7DW




Signscope

24 Leigh Road, Haine Industrial Park, Ramsgate, Kent. CT12 5EU
T: +44 (0)01843 850800
F: +44 (0)01843 853537
E: sales@signscope.com
W: www.signscope.com

BLAZE GROUP



BLAZE MAINTENANCE

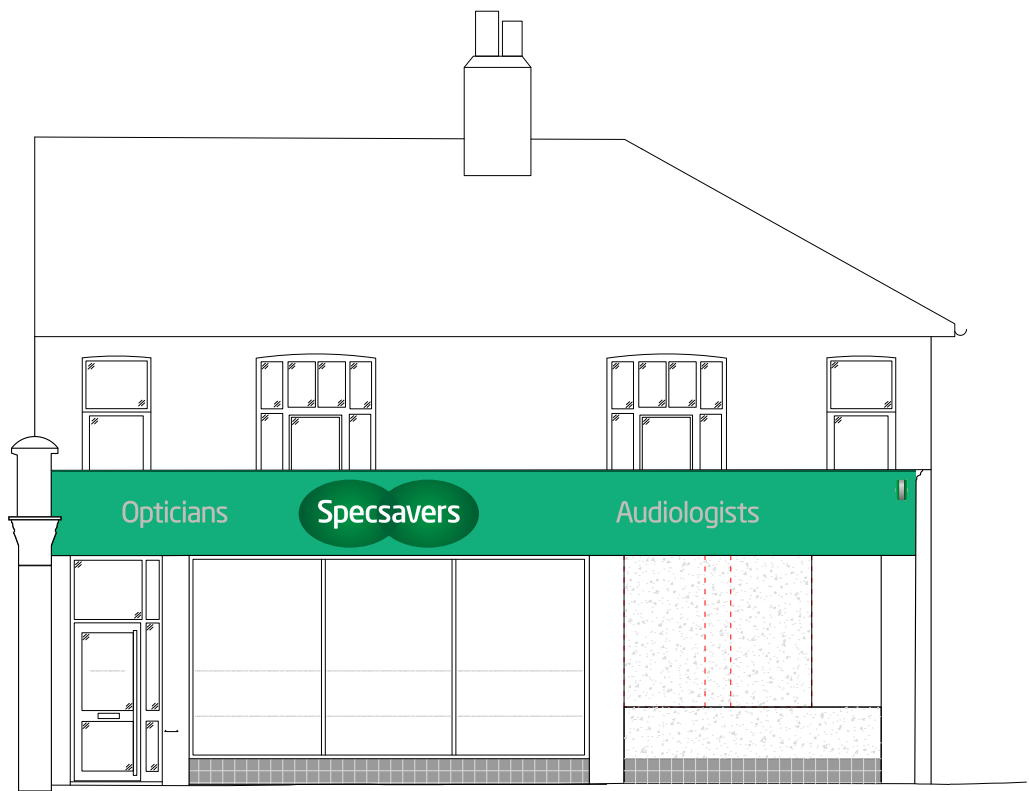

Scale:1:100@A3

Proposed Elevation Photo



Site Address
38 - 40 High Street Yiewsley West Drayton UB7 7DW

Page Number
2 of 5
Drawn by
Marc Bayliss

Job Number
90846
Date
10/01/18

Revision
Drawing Number
90846/2


Signscope

T: +44 (0) 1843 850800 - F: +44 (0) 1843 853537
Email: sales@signscope.com


Item 1

Internally Illuminated Fascia Pod
Featuring moulded fascia pod and push through aluminium sub texts


SITE SURVEY REQUIRED TO CONFIRM SIZES

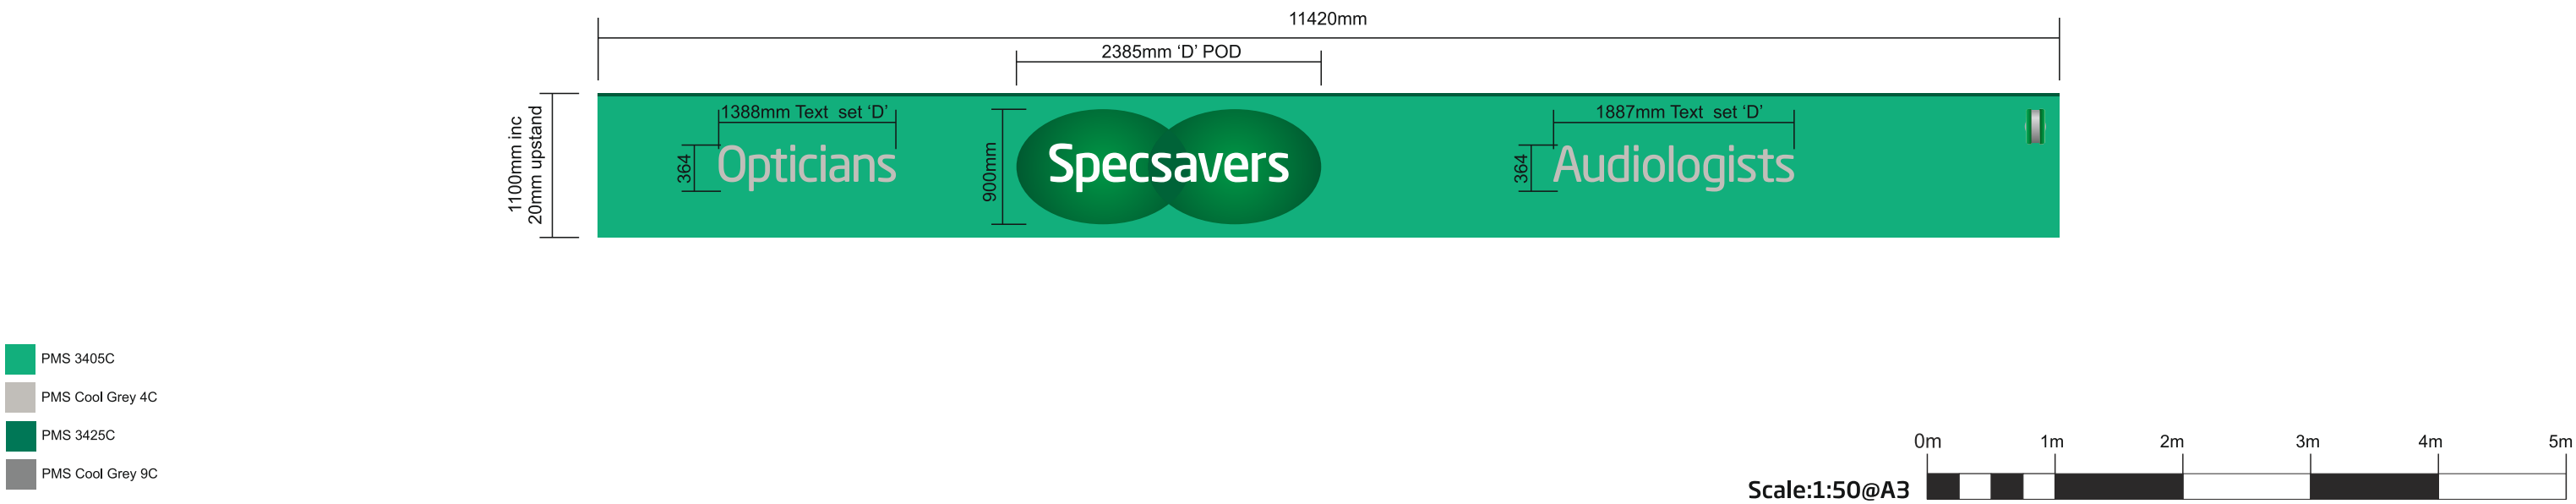

Internally Illuminated Fascia Pod Detail

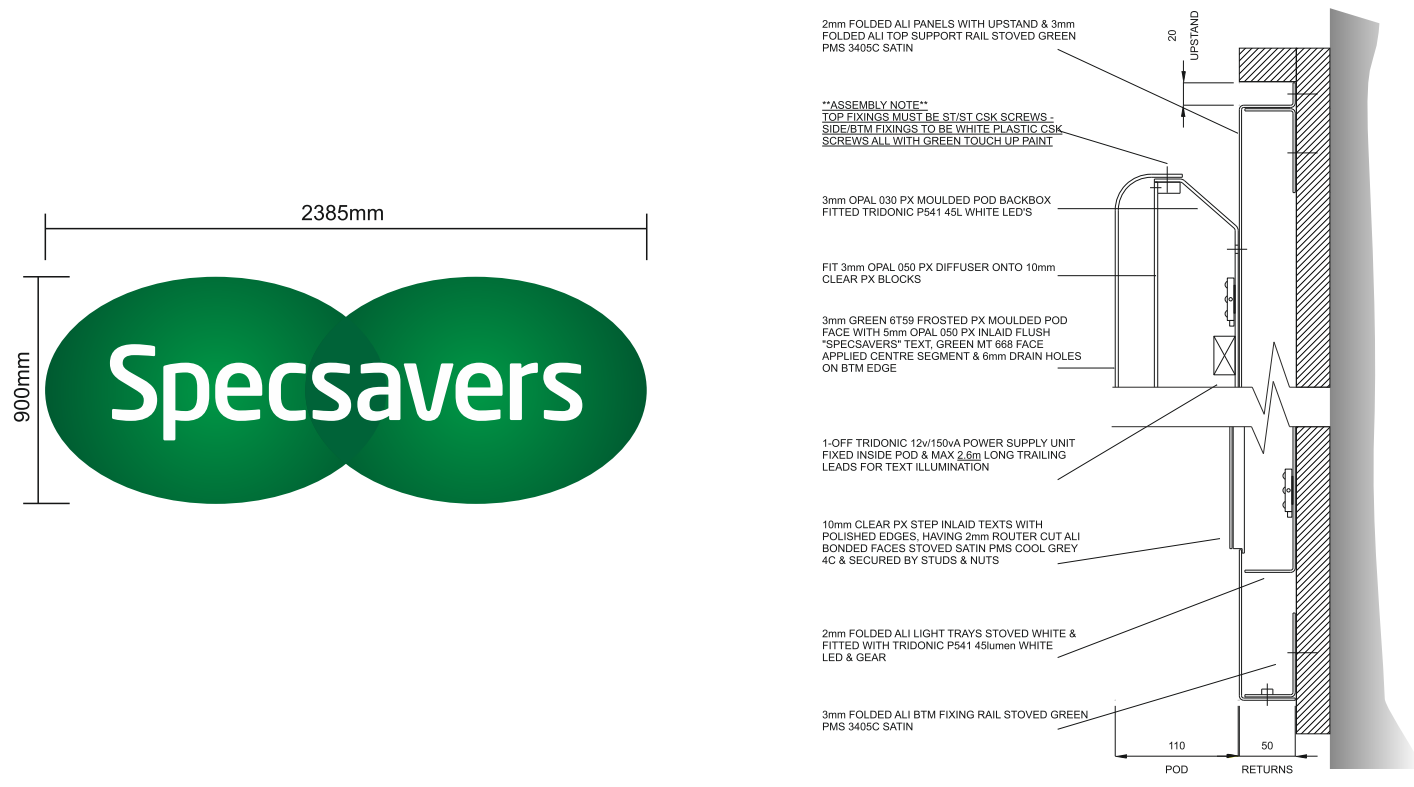

Internally Illuminated Fascia Descriptor


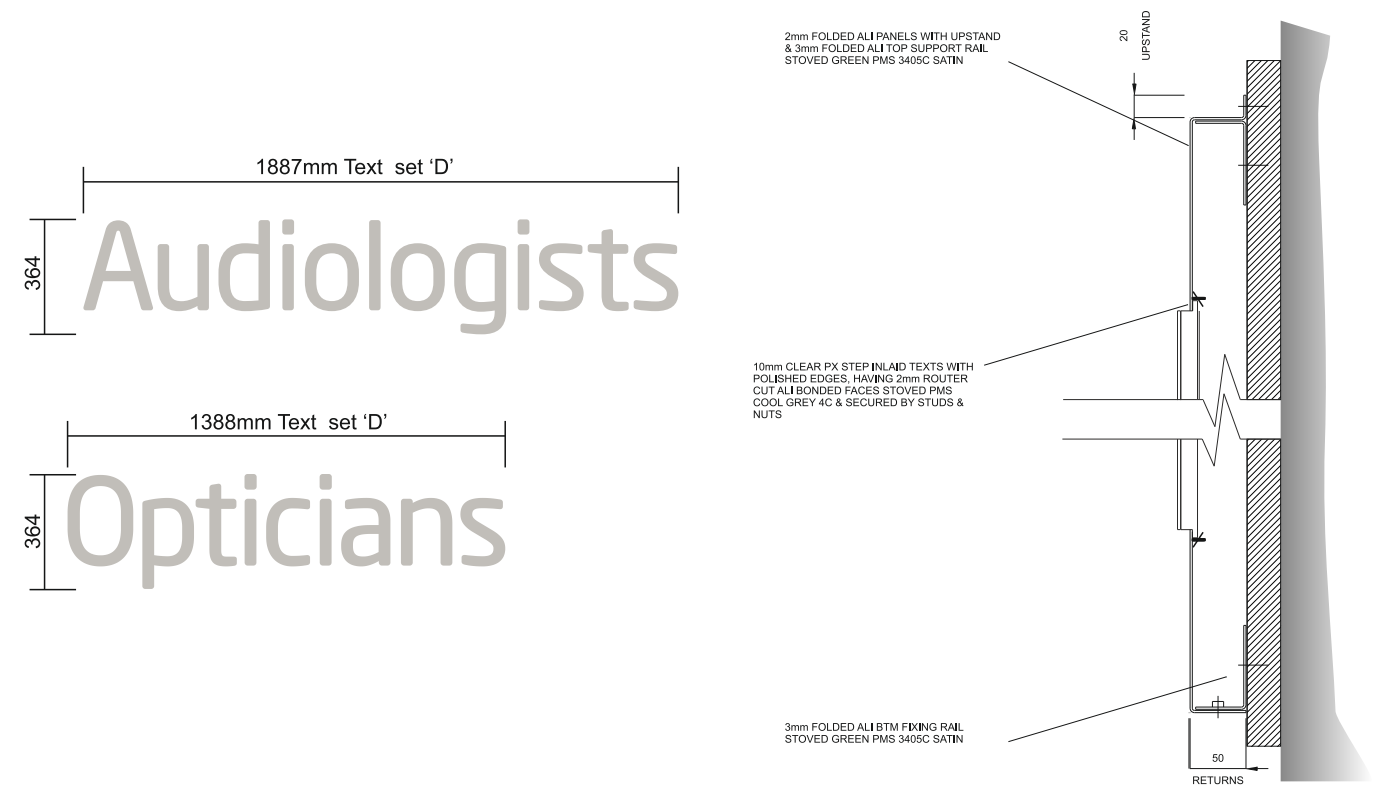


Type 'D' Fascia Pod 2385mm x 900mm			Internally Illuminated Descriptors Text Set 'D'	
	Site Address	Page Number	Job Number	Revision
	38 - 40 High Street Yiewsley West Drayton UB7 7DW	3 of 5	90846	
		Drawn by	Date	Drawing Number
		Marc Bayliss	10/01/18	90846/3
				
		T: +44 (0) 1843 850800 - F: +44 (0) 1843 853537 Email: sales@signscope.com		

Item 2

Internal illuminated Projection Sign Detail

Featuring moulded 3mm green frosted panels and 2mm aluminium frame and housing

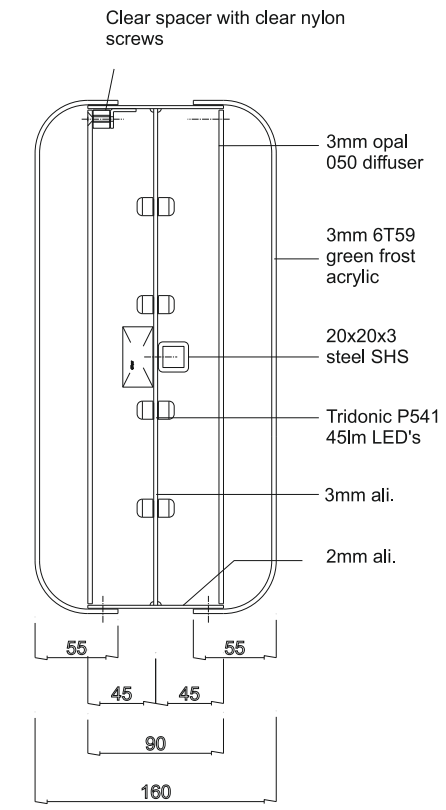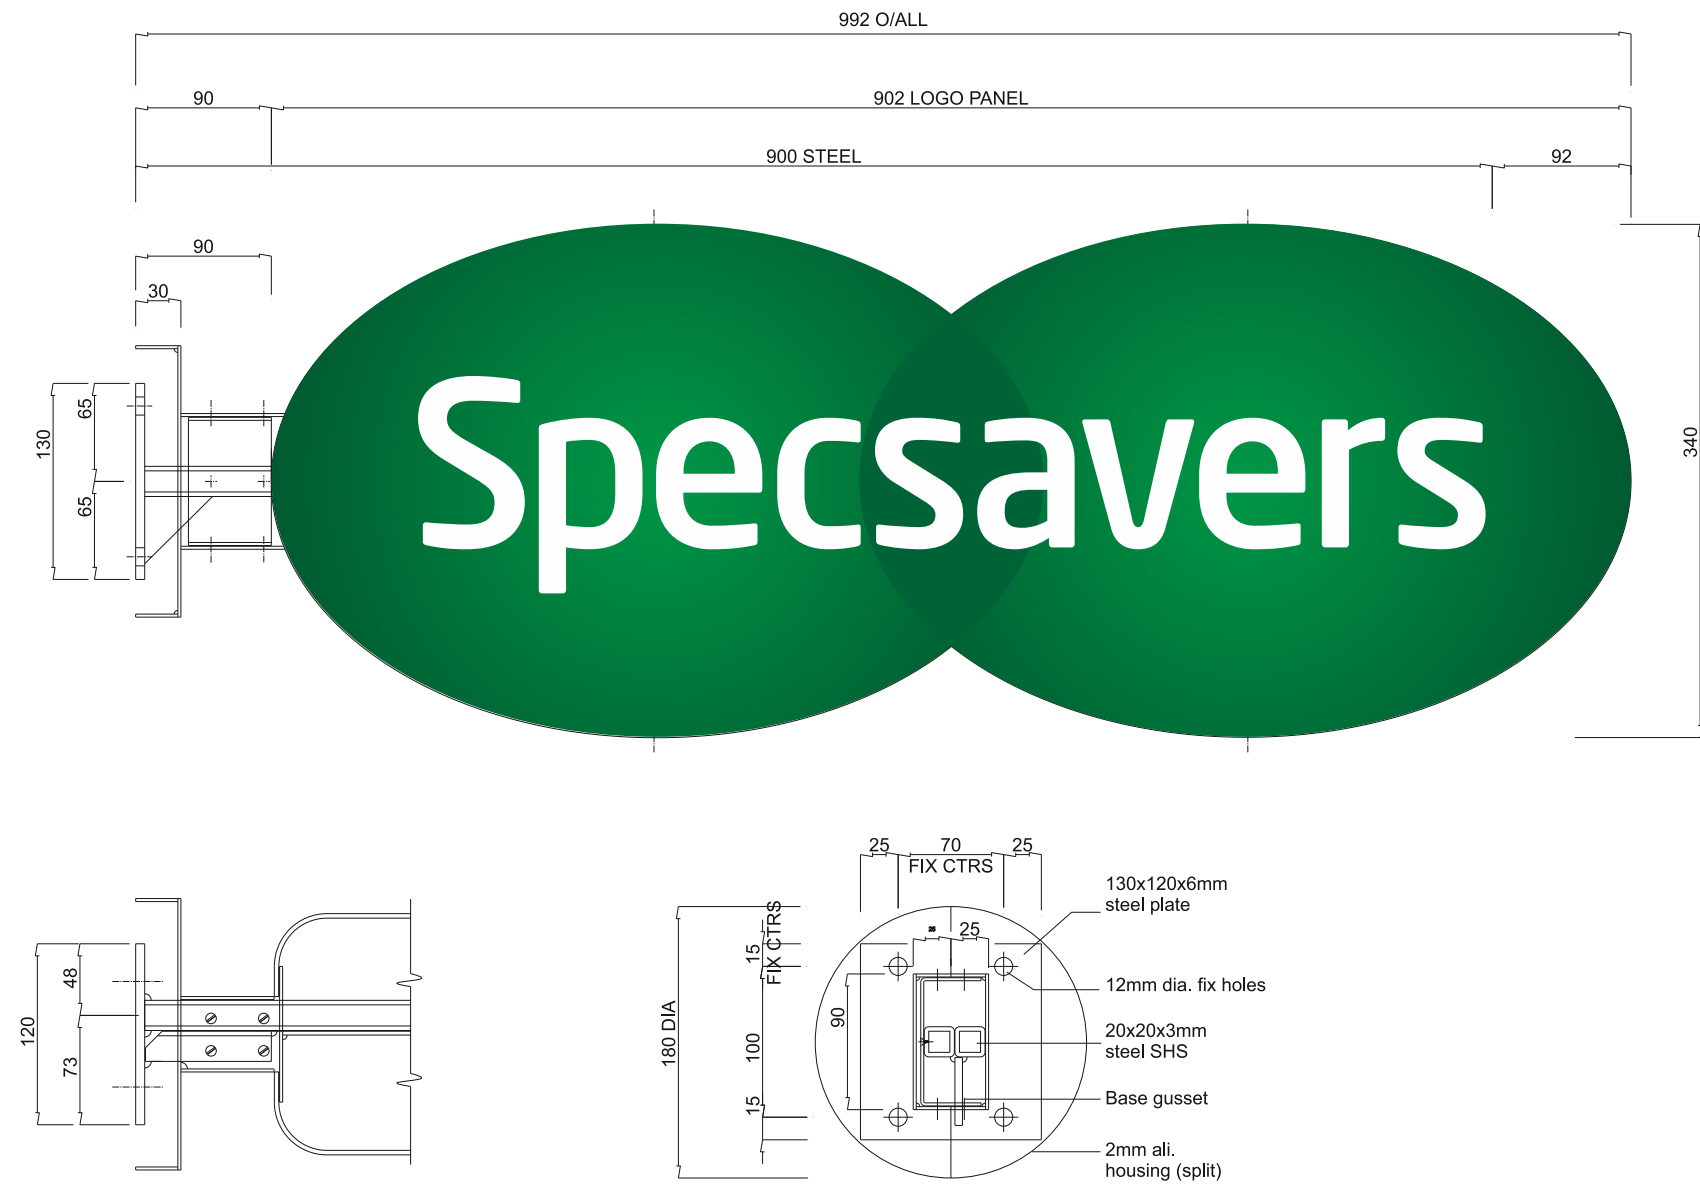


CONSTRUCTION

2MM ALUMINIUM CARCASE FORMED & WELDED TO CREATE A 'T' SECTION INCORPORATING A STEEL ARM & FIXING PLATE. COMPLETE WITH A CIRCULAR 2MM ALUMINIUM SPLIT HOUSING, FINISHED SATIN PMS COOLGREY 4C

THE ALUMINIUM CARCASE IS TO ACCEPT FLAT 3MM OPAL 050 DIFFUSER PANELS AND MOULDED 3MM GREEN 6T59 FROSTED PANELS. THE MOULDED PANELS ARE TO BE LASER CUT TO ACCEPT OPAL 050 TEXT SPECSAVERS. CENTER APPLIED WITH GREEN MT668 VINYL OVERLAY

THE SIGN IS FULLY ILLUMINATED BY 68 TRIDONIC P541 41LM LED'S OPERATED BY ONE SLIM TYPE 60 V/A DRIVER

- PMS Cool Grey 4C
- Green 6T59 Frosted Perspex
- PMS 3425C

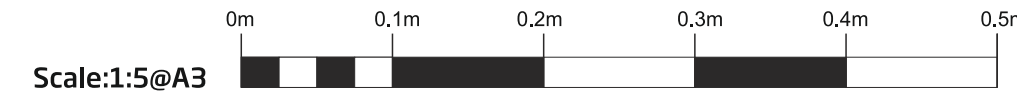

Site Address	Page Number	Job Number	Revision
38 - 40 High Street Yiewsley West Drayton UB7 7DW	4 of 5	90846	
Drawn by	Date	Drawing Number	
Marc Bayliss	10/01/18	90846/4	


Signscope

T: +44 (0) 1843 850800 - F: +44 (0) 1843 853537
Email: sales@signscope.com

Item 3

Reverse Applied Window Manifestation


Cut from frosted vinyl

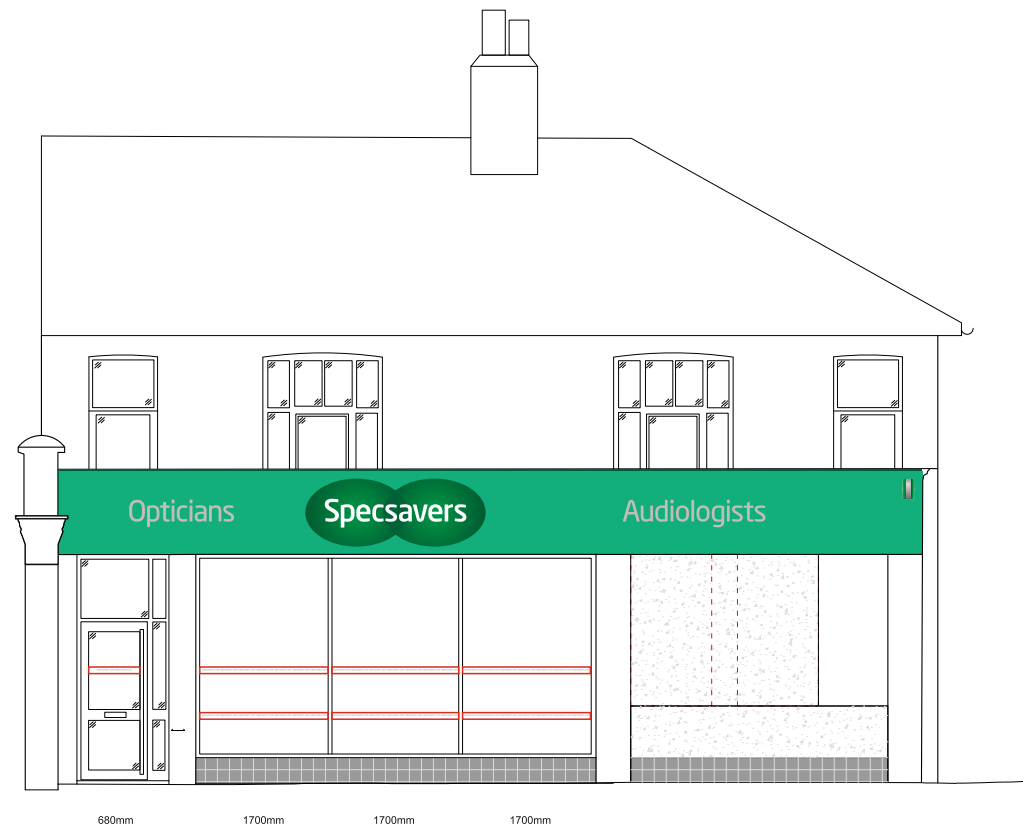

27  •specsavers.com•specsavers.com•specsavers.com

Scale 1:5@A3

Manifestation Layout

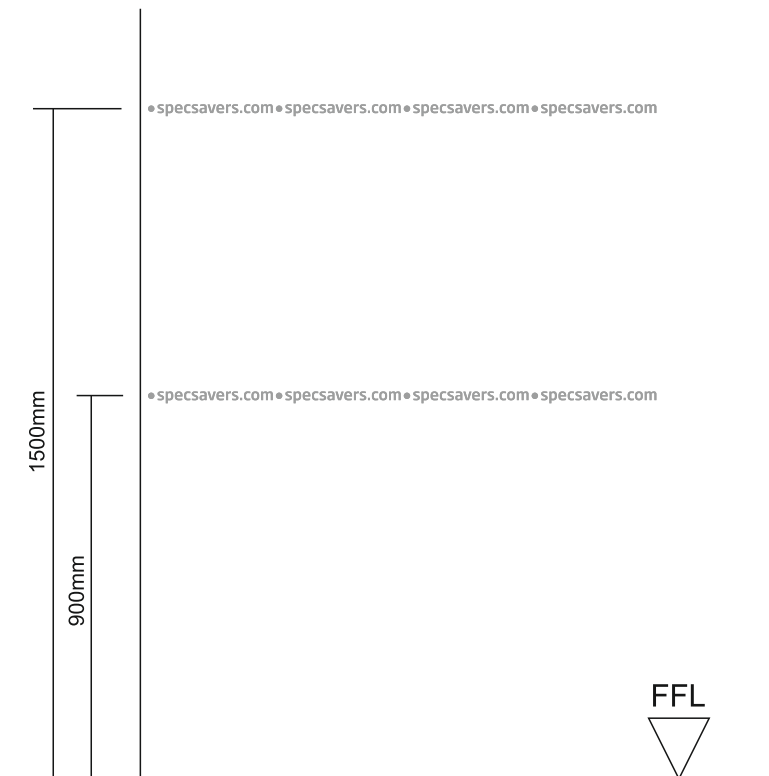

Site Address

38 - 40 High Street
Yiewsley
West Drayton
UB7 7DW

Page Number

5 of 5

Drawn by

Marc Bayliss

Job Number

90846

Date

10/01/18

Revision

Drawing Number

90846/5

Signscope

T: +44 (0) 1843 850800 - F: +44 (0) 1843 853537
Email: sales@signscope.com