

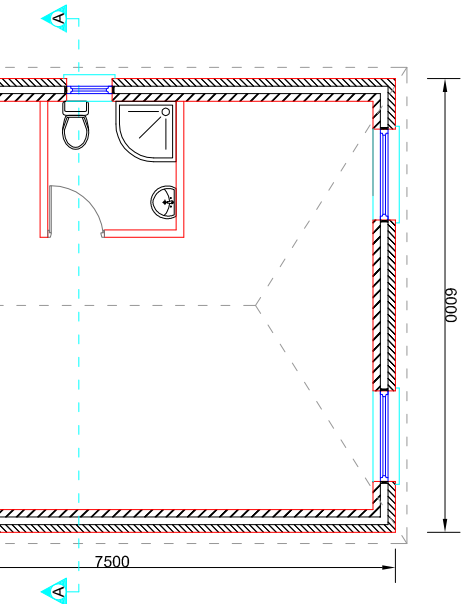


1. ALL DIMENSIONS ARE IN MILLIMETRES AND LEVELS IN METRES.
2. THIS DRAWING TO BE READ IN CONJUNCTION WITH RELEVANT ARCHITECT'S AND ENGINEER'S DRAWINGS AND SPECIFICATIONS.

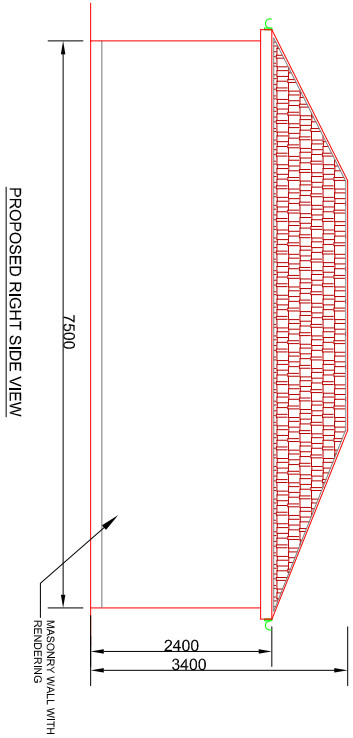

NOTES:

- CONTRACTOR SHALL VERIFY ALL BRACED POSITIONS AND DIMENSIONS ON SITE PRIOR TO COMMENCING WORKS OR BRACING ANY MATERIALS.
12. ALL BRACING SHALL BE DONE BY THE CONTRACTOR.
13. THE BRACING SHALL NOT IMPACT ON ANY OF THE STRUCTURAL COMPONENT OF THE WORKS CARRIED OUT.

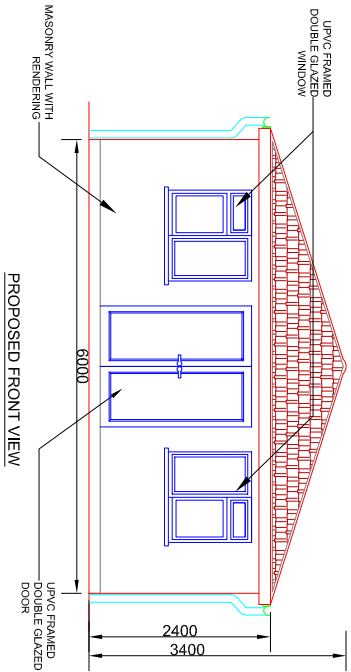

1000

Client: MR S KHAIRI

Site Address: 116 BOTWELL COMMON ROAD, HAYS,
UB3 1JD

Project: ERECTION OF A REAR GARDEN SHED

Title: PLAN, ELEVATIONS & SECTION

DESIGN TEAM

8 FARM VALE, BEXLEY, DA5 1NJ

 Design
Team

ARCHITECTURAL/CIVIL & STRUCTURAL ENGINEERS

Status: PLANNING

Drawn by	A3@Scales 1:100		
Date	Eng.	Chk.	App'd.
JUL 2026			
File Ref.			

Drawing No.	01/DT/PL/07/2026	Sheet No.	1
--------------------	-------------------------	------------------	----------