


NOTES;

DIMENSIONS ARE TO CHECKED AND CONFIRMED BEFORE CONSTRUCTION PHASE.


ALL NEW EXTERNAL MATERIALS TO MATCH, AS CLOSE AS POSSIBLE, TO EXISTING EXTERNAL MATERIALS.

THE CLIENT IS RESPONSIBLE FOR PARTY WALL AGREEMENT OR ISSUES RELATING TO PARTY WALL


ALL STRUCTURAL ELEMENTS ARE TO BE DESIGNED AND SPECIFIED BY THE STRUCTURAL ENGINEER.

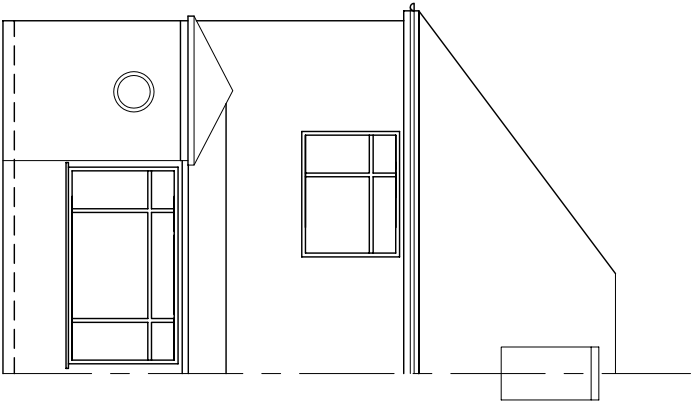


EXISTING FRONT ELEVATION

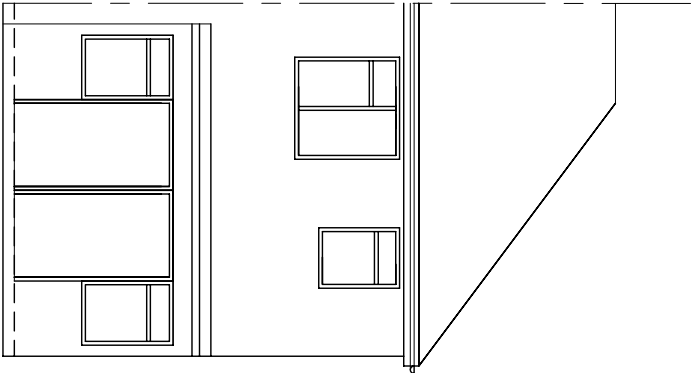


EXISTING REAR ELEVATION

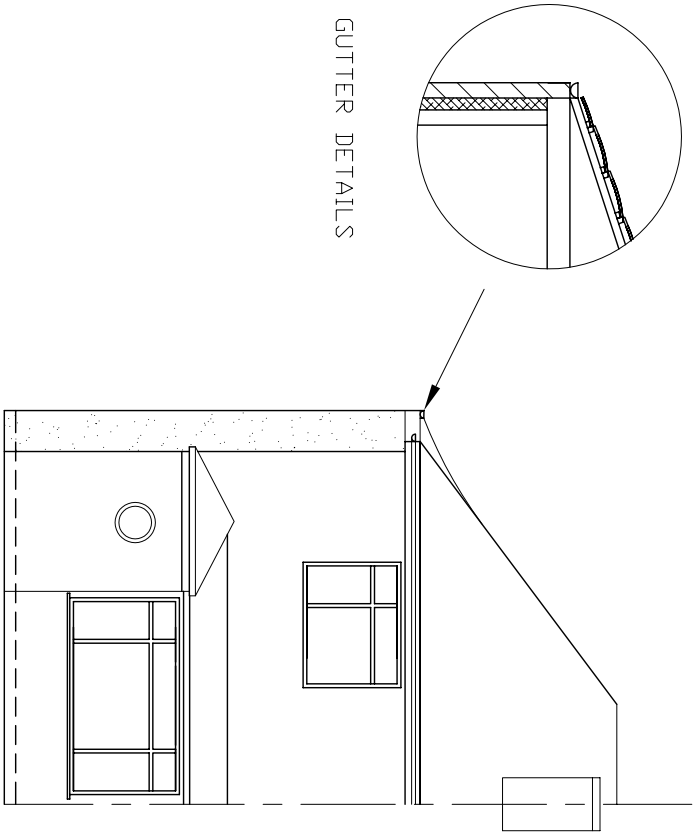


PROPOSED FRONT ELEVATION

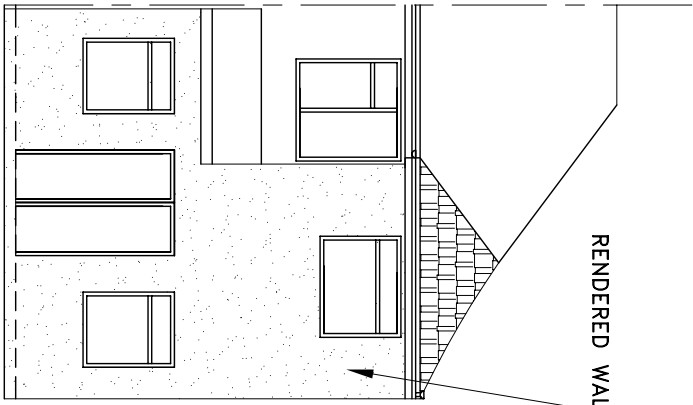


PROPOSED REAR ELEVATION

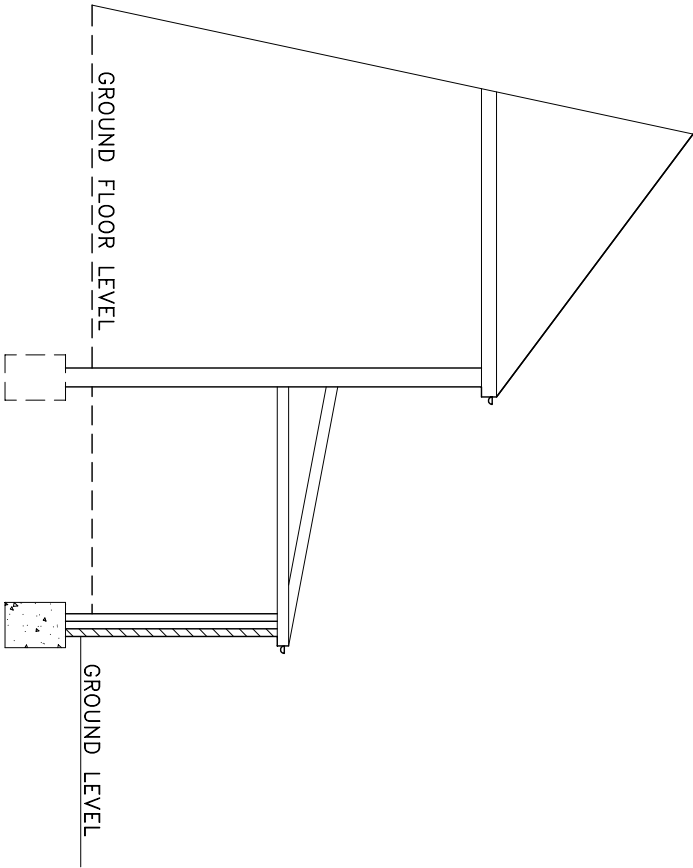

SECTION THROUGH SINGLE STOREY REAR EXTENSION

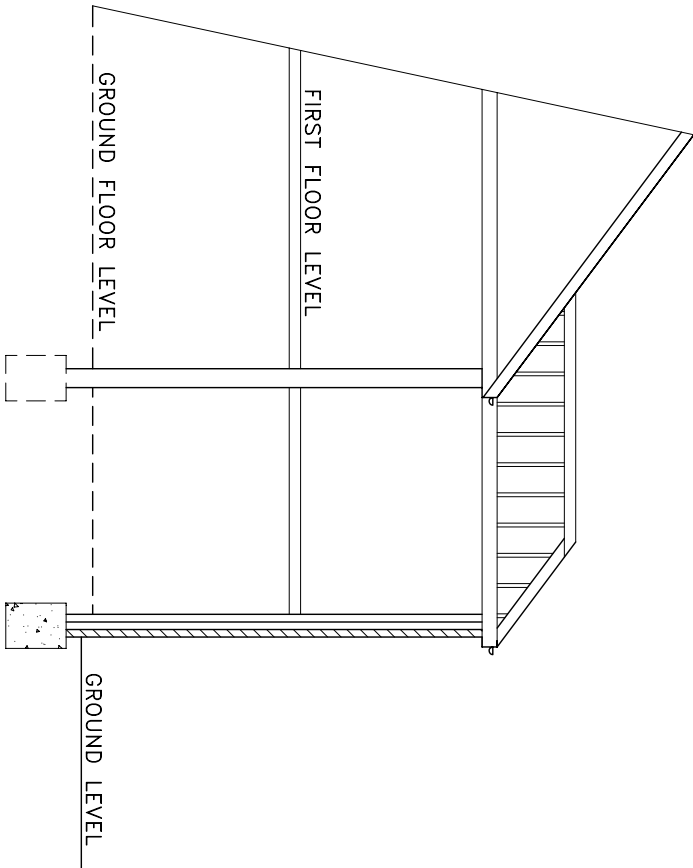

SECTION THROUGH DOUBLE STOREY REAR EXTENSION

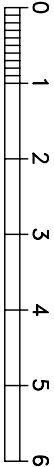

Scale bar 1:100

Project	Site	Drawing Title	Client	Scale	
PROPOSED DOUBLE STOREY SIDE AND PART REAR AND SINGLE STOREY REAR EXTENSIONS, REMOVAL OF EXISTING CONSERVATORY	100 WARWICK CRESCENT HAYES MIDDLESEX UB4 8RQ	FRONT AND REAR ELEVATIONS	MR JAY KUKADIA	1:100@A3	
				Date	SEPTEMBER 2020
				Drawing No.	100/WC/02/A