
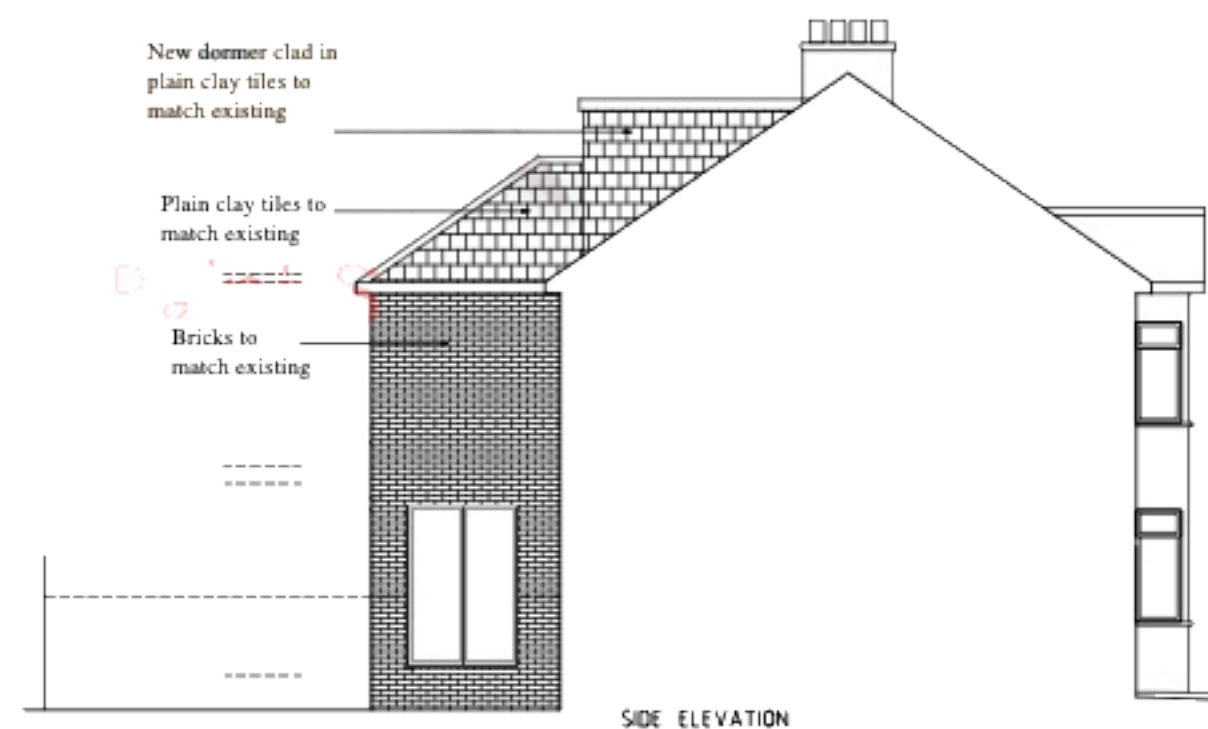
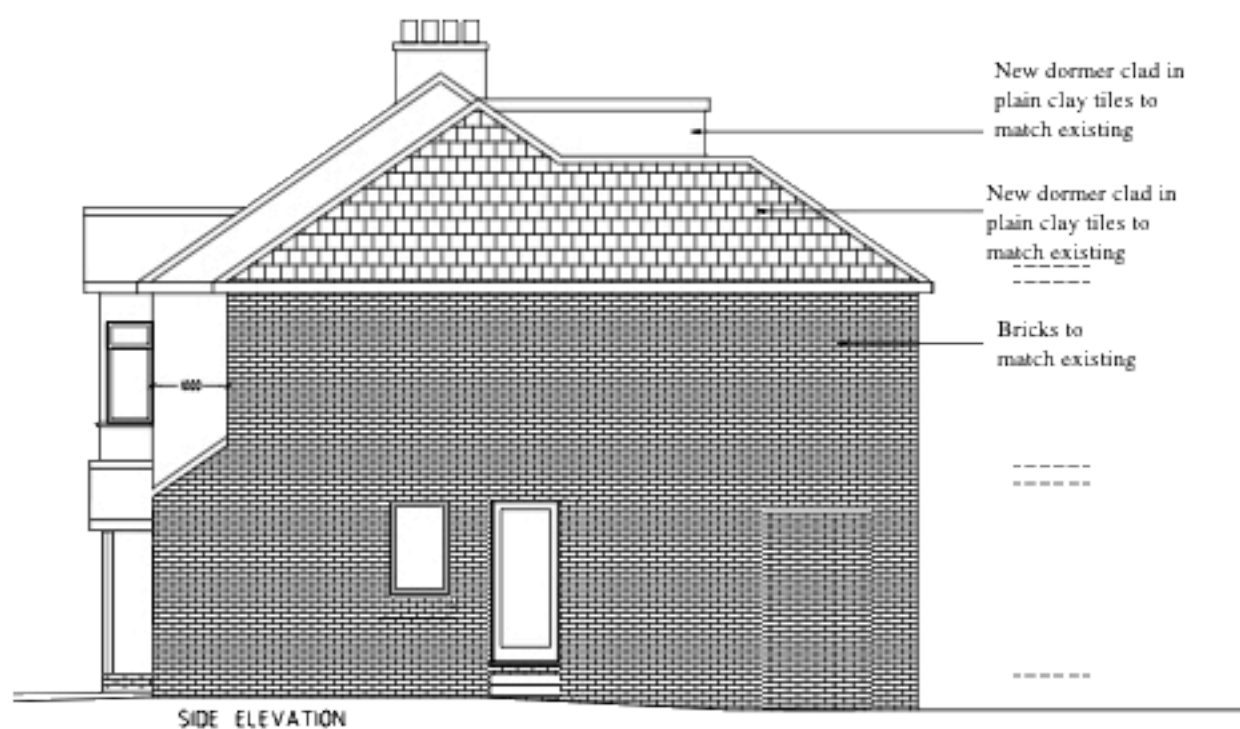
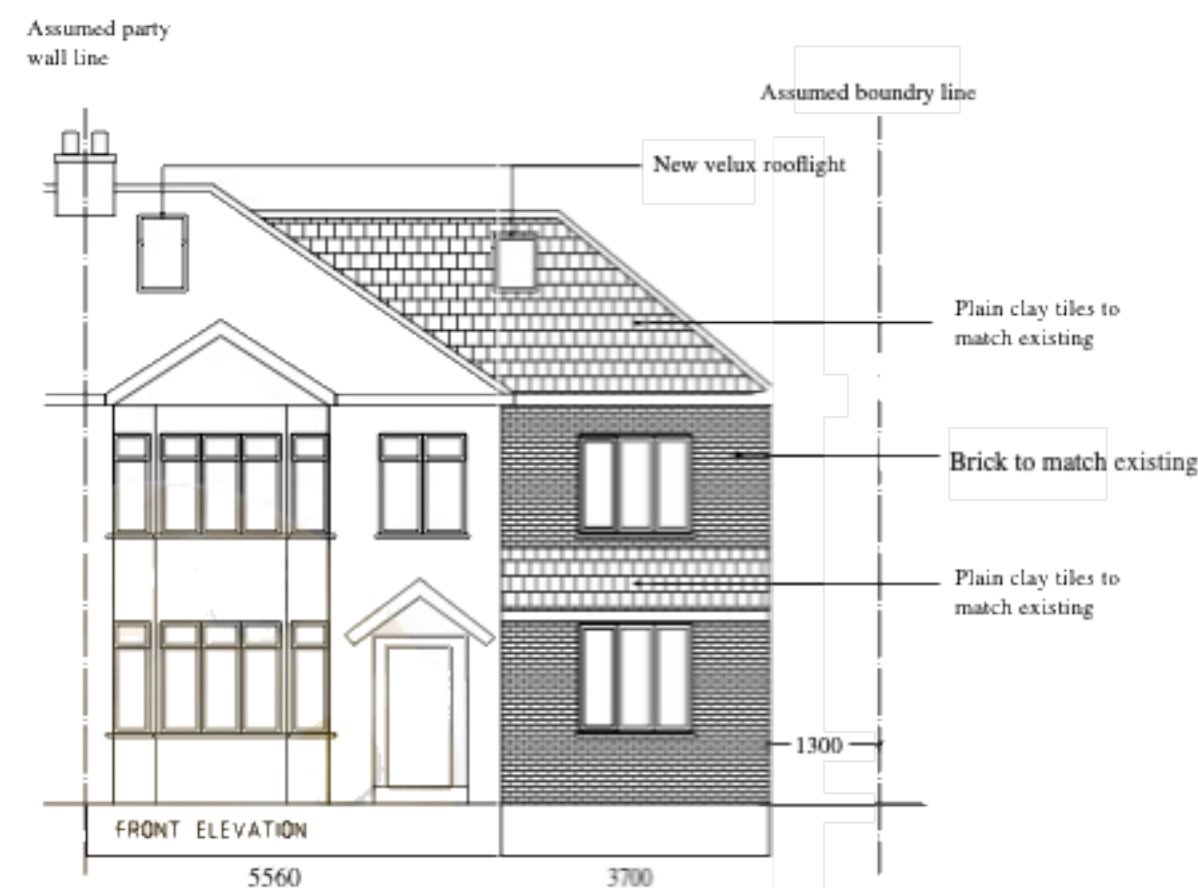


ALL DIMENSIONS TO BE CHECKED
ON SITE.

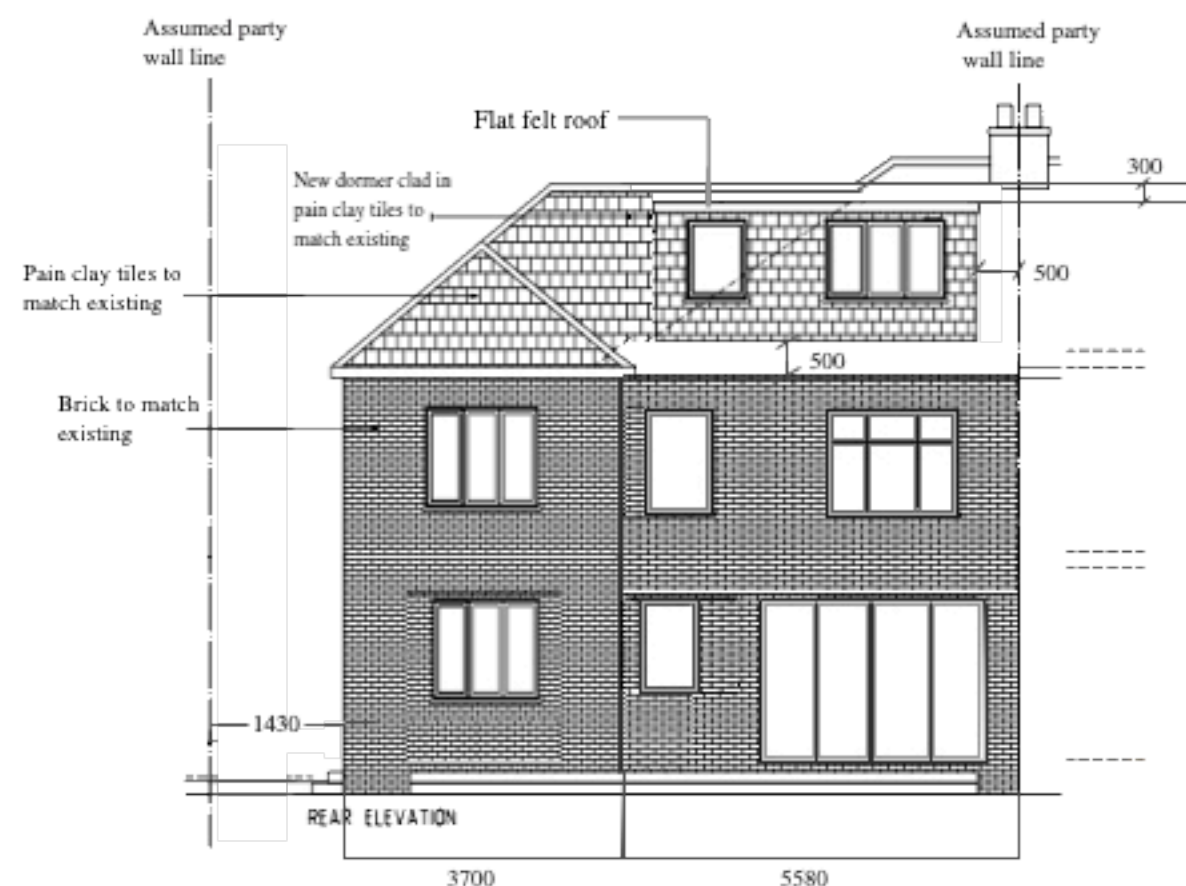

Created by Adam Czastka		
Status: Proposed		
Client: Adam Czastka		
Project address: 11 Honeycroft Hill, Uxbridge, UB10 9NQ		
Drawing: Elevations		
Scale 1:100 @ A3	Date: 24 Sep	
	Rev: A	