

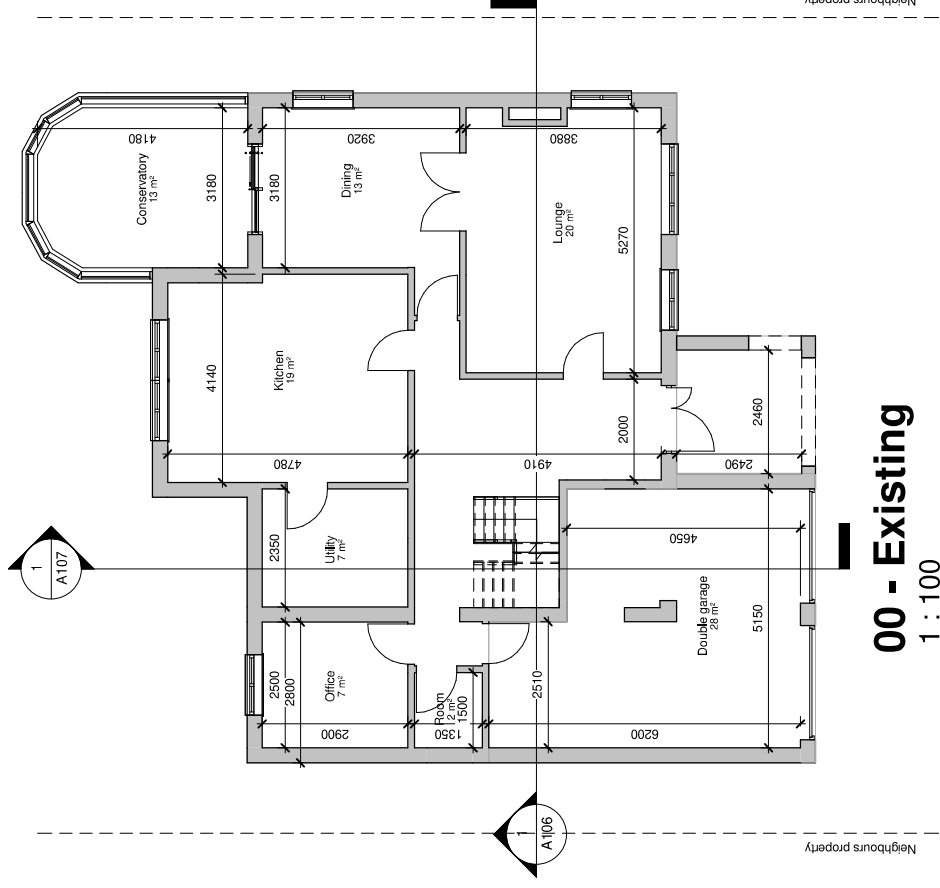


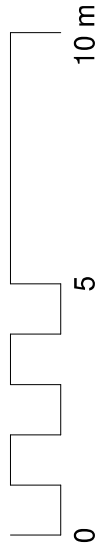

00 - Existing  
1 : 100

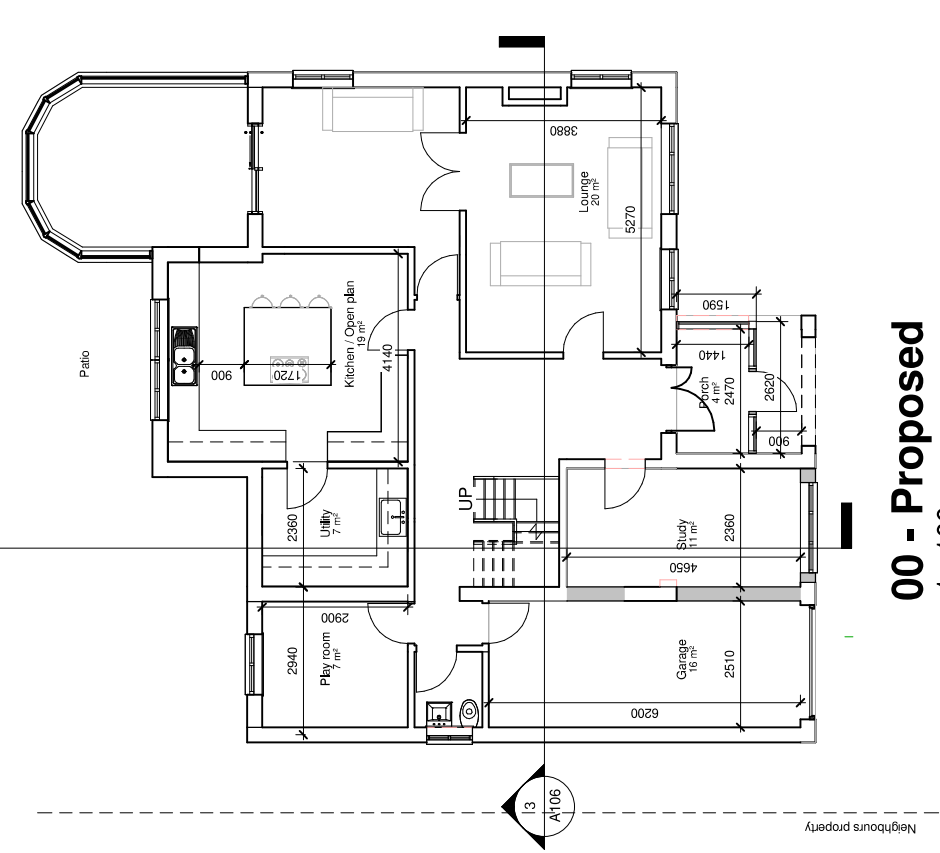

00 - Proposed  
1 : 100