


ELECTRIC VEHICLE
CHARGING POINT

Existing Surface Water to be
discharge into premised and
not to over run on footpath

Existing brick
Boundary
wall
Proposed Sliding
Metal frame Gate
pained black

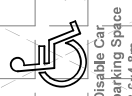

Disable Car
parking Space
3.6x4.8m

Car parking
Space
2.4x4.8m

Visibility Splay
1.5x1.5m

Existing brick
Boundary
wall
Proposed Sliding
Metal frame Gate
pained black

Existing Surface Water to be
discharge into premised and
not to over run on footpath

Visibility Splay
1.5x1.5m

Eco Channel

Lamp Post

Visibility Splay

Existing Dropped Kerb

Proposed Dropped Kerb

Existing Dropped Kerb

Existing Dropped Kerb

KINGSWAY



- GENERAL NOTES:
1. ALL DIMENSIONS ARE IN MILLIMETER.
 2. VERIFY ALL DIMENSIONS AND CONDITIONS BEFORE BUILDING OR STARTING CONSTRUCTION. NOTIFY THE DESIGNER IMMEDIATELY OF ANY DISCREPANCY OR VARIATION.
 3. ALL WORK TO COMPLY WITH CURRENT BUILDING REGULATIONS AND CODES OF PRACTICE

Title:

Proposed Forecourt Plan

Site Address
86 Kingsway
Hayes
Middlesex
UB3 2TZ

Scale: 1:100 @A3

Date: 07/12/2021

Drawing No.: 2021/179-02

Drawn By: FP

Revision Date:

e-mail -
faluckpatel@yahoo.com
(M) +44 (0) 7871 466 254

