


NOTES;

DIMENSIONS ARE TO CHECKED AND CONFIRMED BEFORE CONSTRUCTION PHASE.


ALL NEW EXTERNAL MATERIALS TO MATCH, AS CLOSE AS POSSIBLE, TO EXISTING EXTERNAL MATERIALS.

THE CLIENT IS RESPONSIBLE FOR PARTY WALL AGREEMENT OR ISSUES RELATING TO PARTY WALL


ALL STRUCTURAL ELEMENTS ARE TO BE DESIGNED AND SPECIFIED BY THE STRUCTURAL ENGINEER.

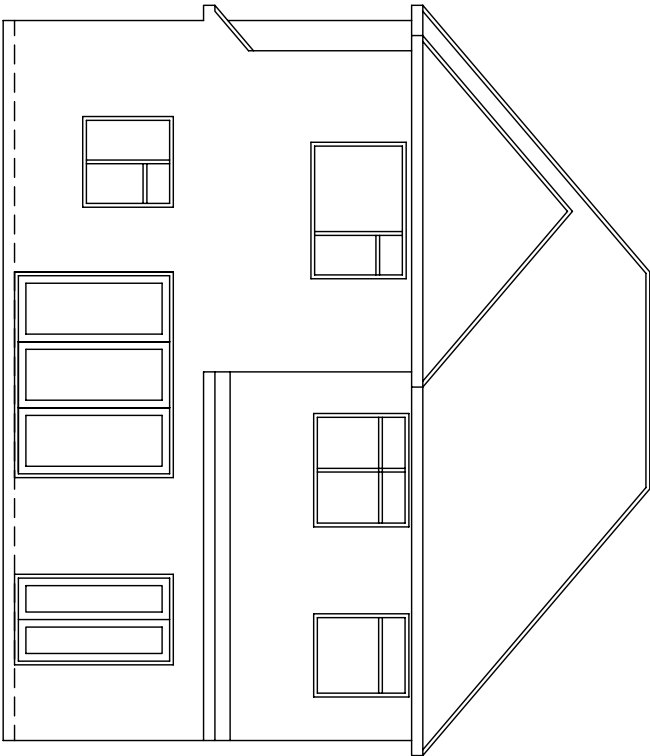


EXISTING REAR ELEVATIONS

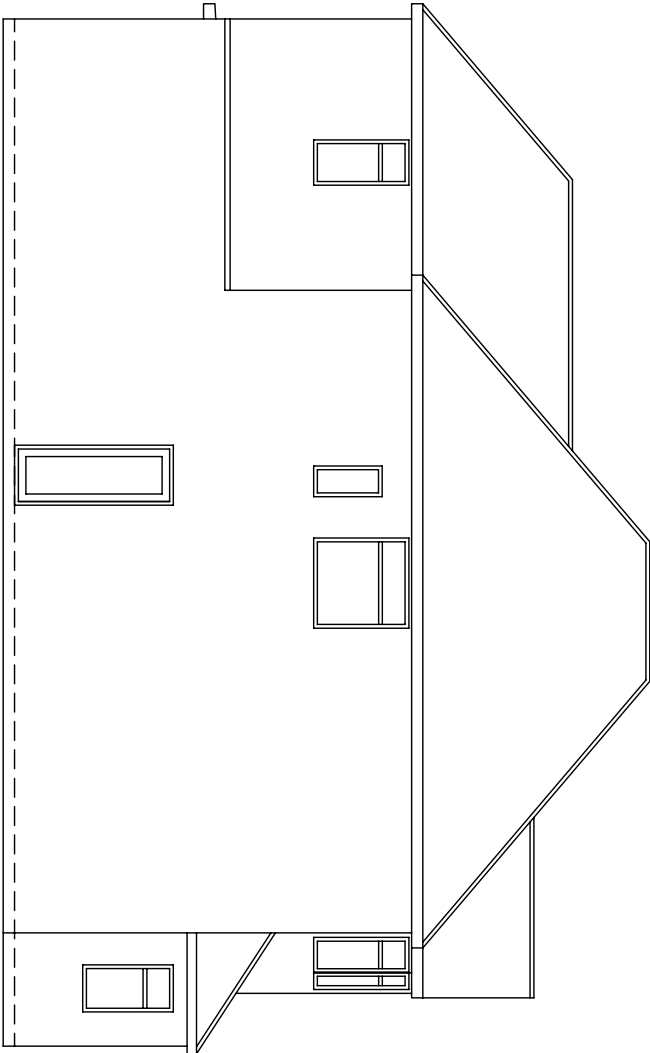

EXISTING SIDE ELEVATIONS

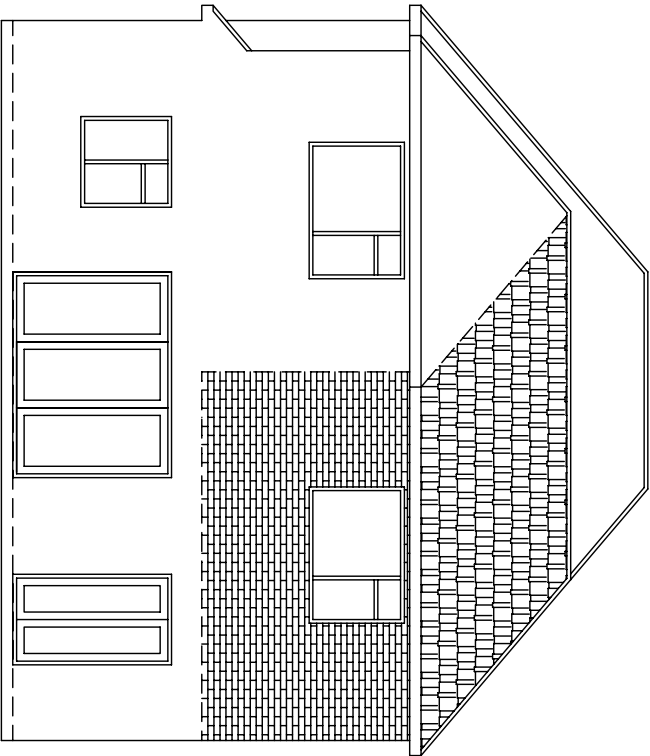


PROPOSED REAR ELEVATIONS

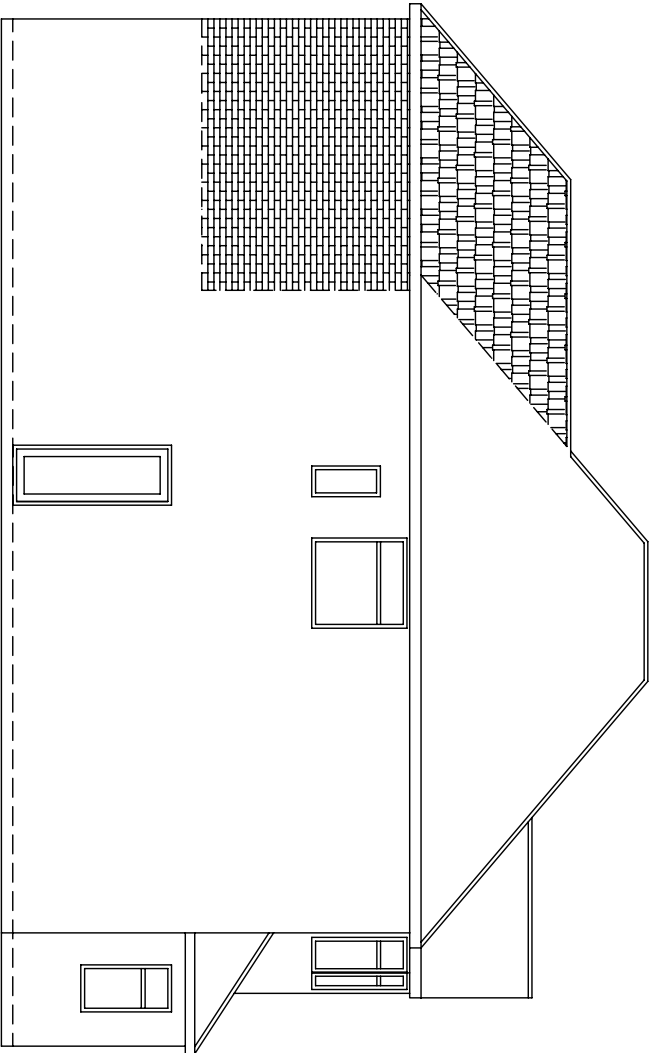

PROPOSED SIDE ELEVATIONS

NO CHANGES TO THE FRONT
AND 'OTHER' SIDE ELEVATIONS

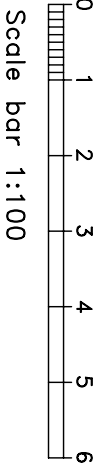

Project	Site	Drawing Title	Client	Scale	
PROPOSED FIRST FLOOR PART REAR EXTENSION	5 BAXTER CLOSE HILLINGDON MIDDLESEX UB10 0DE	ELEVATIONS	MRS M RAJANAYAGAM	1:100@A3	
				Date	APRIL 2021
				Drawing No.	5/BC/02