


Meadow High School Logistics Plan (Phase 1 Early Works)

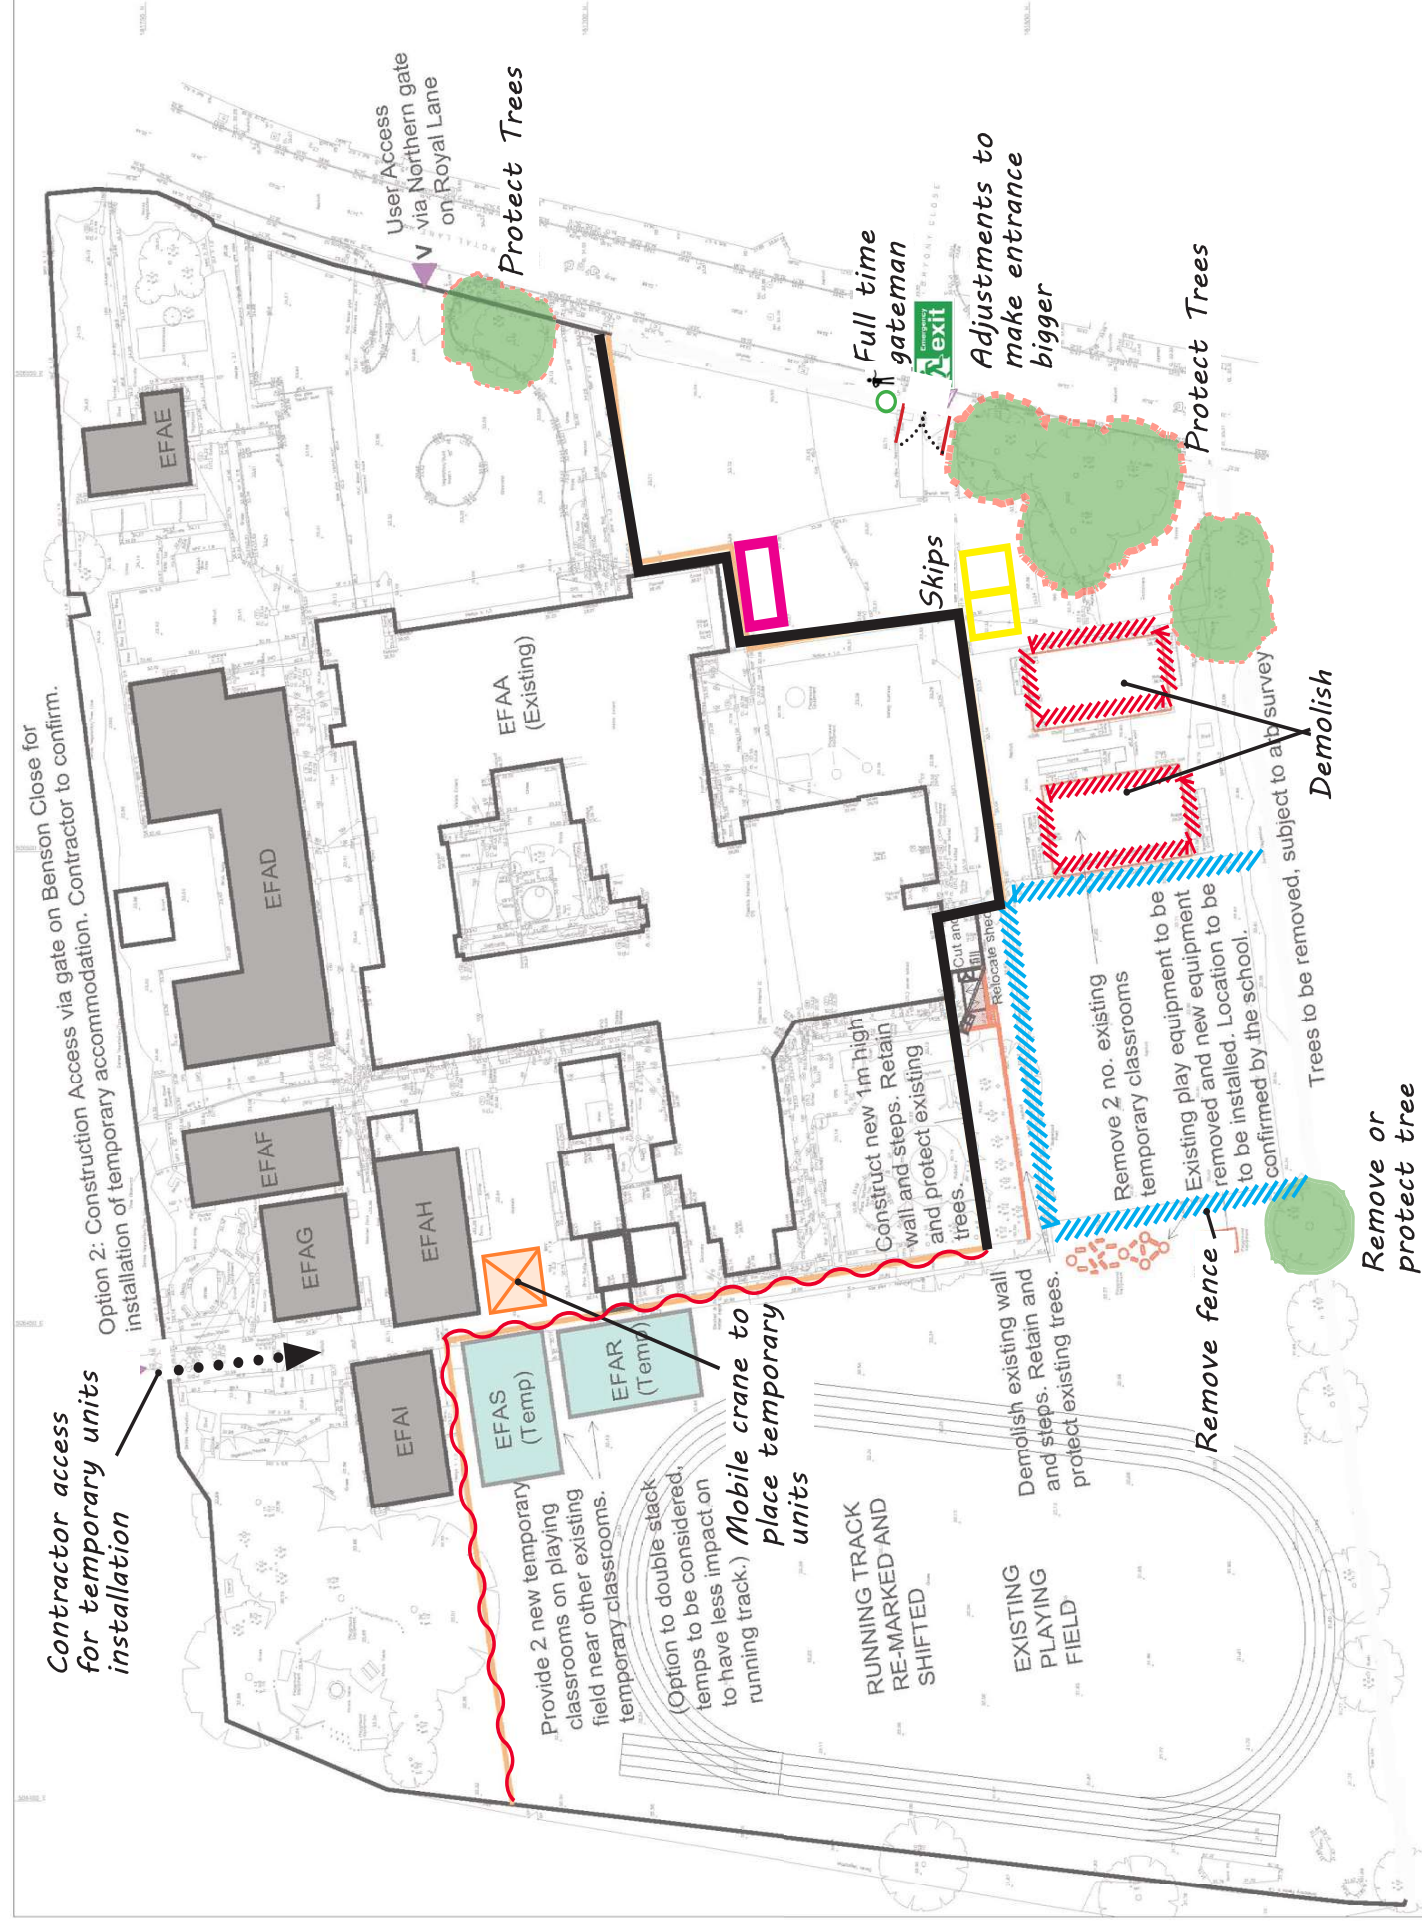

KEY



Double gate - vehicle & pedestrian



Heras Fencing




3M Timber Hoarding with Vision Panels



Single Oasis Unit


Meadow High School Logistics Plan (Phase 2)

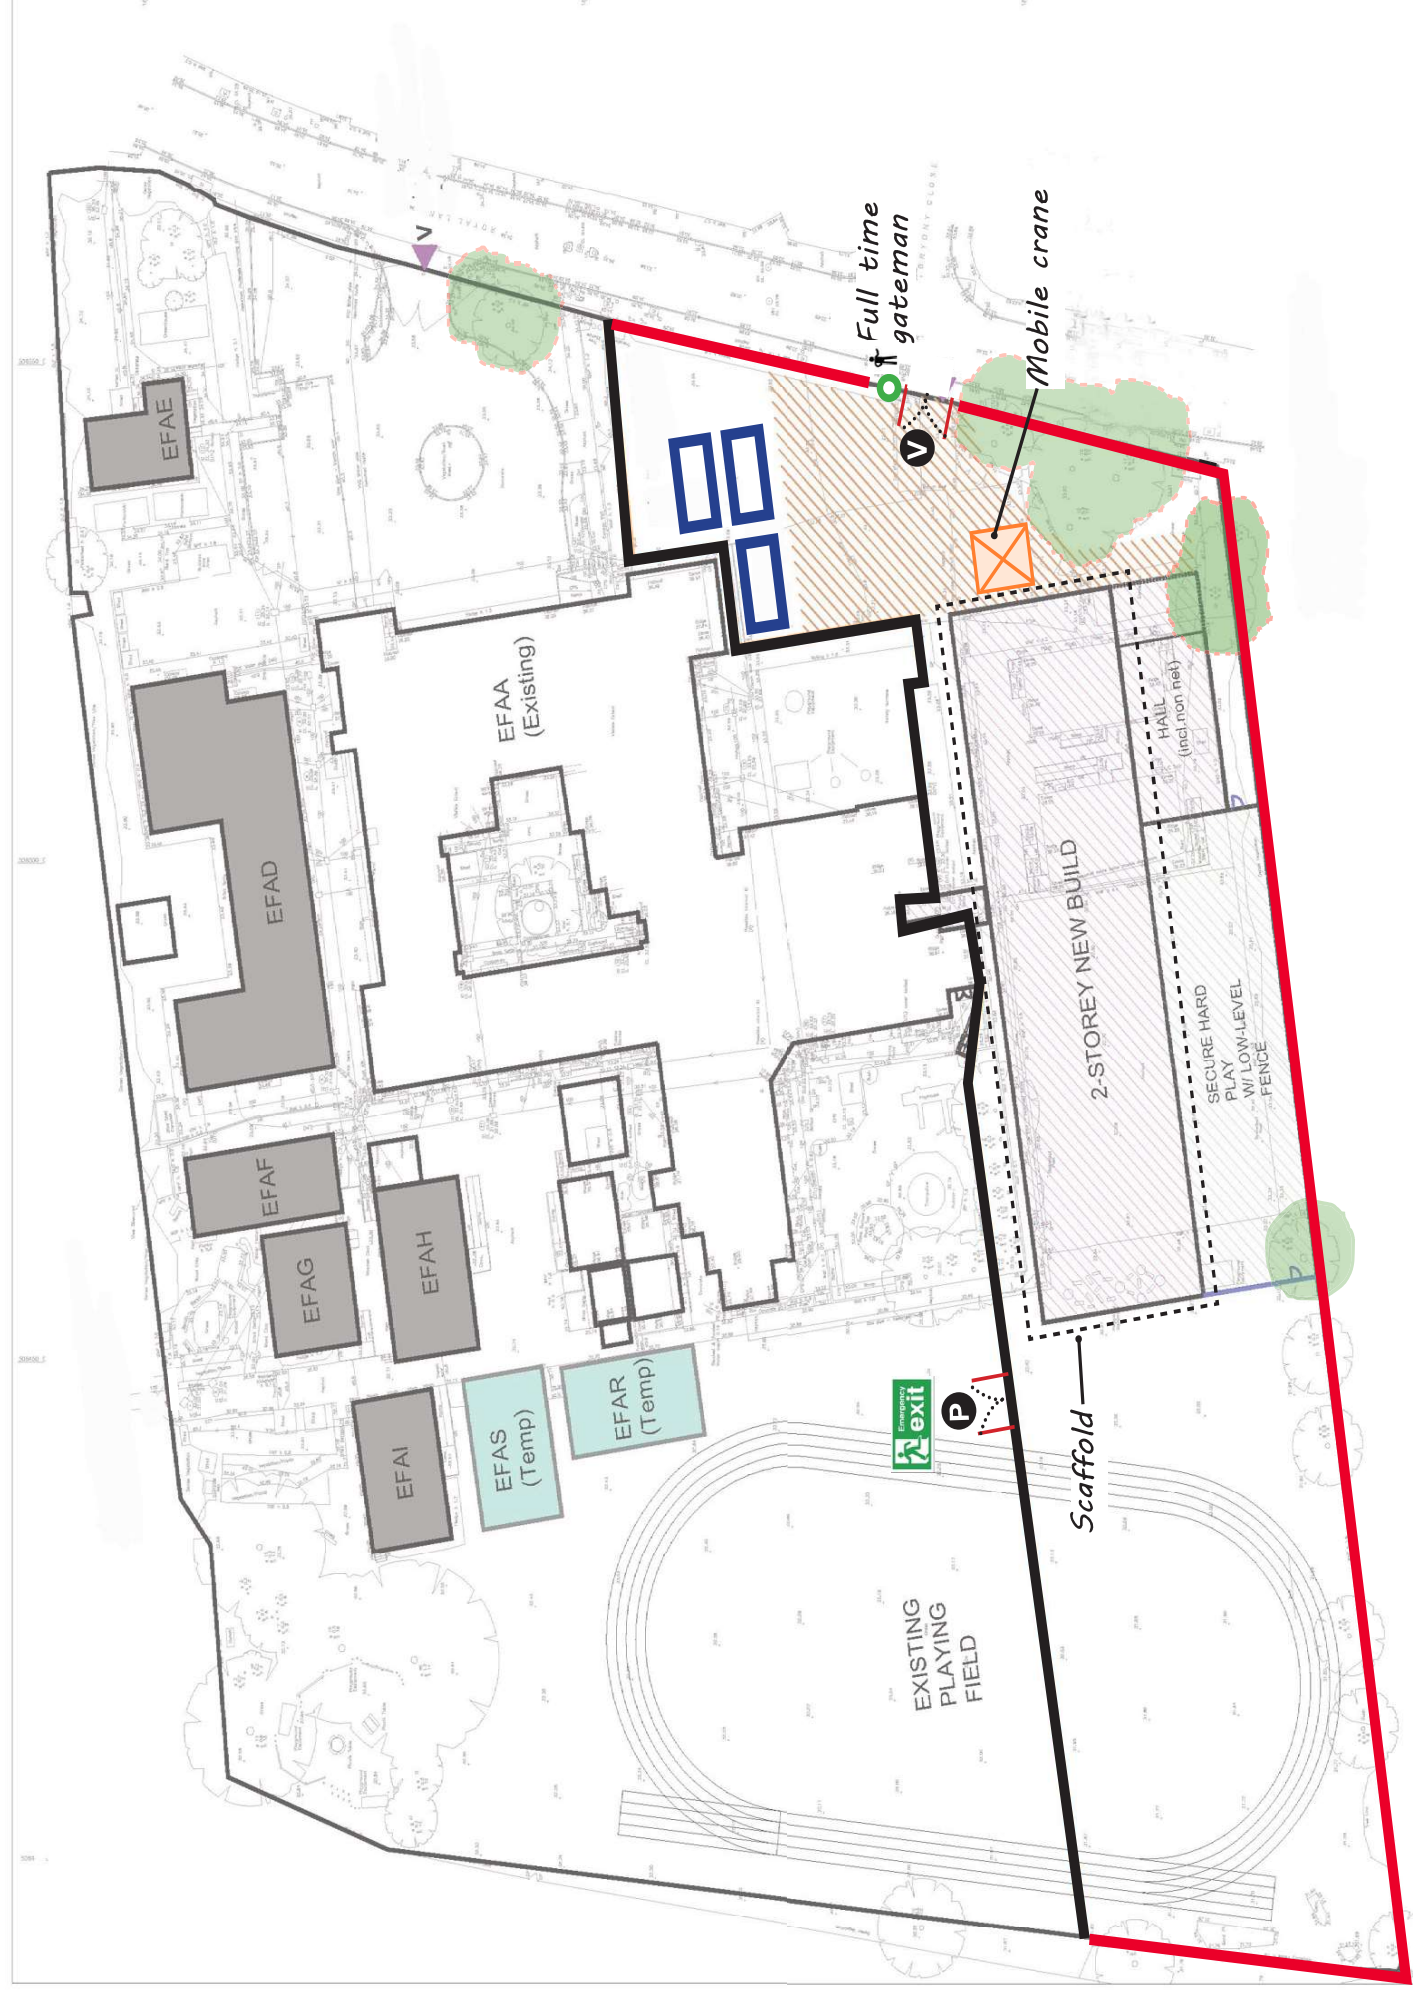

KEY

- Turnstile M-Site
- 3m painted timber hoarding with vision panels
- Solid metal fence
- Double gate - vehicle
- Double gate - Pedestrian - for emergency
- Site office/welfare

Meadow High School Logistics Plan (Phase 3-5)

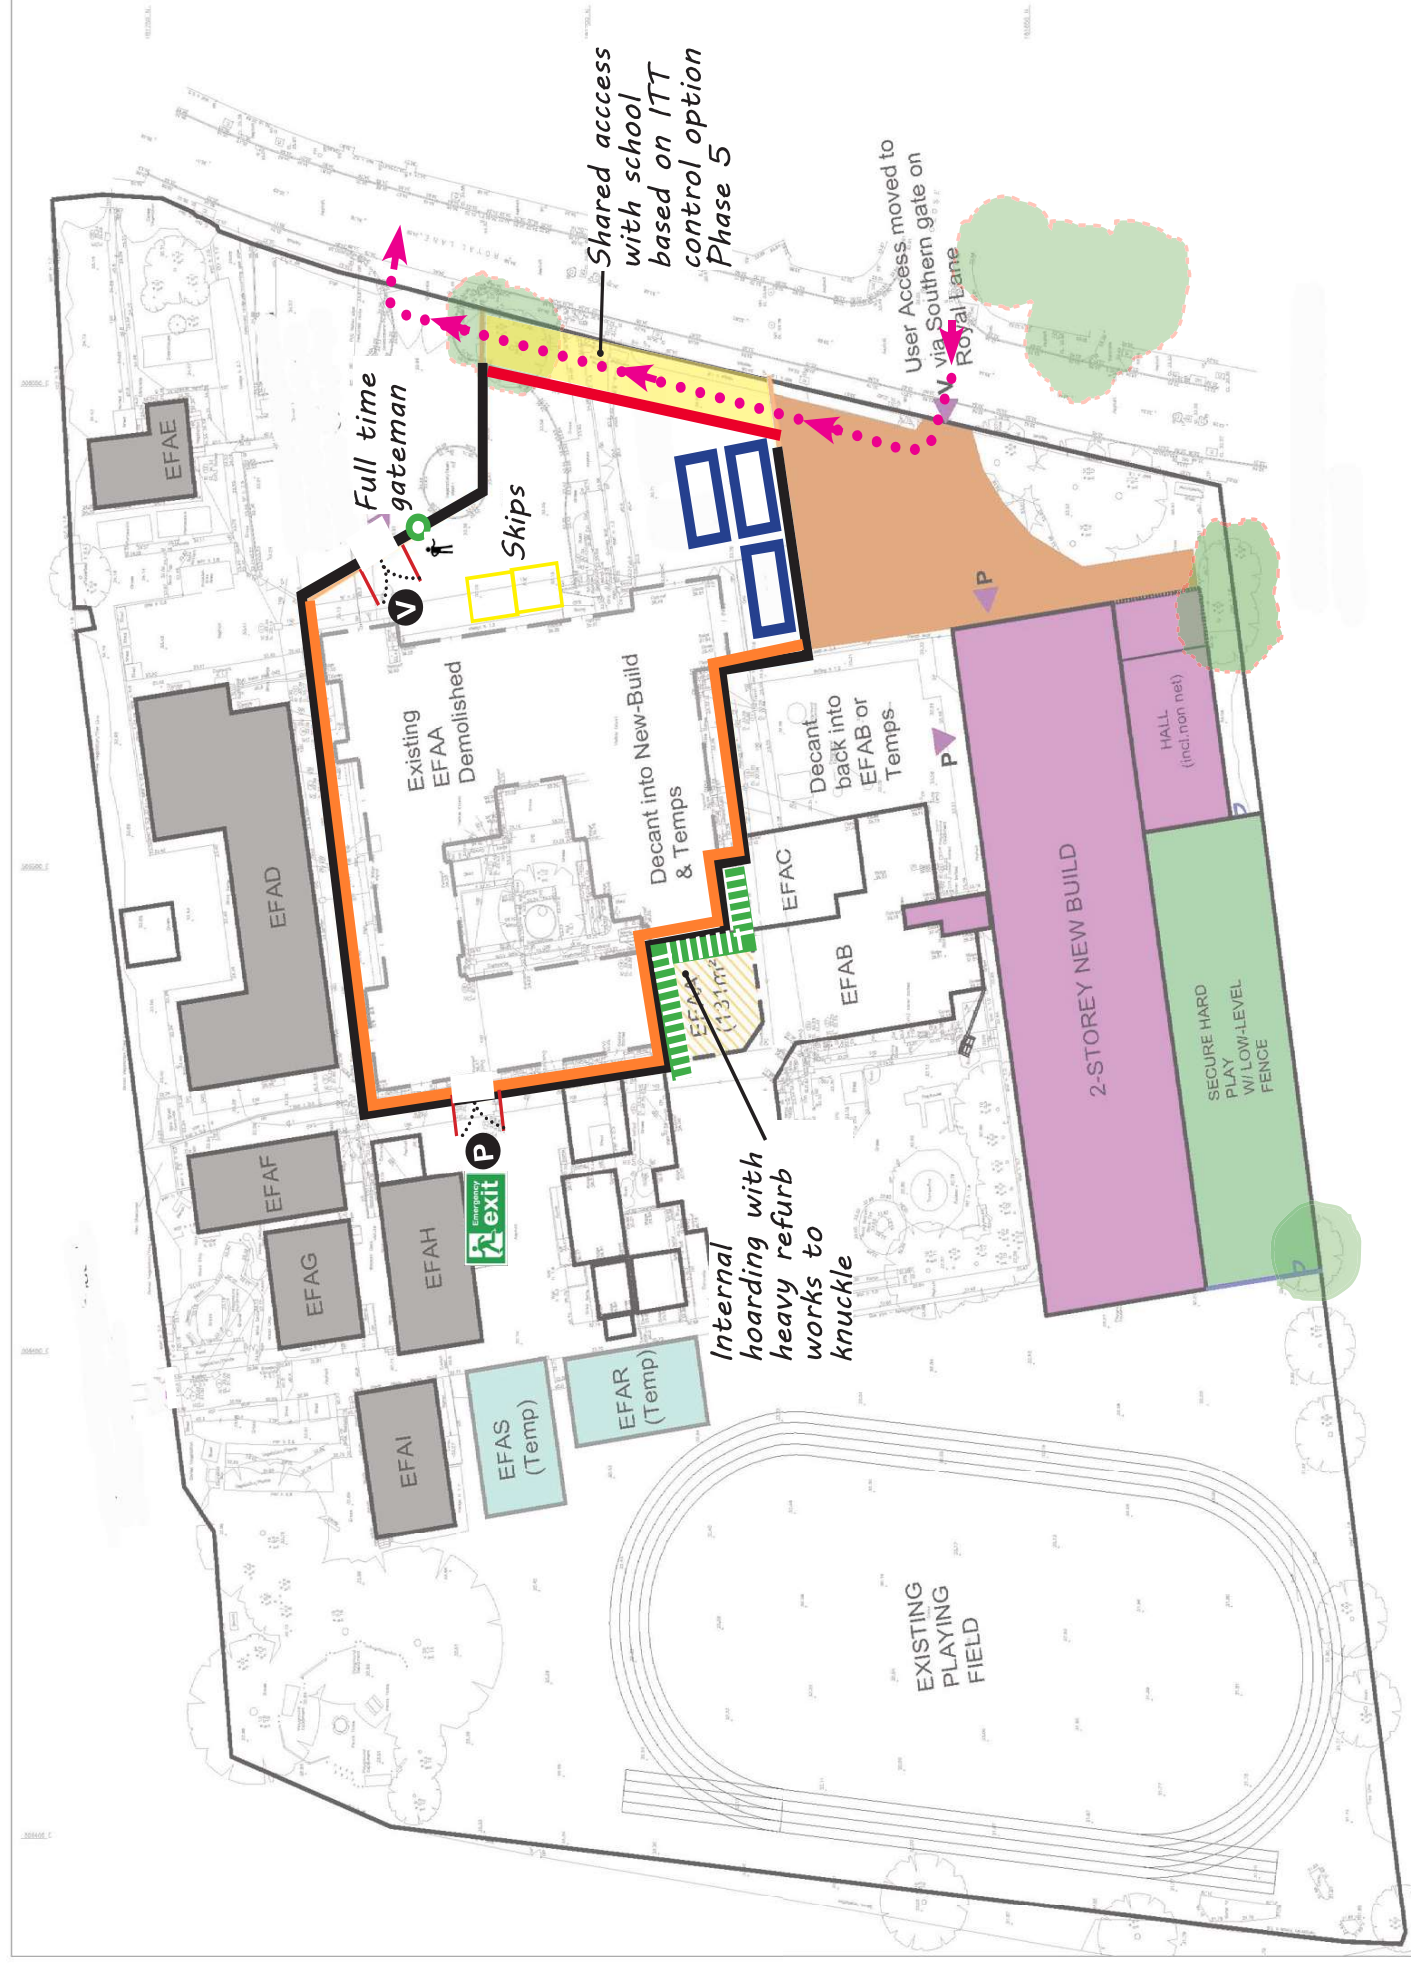

Note: Hoarding to remain until completion of Phase 5

KEY



Turnstile M-Site



3m high painted timber
hoarding with vision
panels



Solid metal fence



Acoustic Baffle - to be removed after demolition completed



Double gate - vehicle



Double gate -
Pedestrian - for
emergency

Note: Hoarding to remain until completion of Phase 5

Meadow High School Logistics Plan (Phase 5 Sequencing Demobilisation)

