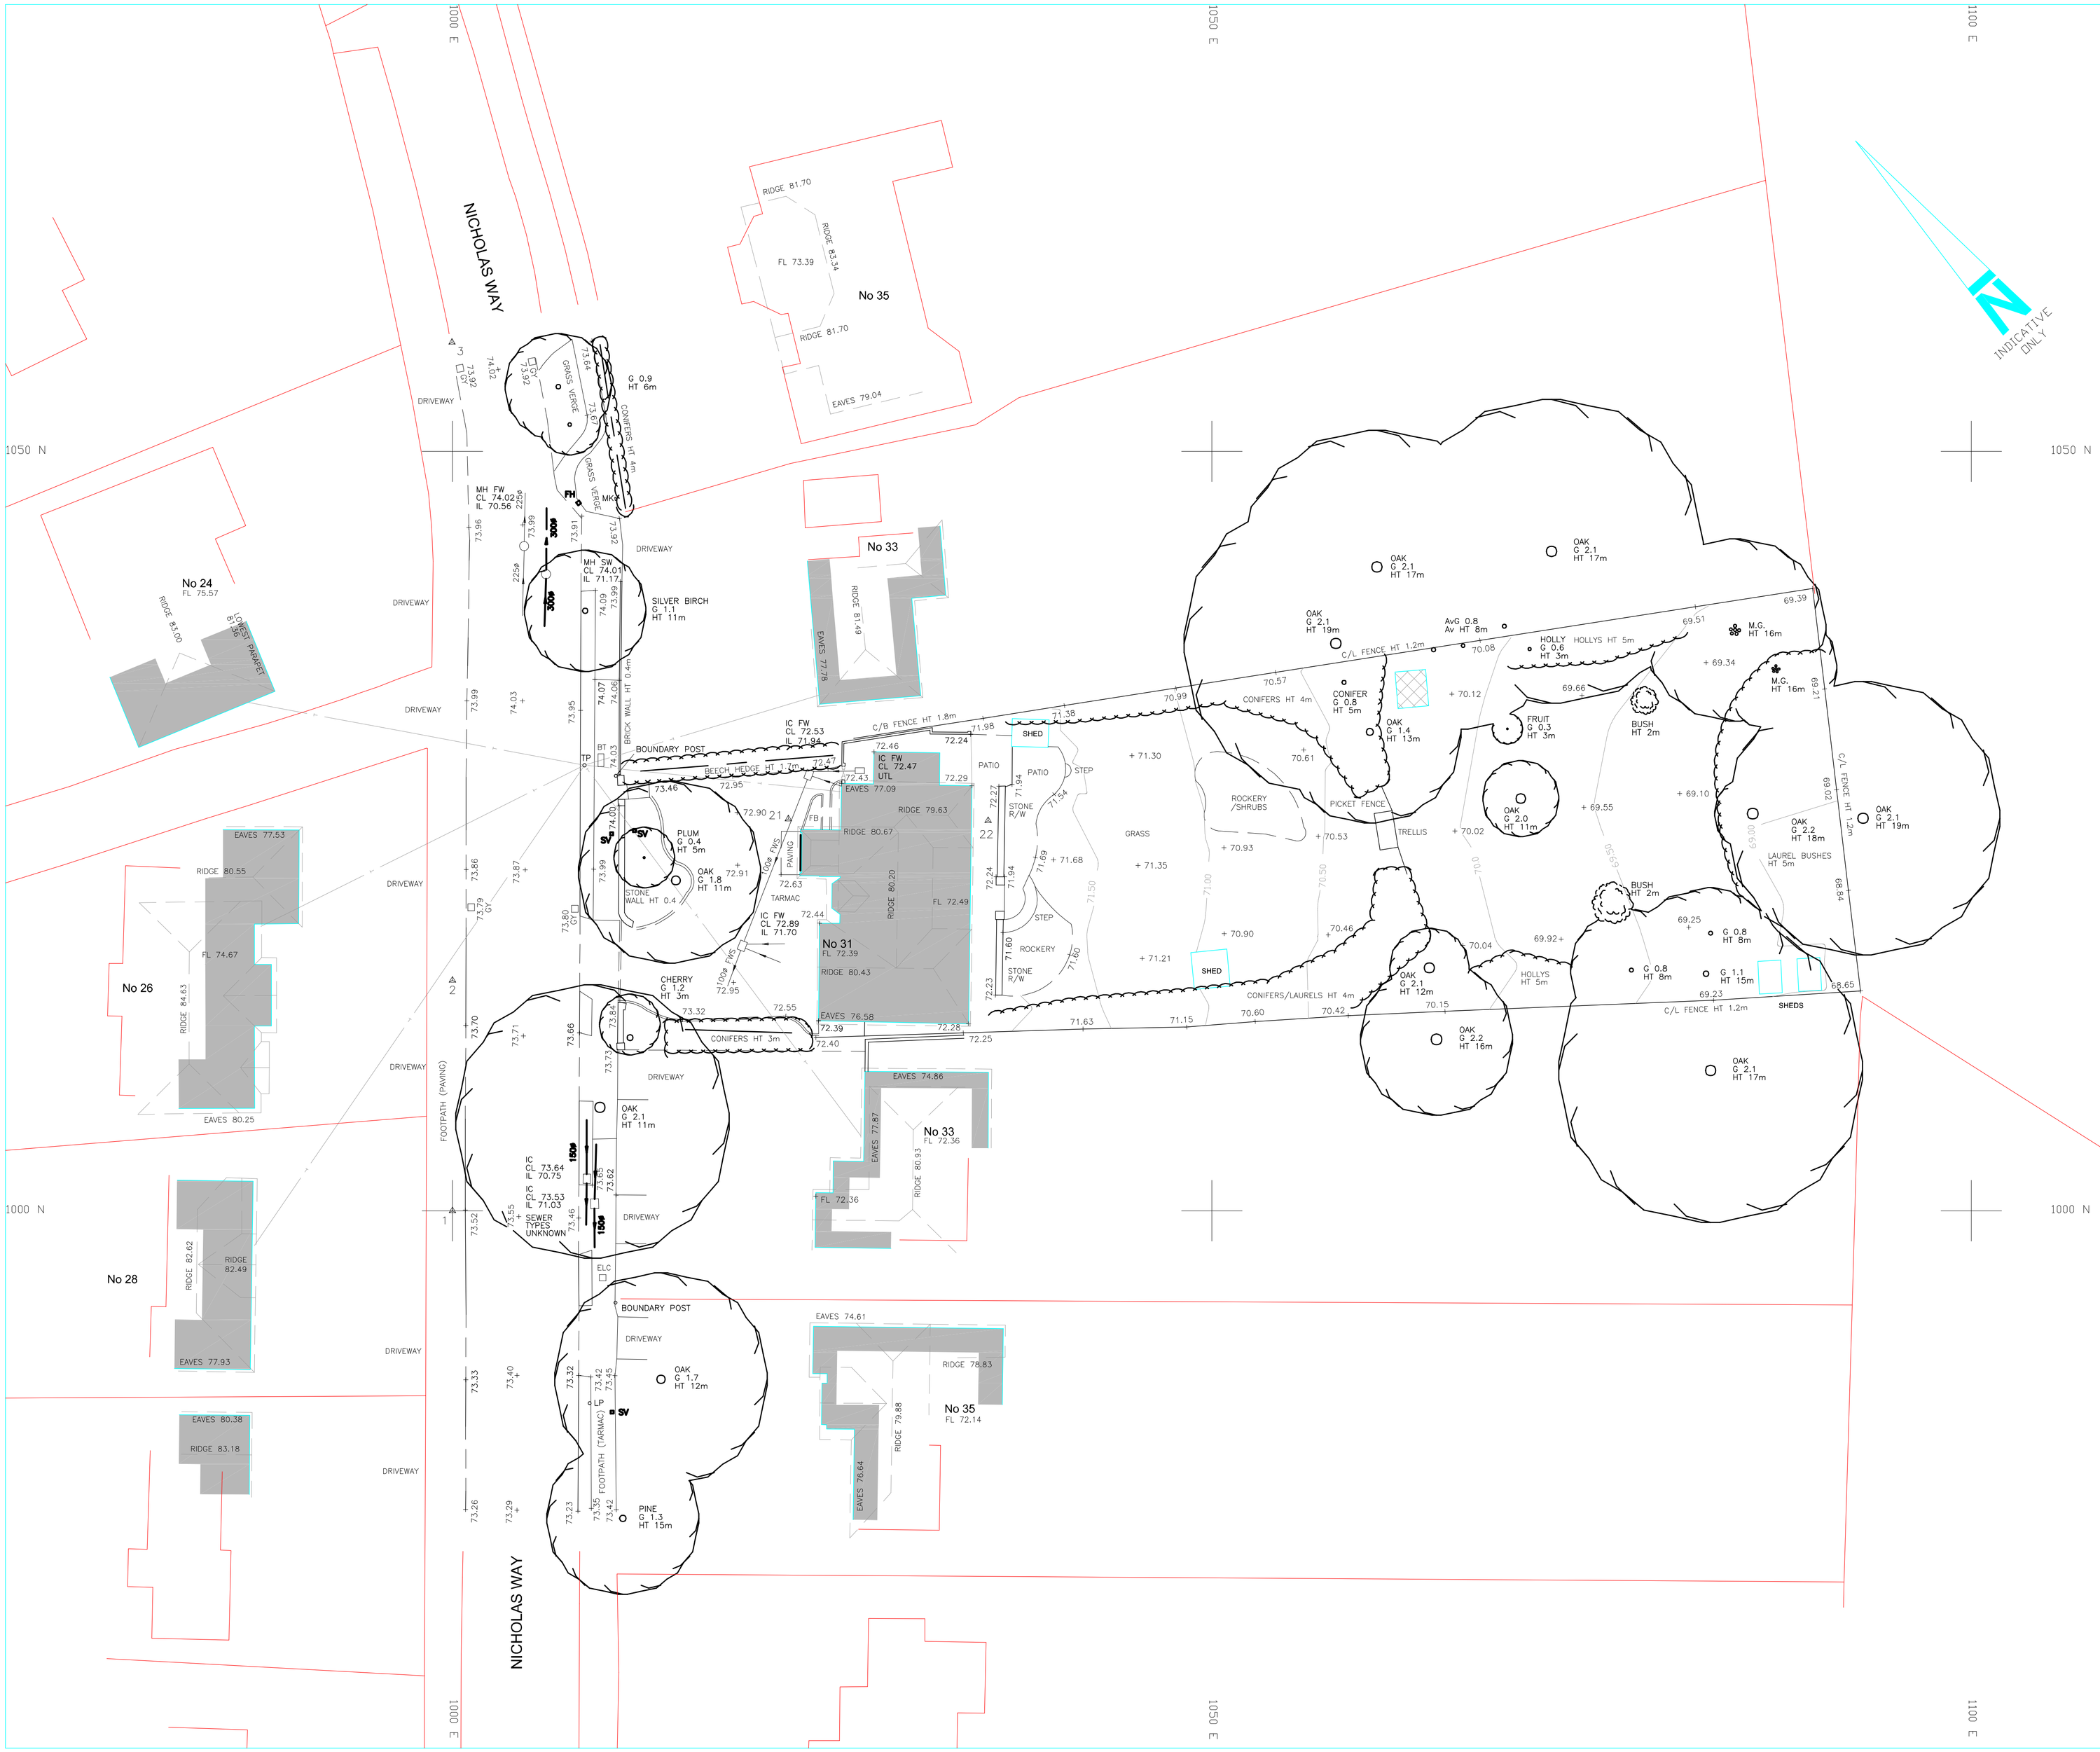

KEY

SURVEY STATION
BANKING (TOP / BOTTOM)
HEDGE SPREADS
WOODLAND CANOPY
MARSH / WATERLOGGED
TREES (SPREAD & GIRTH SHOWN TO SCALE)
GATE
KERB CHANNEL
ROAD UNKERBED
FOOTPATH
CHANGE IN SURFACE
FENCE
WALL
OVERHEAD ELECTRIC
OVERHEAD TELECOM
SEWERS FOUL
SEWERS STORM
BUILDING
OPEN SIDED BUILDING
GLASSHOUSE
CONTOUR (25.50)
SPOT LEVEL (+127.13)
BORE HOLE (BH)
TRIAL HOLE (TH)

GENERAL ABBREVIATIONS

AIR VALVE	AV
BACK DROP	BD
BRICK	BK
BOLLARD	BO
BUS STOP	BS
BT INSPECTION COVER	BT
CABLE TV COVER	CATV
CONTROL BOX	CB
COVER LEVEL	CL
CATCH PIT	C/PIT
DROP KERB	DK
ELECTRICITY CONTROL BOX	EB
ELECTRICITY POLE	EP
FLOWER BED	FB
FIRE HYDRANT	FH
FLOOR LEVEL	FL
FOOTPATH	FP
FOUL WATER SEWER	FWS
GAS VALVE	GV
GATE POST	GP
GULLY	GY
INSPECTION COVER	IC
INVERT LEVEL	IL
KERB OUTLET	KO
LAMP POST	LP
LETTER BOX	LB
LITTER BIN	BIN
MANHOLE	MH
MARKER POST	MK
METER	MT
ORDNANCE SURVEY BENCH MARK	OSBM
RODDING EYE	RE
ROAD SIGN	RS
RAIN WATER PIPE	RWP
RETAINING WALL	RW
STOP COCK	SC
STREET NAME PLATE	SNP
STAY CABLES	ST
STORM WATER SEWER	SWS
STOP VALVE	SV
TELEPHONE CALL BOX	TCB
TRAFFIC LIGHT	TL
TELEGRAPH POLE	TP
UNABLE TO LIFT	UTL
VENT PIPE	VP
WATER LEVEL	WL
WATER METER	WM
WASH OUT	WO

FENCE ABBREVIATIONS

BARBED WIRE FENCE	B/W
CLOSE BOARDED FENCE	C/B
CORRUGATED IRON FENCE	C/I
CHAIN LINK FENCE	C/L
CHESTNUT PALING	CNP
IRON RAILINGS	I/R
POST AND RAIL FENCE	P/R
POST AND WIRE FENCE	P/W
WIRE MESH FENCE	W/M

Coordinate Table

Station	Description	Easting	Northing	Level
1	ROAD NAIL	1000.000	1000.000	73.725
2	HILTI NAIL	1000.000	1015.175	73.960
21	HILTI NAIL	1022.116	1025.794	72.599
22	HILTI NAIL	1035.268	1025.689	72.283
3	ROAD NAIL	999.970	1057.180	73.949

Notes :

1. GRID IS OF LOCAL ORIGIN.
2. LEVELS BASED ON ORDNANCE DATUM.
3. DRAINAGE INFORMATION HAS BEEN OBTAINED BY SURFACE INSPECTION ONLY AND SHOULD BE CROSS CHECKED IN CRITICAL AREAS.
4. TREE AND HEDGE SPECIES HAVE BEEN IDENTIFIED AS ACCURATELY AS POSSIBLE BUT SHOULD BE CROSS CHECKED IN CRITICAL AREAS.
5. ORDNANCE SURVEY DIGITAL MAPPING (SHOWN RED) HAS BEEN OVERLAID BY DETAIL FIT ONLY. NO VERIFICATION CARRIED OUT ON SITE BY MKS. ALL O.S LAYERS PREFIXED OS.

Crown Copyright. All rights reserved. Licence Number 100020449

Topographical Survey :

31 Nicholas Way
Northwood
London

Client :

Hamden Developments

Job Number :	Sheet Number :	Revision :
12974	-	-
Scale :	**Date :**	**Surveyed By :**
1 : 200	April 2008	AMG

MILTON KEYNES SURVEYS LTD.
Land & Building Surveys • 3D Laser Scanning • CAD Bureau

Datum House
41 Burners Lane South
Kiln Farm
Milton Keynes
MK11 3HA

Tel : 01908 565561
Fax : 01908 261030
E-mail : mall@mksurveys.co.uk
Web : www.mksurveys.co.uk