


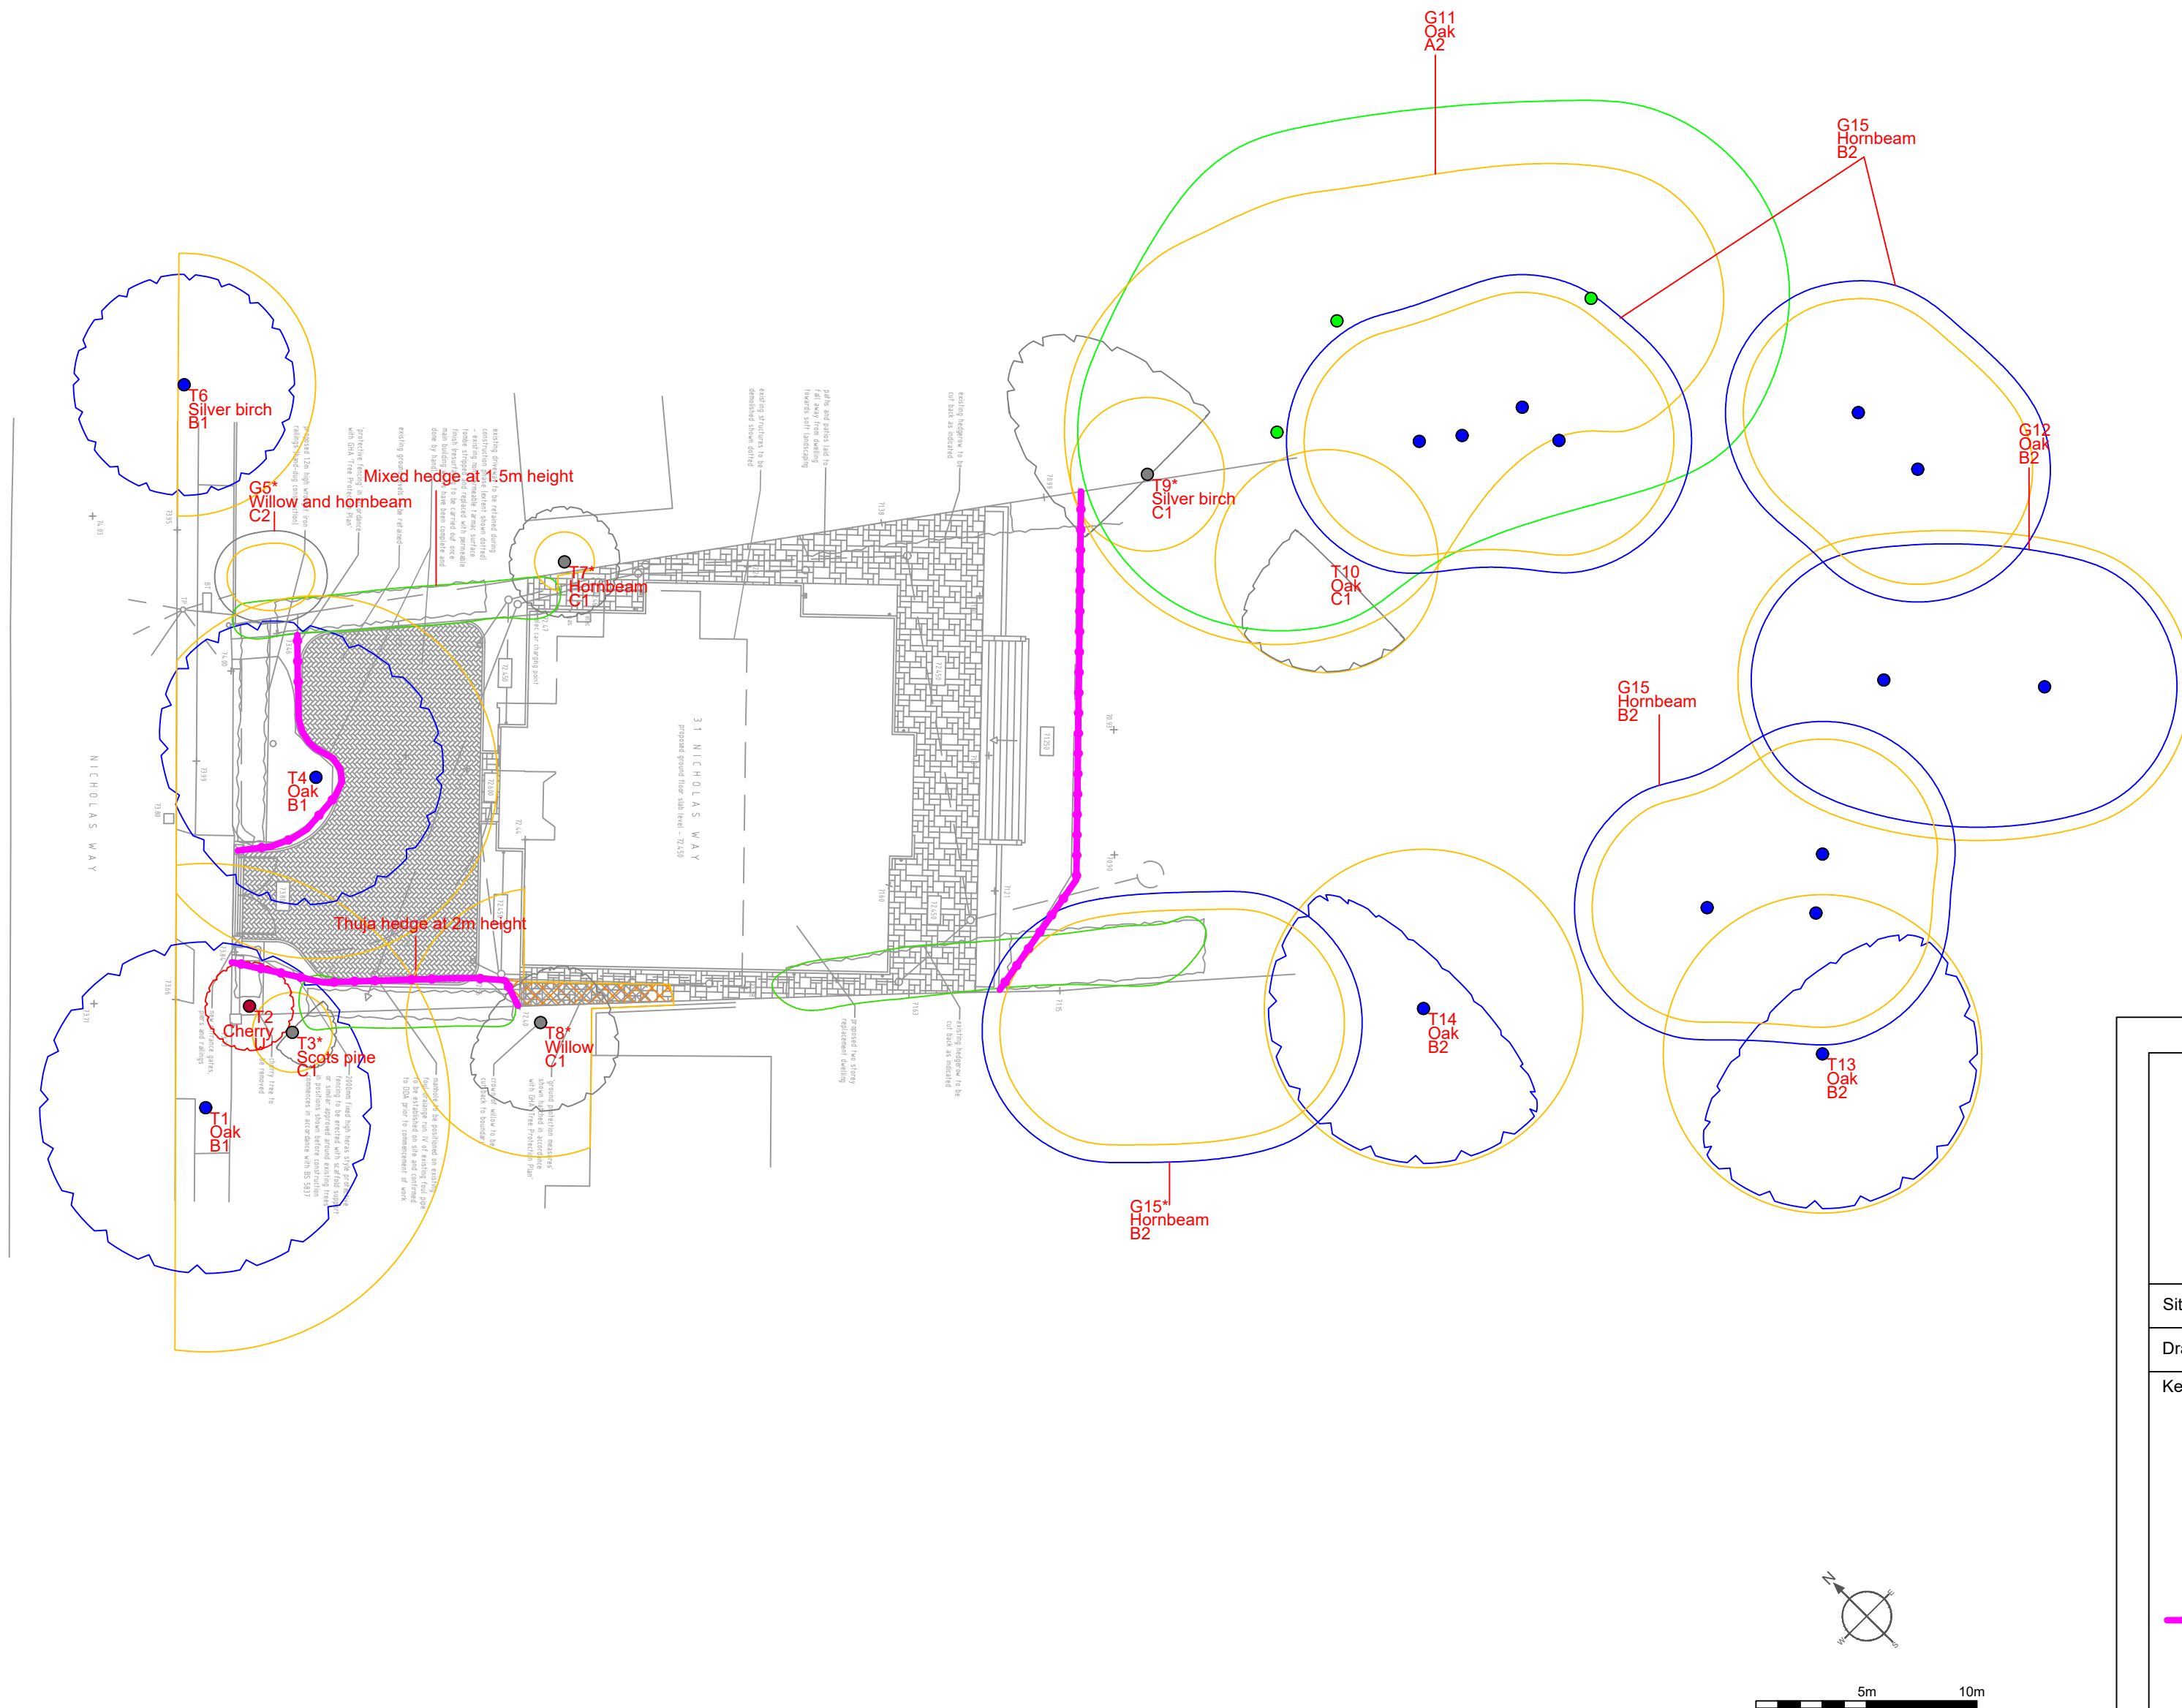

t: 07884 056 025
e: glen@ghatrees.co.uk
www.ghatrees.co.uk

Site: 31 Nicholas Way, Northwood, HA6 2TR	1:250 @ A2
Drawing Title: Tree Protection Plan	Rev A, April 2021

Key:

● Category A	Category		Crown Spread
● Category B			Tree Number
● Category C			Species
● Category U			Category
— Tree Protection Fencing			Outline of Existing Building
			Ground Protection

NOTE: Tree/group numbers marked with an * have approximate locations.