


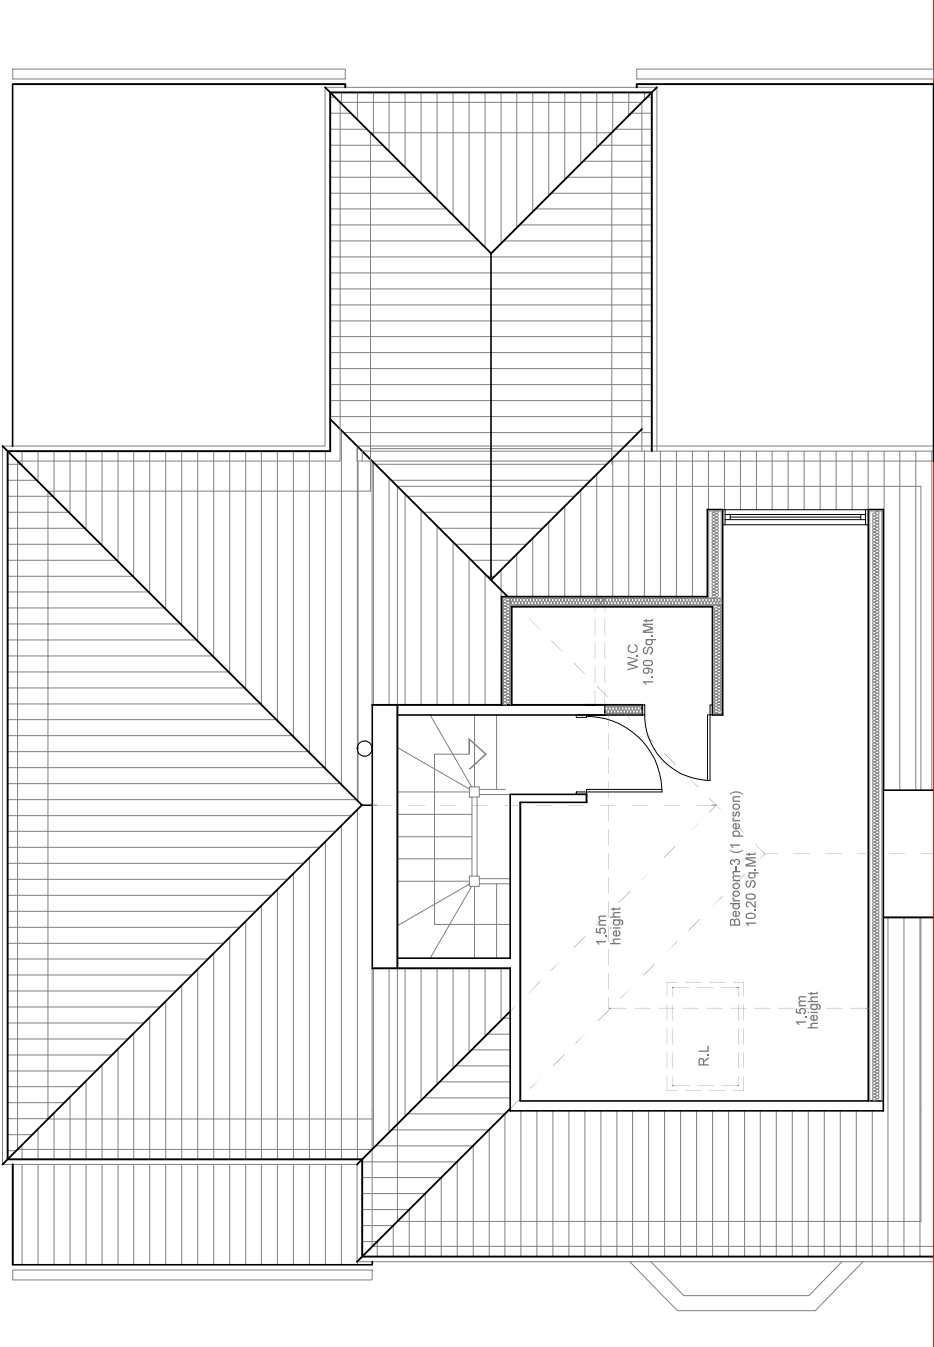

PROPOSED
LOFT PLAN 1:50



Flat 1	89.48m ²	2 bedroom	4 person	Min size 70.00m ²
Flat 2	90.86m ²	3 bedroom	4 person	Min size 84.00m ²

	Project:	3 Little Road Hayes UB3 3BT	Title:	Proposed Loft plan	Scale:	1:50 @ A3
	Date:	Mar 2022				
	Drawing No.:	3509/FLT-29/SP				
	Revision					
239 Western Road, Southall, Middx, UB2 5HS Tel: 020 8571 1369 info@multicreation.co.uk						