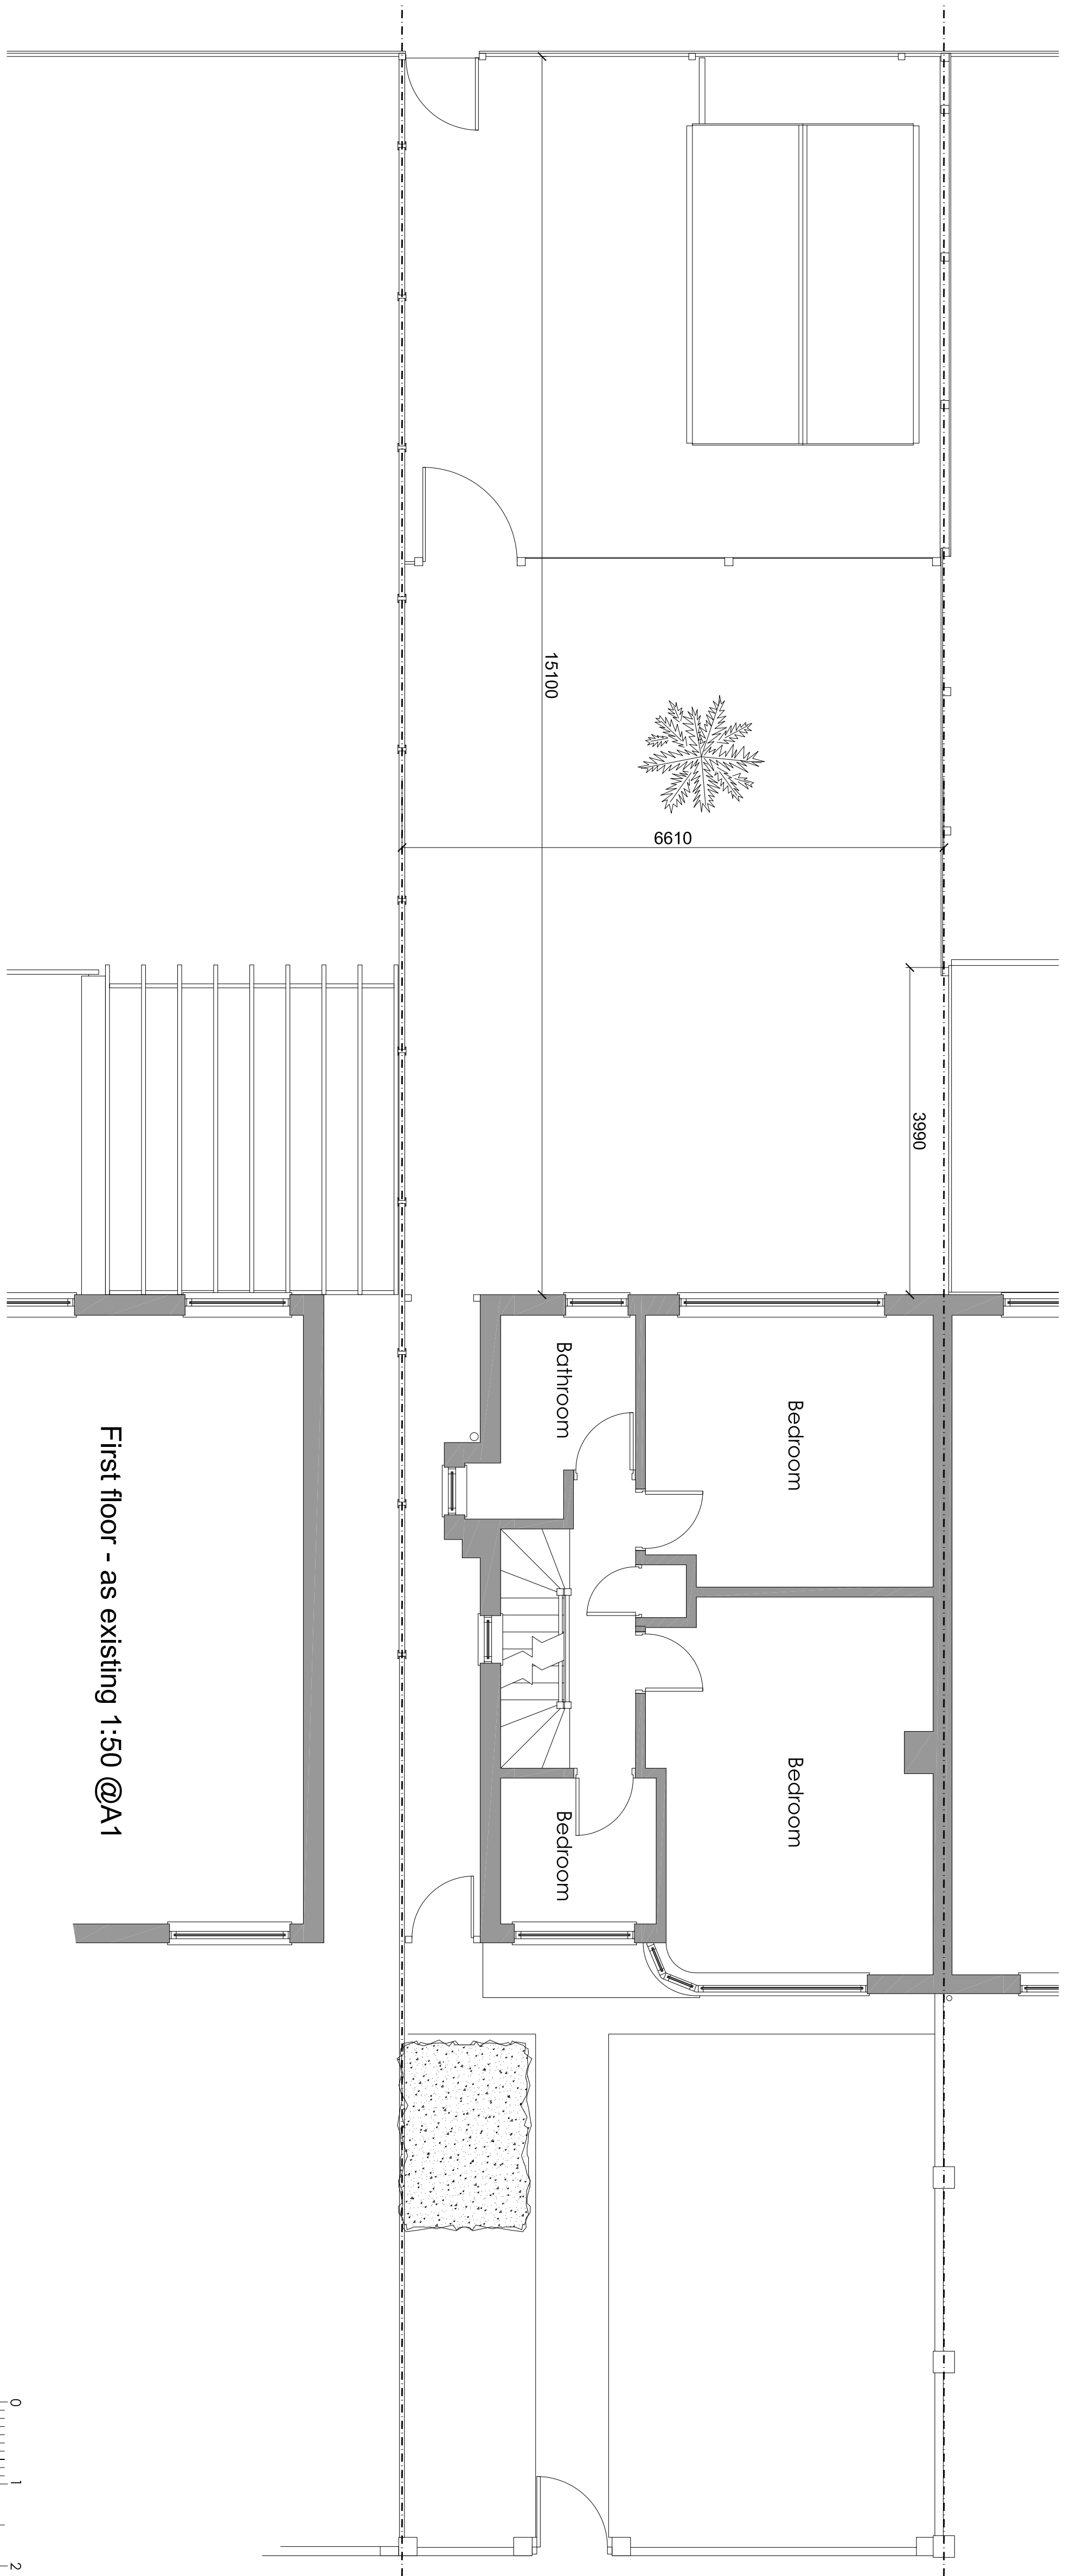
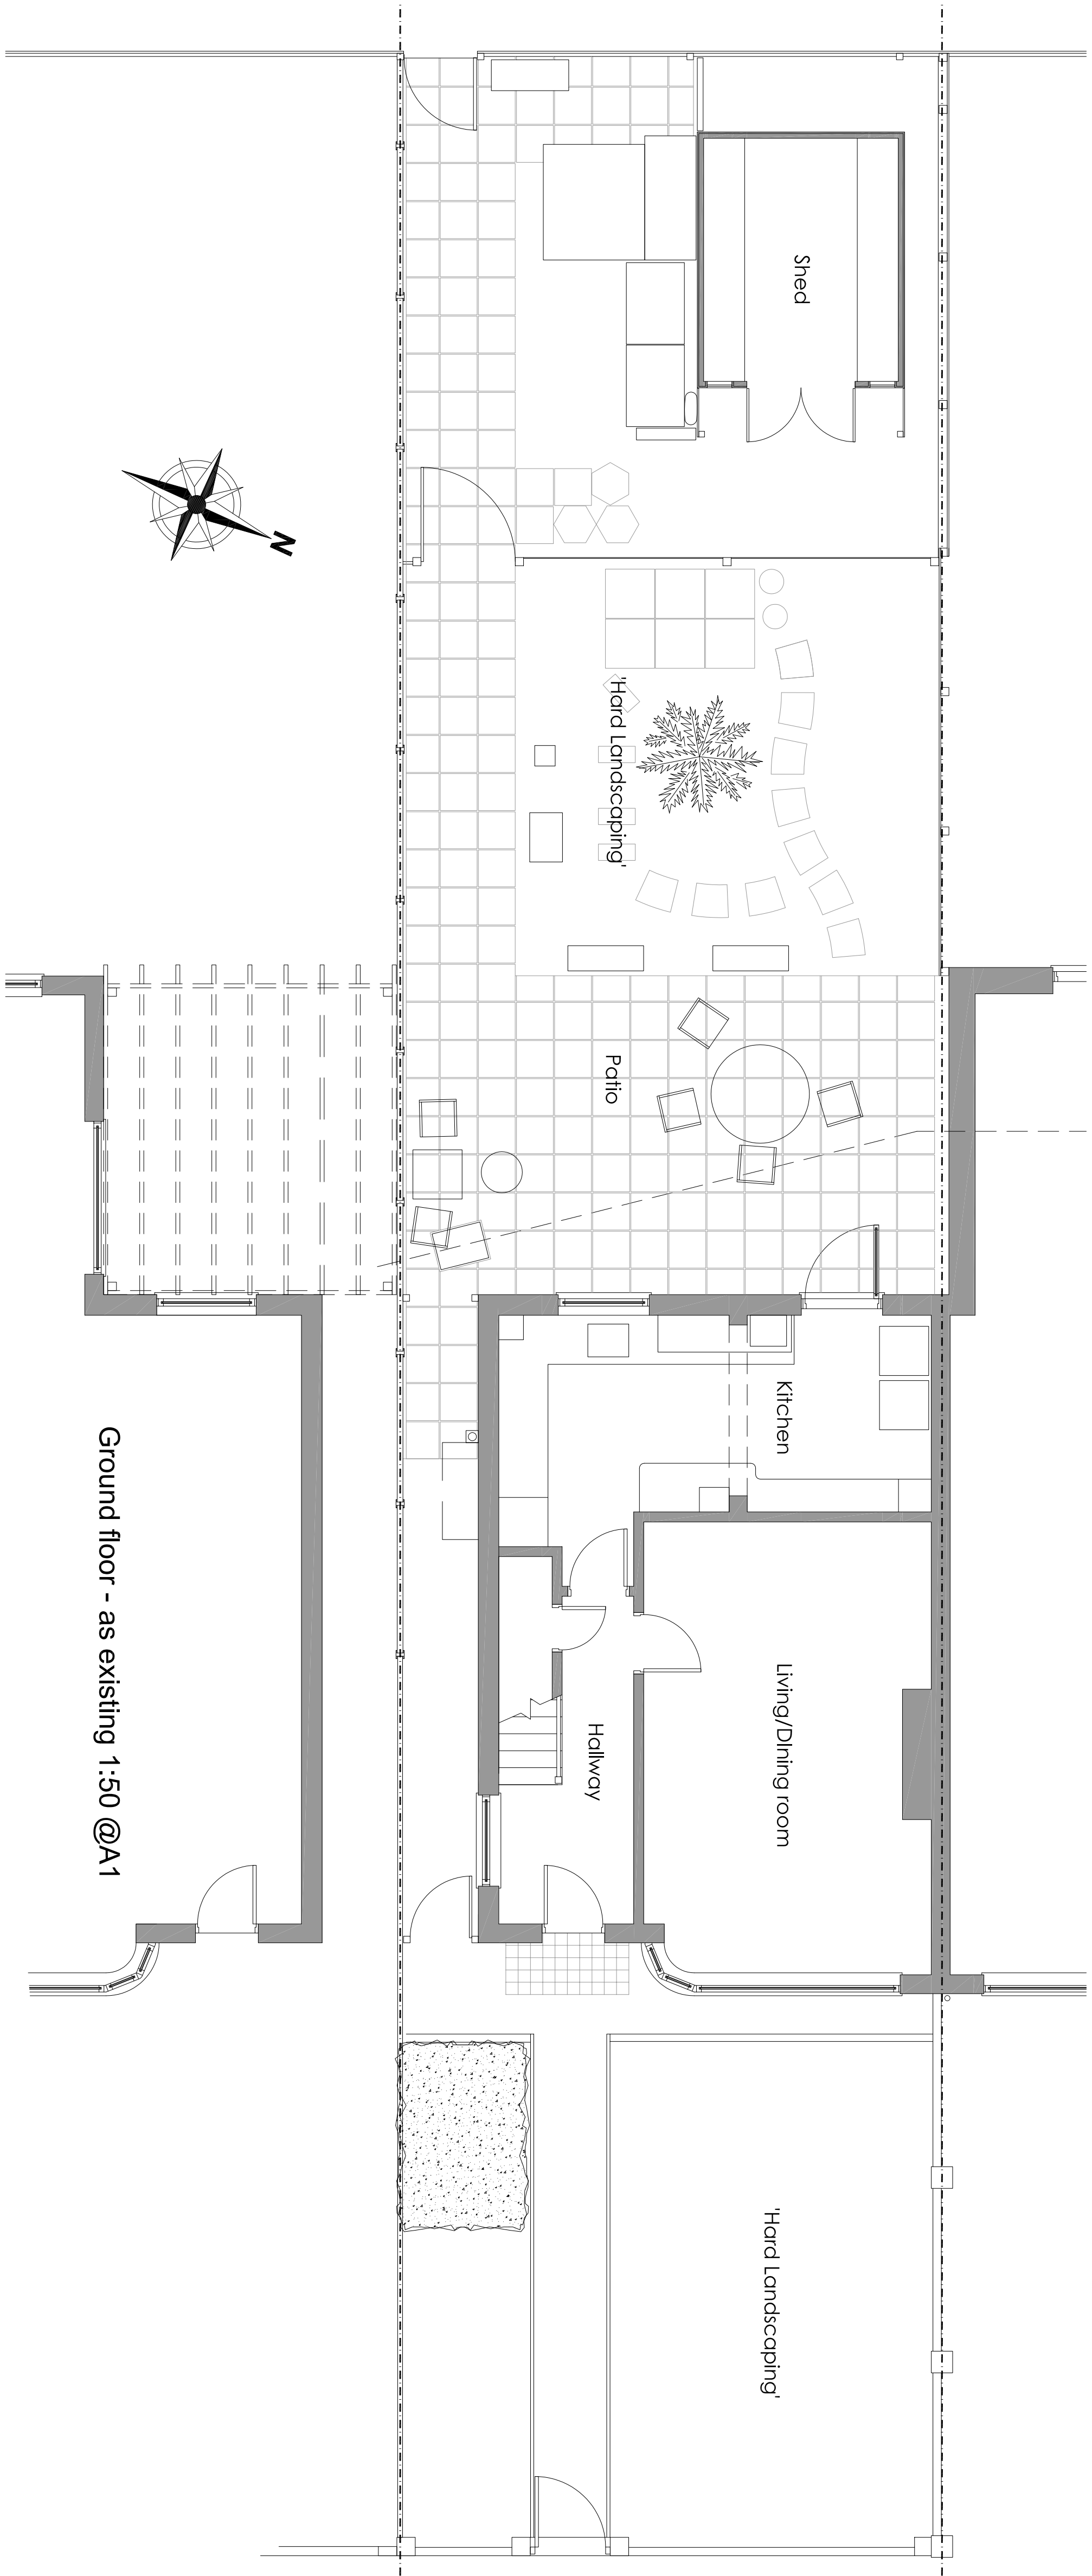


			Project Title
			
www.MTMarchitects.org.nz 077 377 65898 21 Southmold Road Wairid Heris WD24 7DP			
MTM 40th Anniversary			
68 Pine Gardens Ruislip HA4 9TJ			
Plans As existing			
Scale As shown Date Aug 2020			
Project No.	Drawing No.	Revision No.	
20-98	01	-	
RIBA # arb			