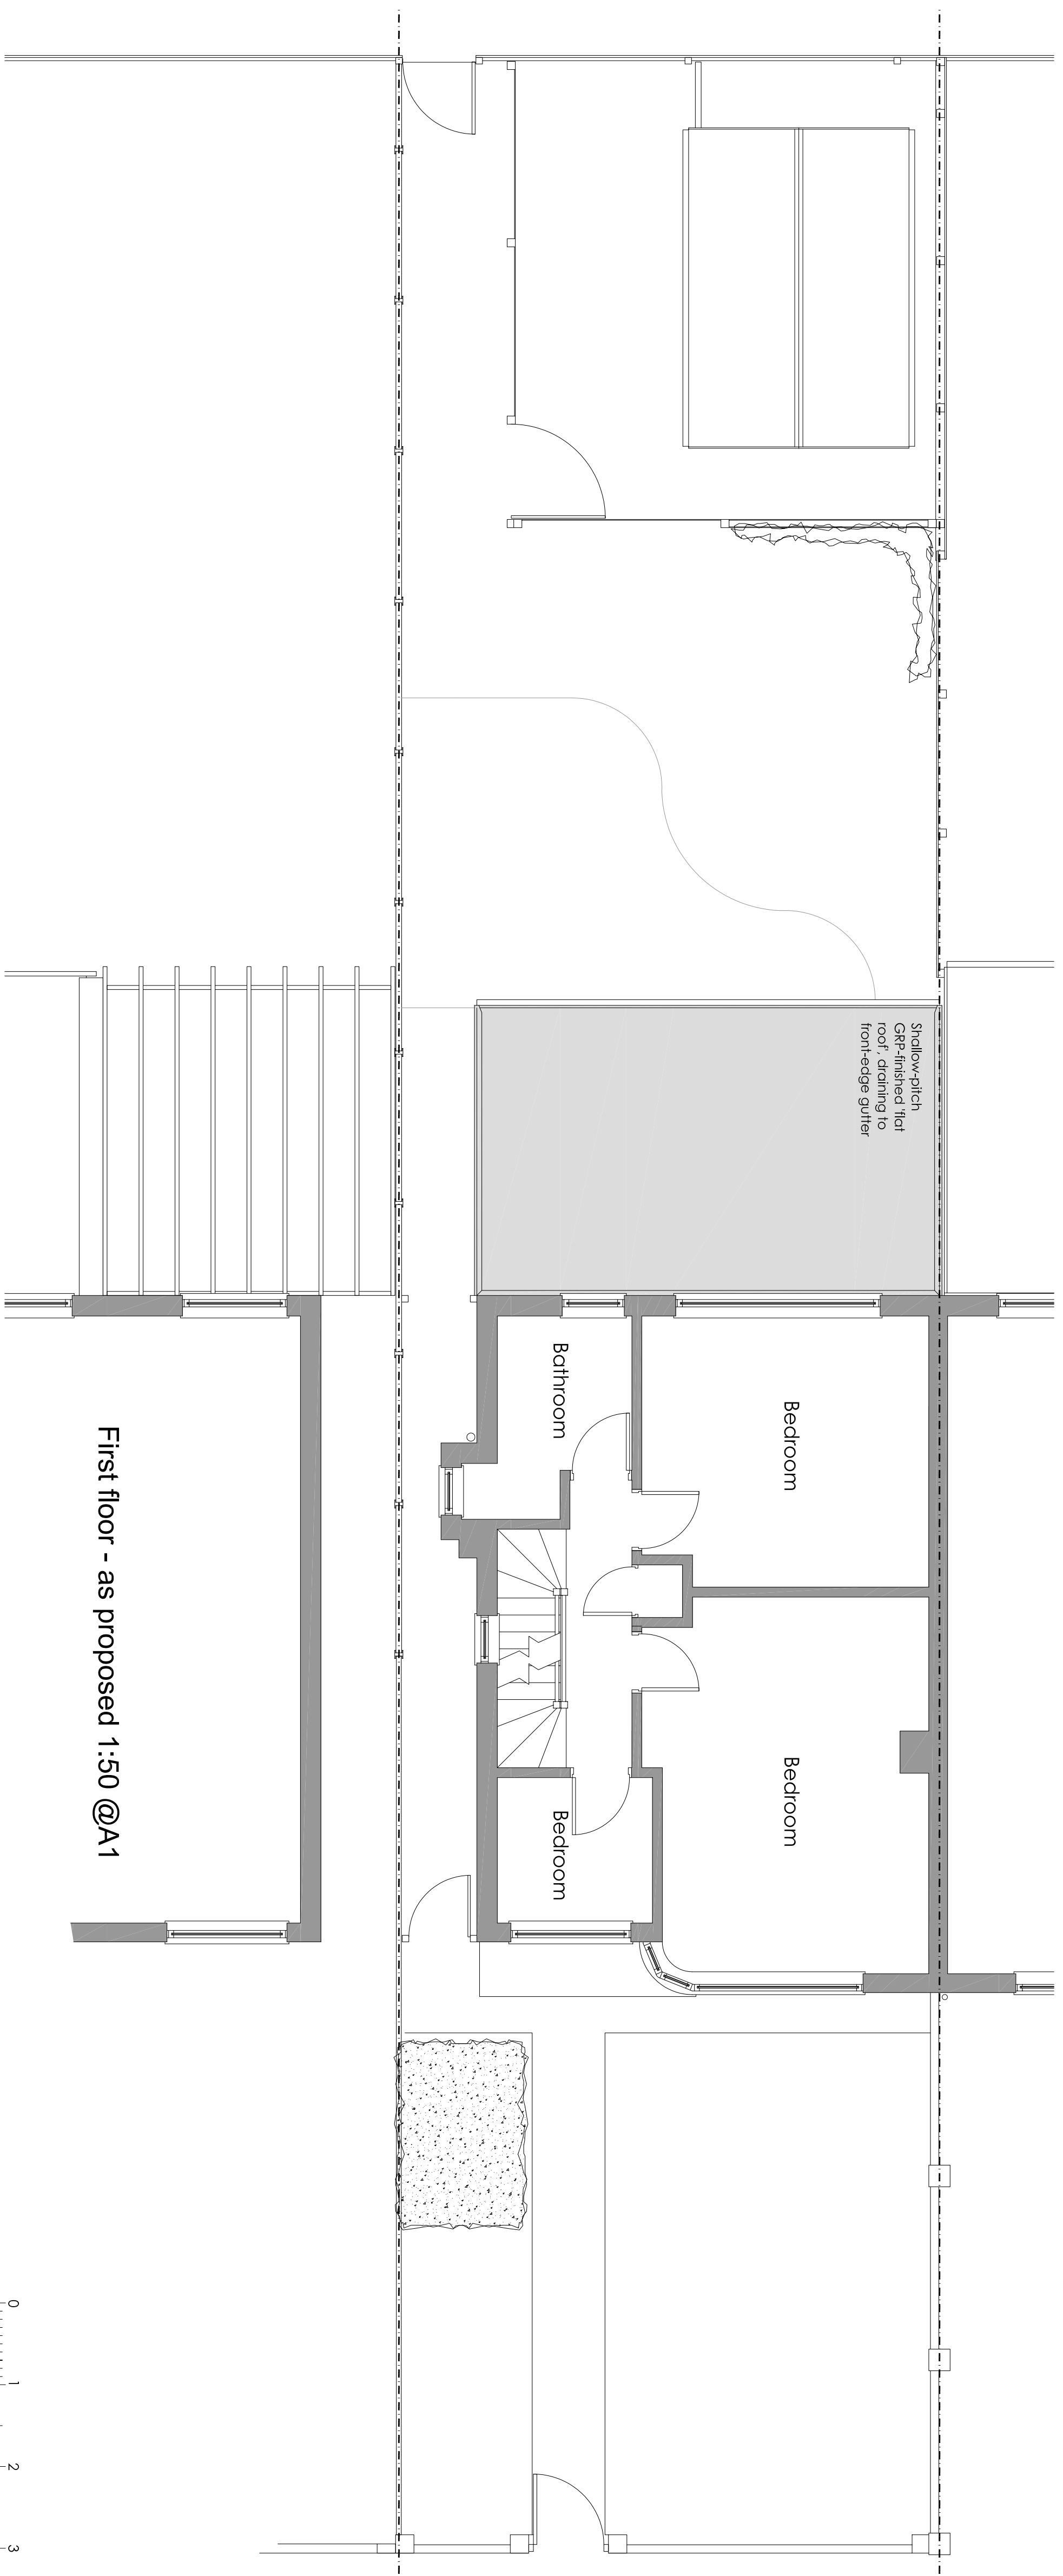
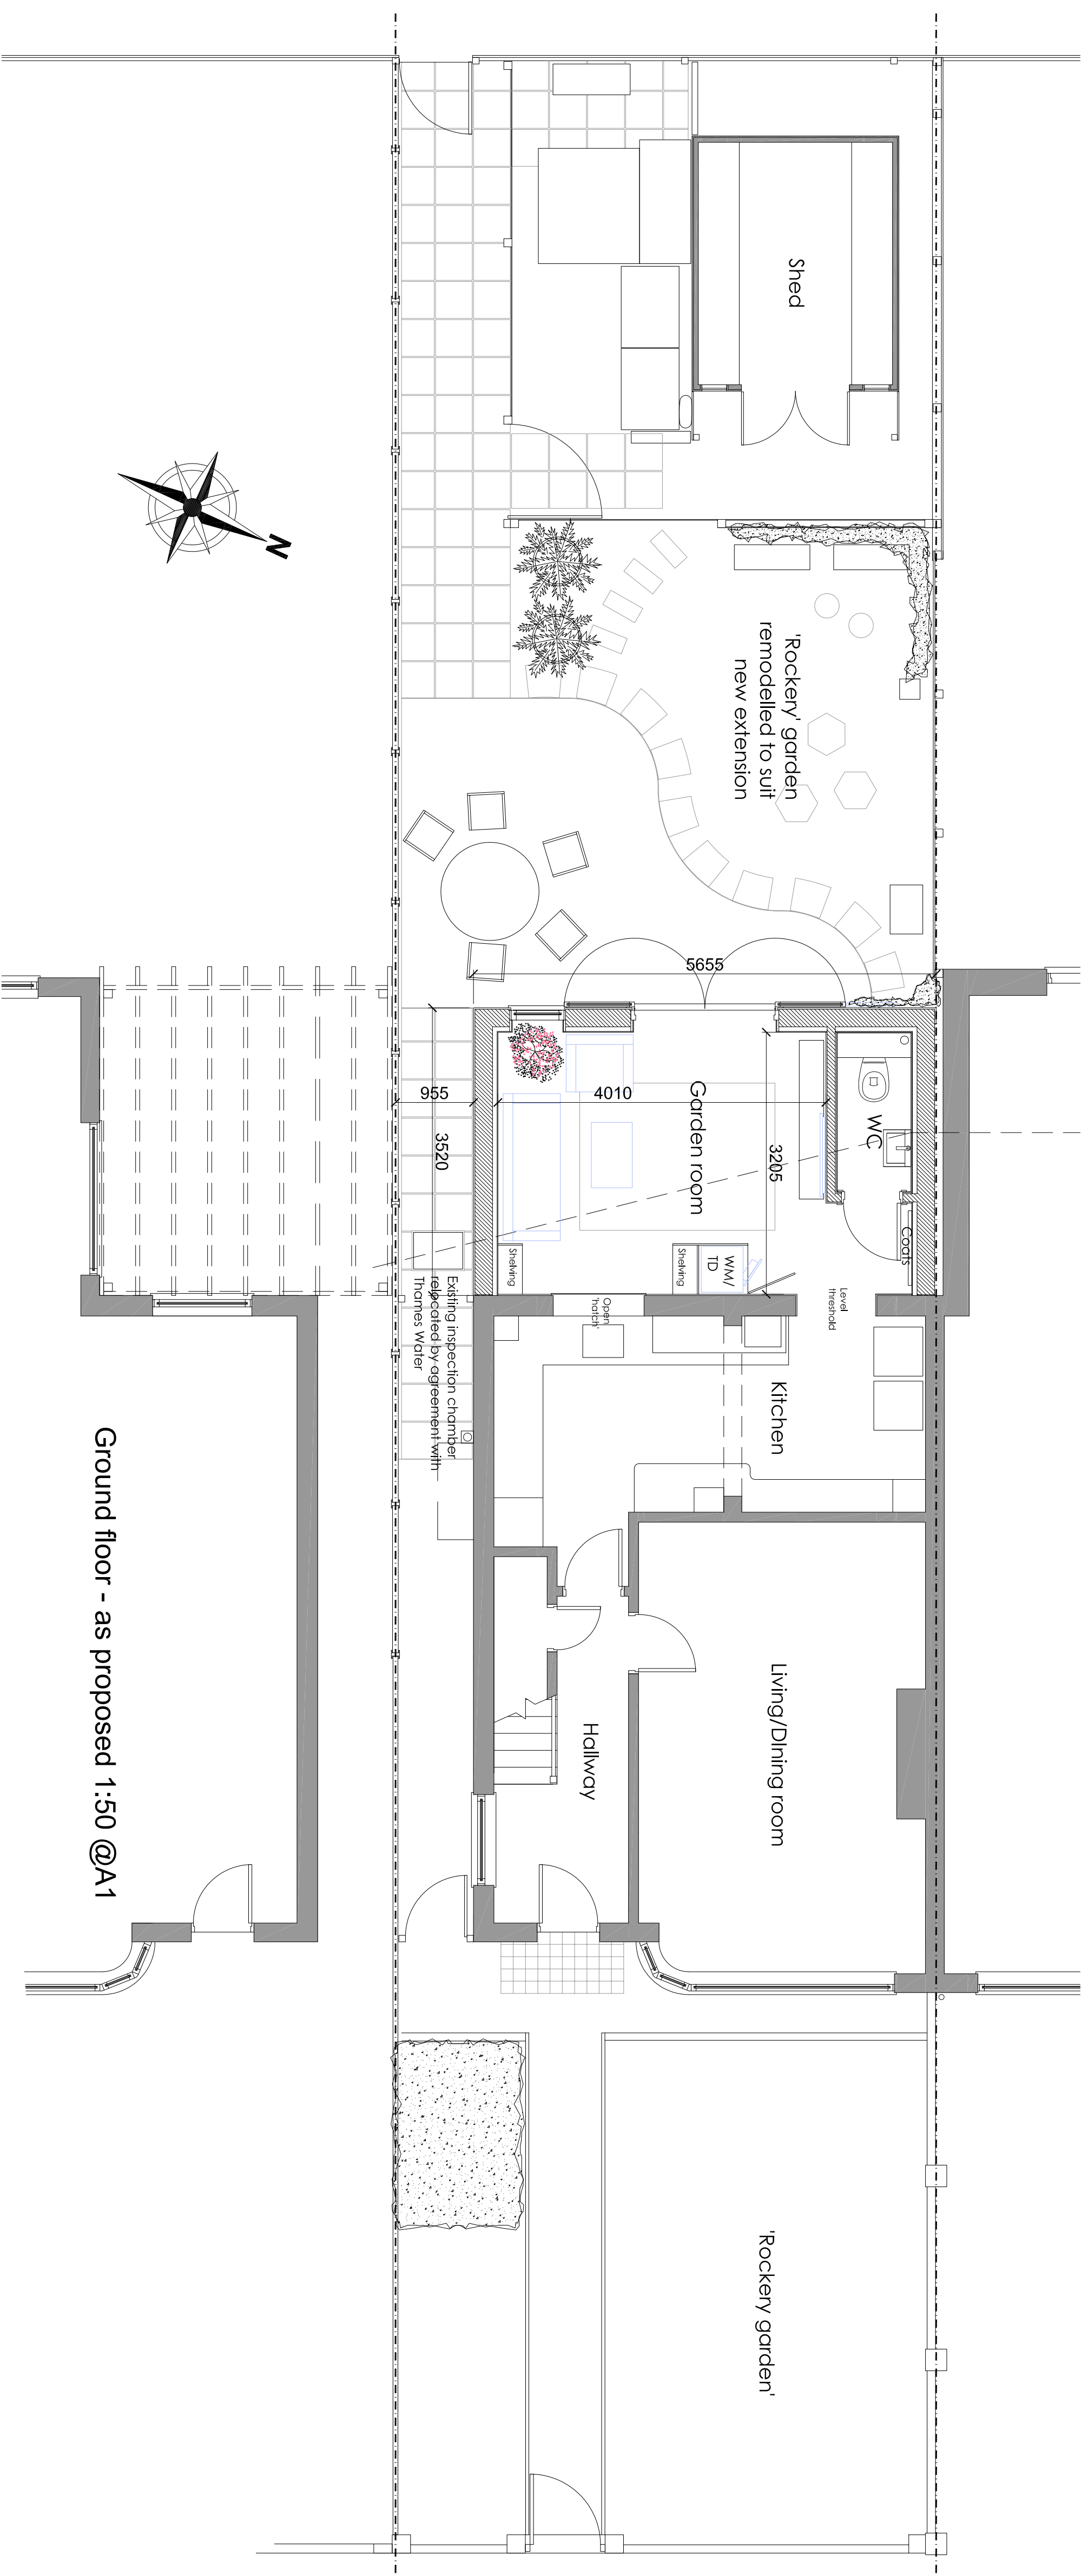


88 Pine Gardens Ruslip HA4 9TJ Project title				UBA #B art			
Below is the Plans As Proposed				Below is the Plans As Proposed			
Scale As shown 100% Aug 2020		Proposed no. 20-98		Drawing no. 11		Revision no. -	