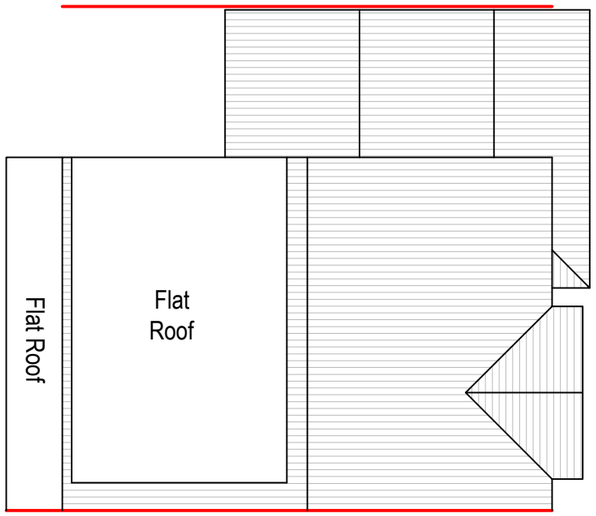

Existing Roof Plan

0 1 2 3 4 5
metres 1:100 scale

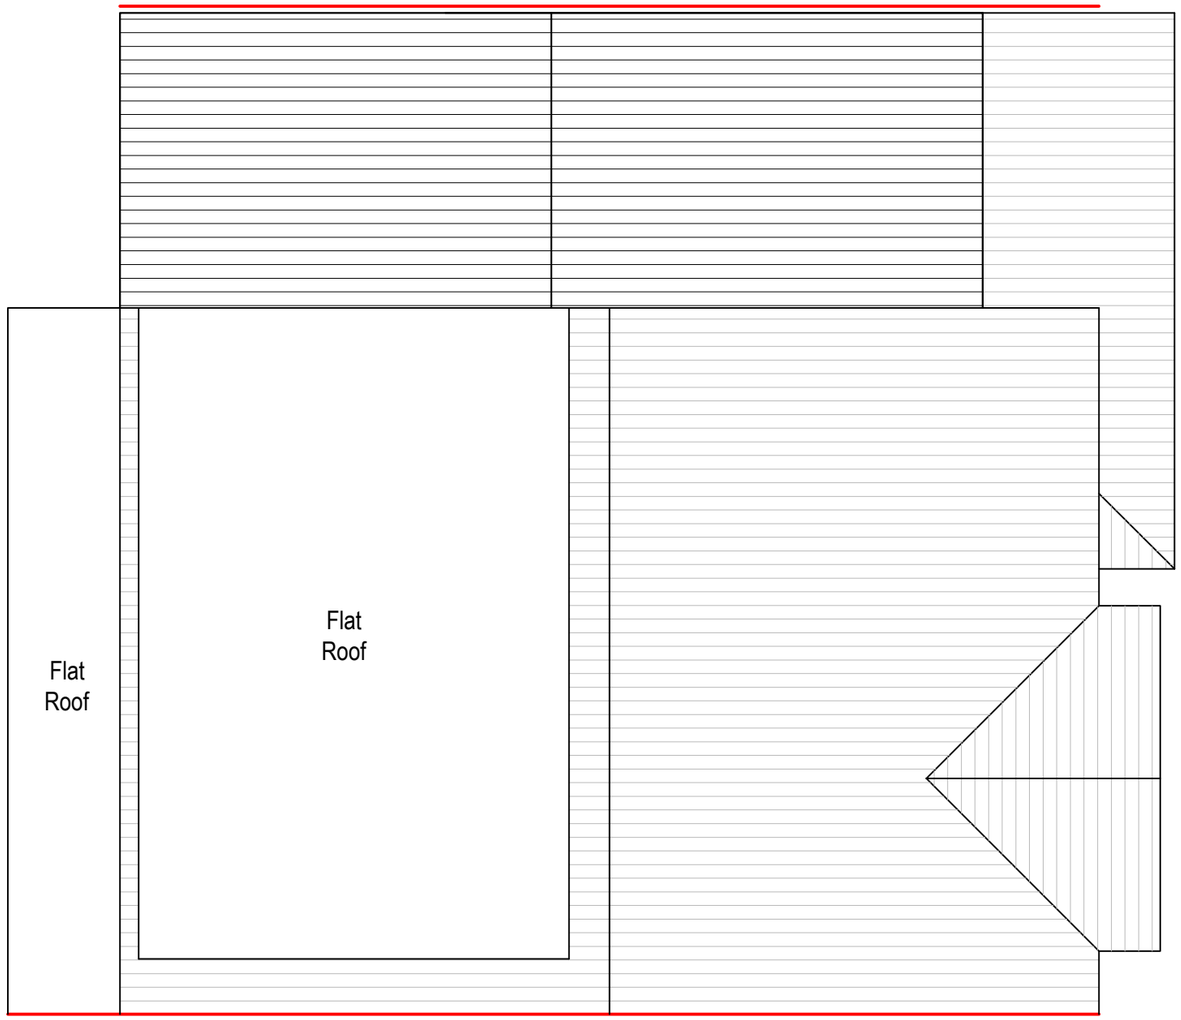

Proposed Roof Plan

0 0.5 1.0 1.5 2.0 2.5
metres 1:50 scale

Rev	Date	Comments

V - Design

Dimensions to be verified on site
DO NOT SCALE FROM THIS DRAWING.
Any areas indicated on this drawing are for guidance only.
No responsibility is taken for their accuracy.

This drawing is the property of **V-DESIGN CAD Services Ltd** Copyright is reserved by them and the drawing is issued on the condition that it is not copied, reproduced, retained or disclosed to any unauthorized person, either wholly or in part without the consent in writing of **V-DESIGN CAD Services Ltd**

Email: vishal.p@vdesigncad.co.uk Mobile: 07971083395

Site Address:

44, The Fairway,
Ruislip,
HA4 0RY

Title:

Existing and Proposed Roof Plan

N

Scale:	1:100, 1:50
Paper Size:	A3

Drawn By:	VP
Job Ref:	20025V
Date:	Dec 2021
Drawing No.	PL - 06

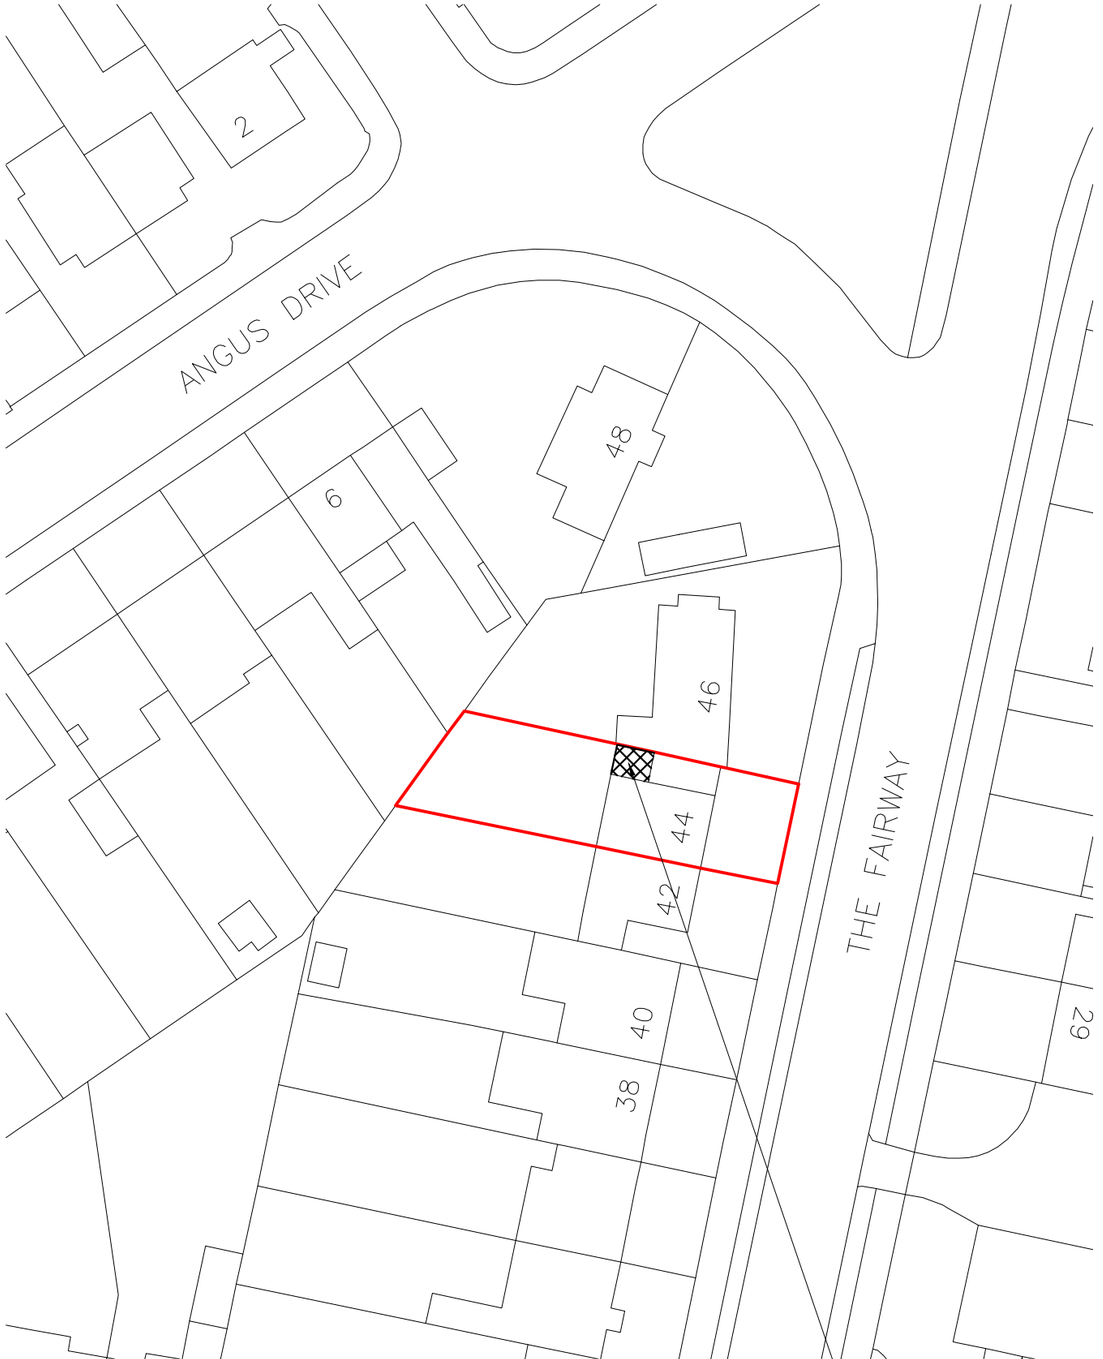

Block Plan

0 5 10 15 20 25
metres 1:500 scale

Proposed Extension

Site Location

0 10 20 30 40 50
metres 1:1250 scale

Rev	Date	Comments

V - Design

Dimensions to be verified on site
DO NOT SCALE FROM THIS DRAWING.
Any areas indicated on this drawing are for guidance only.
No responsibility is taken for their accuracy.

This drawing is the property of **V-DESIGN CAD Services Ltd** Copyright is reserved by them and the drawing is issued on the condition that it is not copied, reproduced, retained or disclosed to any unauthorized person, either wholly or in part without the consent in writing of **V-DESIGN CAD Services Ltd**

Email: vishal.p@vdesigncad.co.uk Mobile: 07971083395

Site Address:

44, The Fairway,
Ruislip,
HA4 0RY

Title:

Block and Location Plan

N

Scale:	1:500, 1;1250
Paper Size:	A3

Drawn By:	VP
Job Ref:	20025V
Date:	Dec 2021
Drawing No.	PL - 05

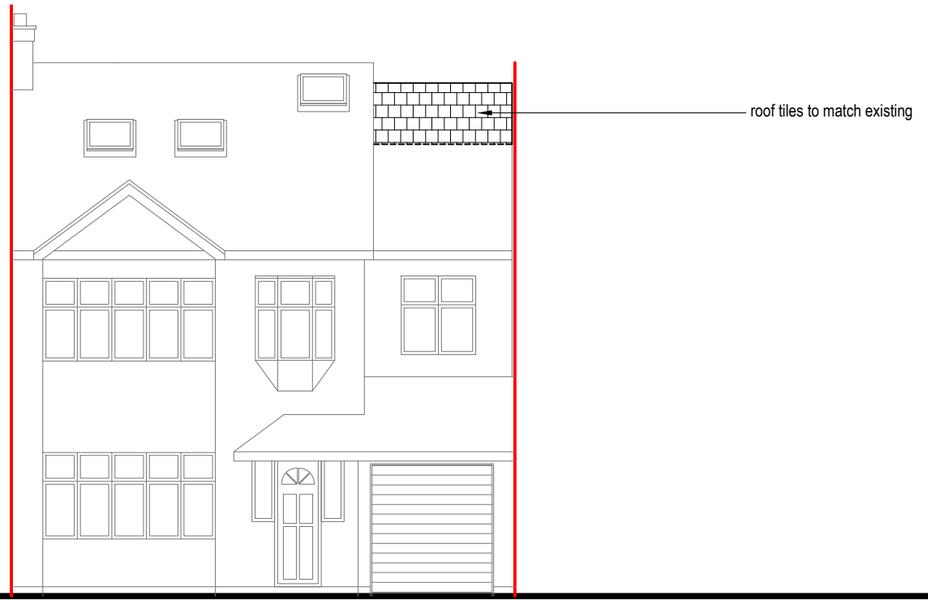

Front Elevation

0 1 2 3 4 5
metres 1:100 scale

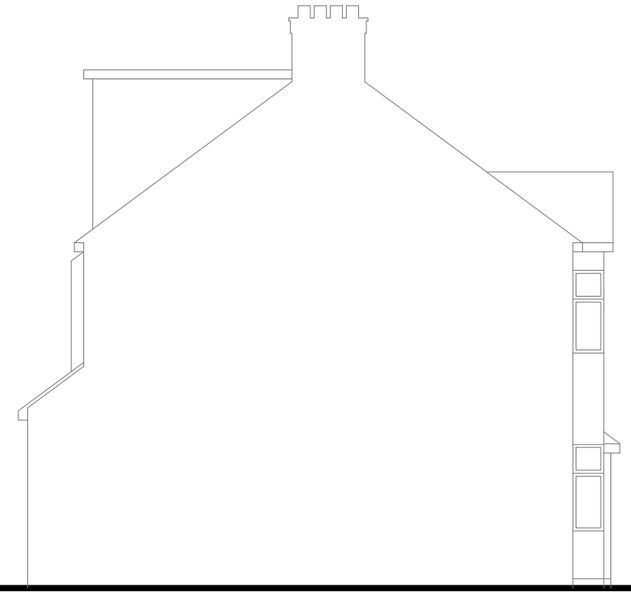

Side Elevation

0 1 2 3 4 5
metres 1:100 scale

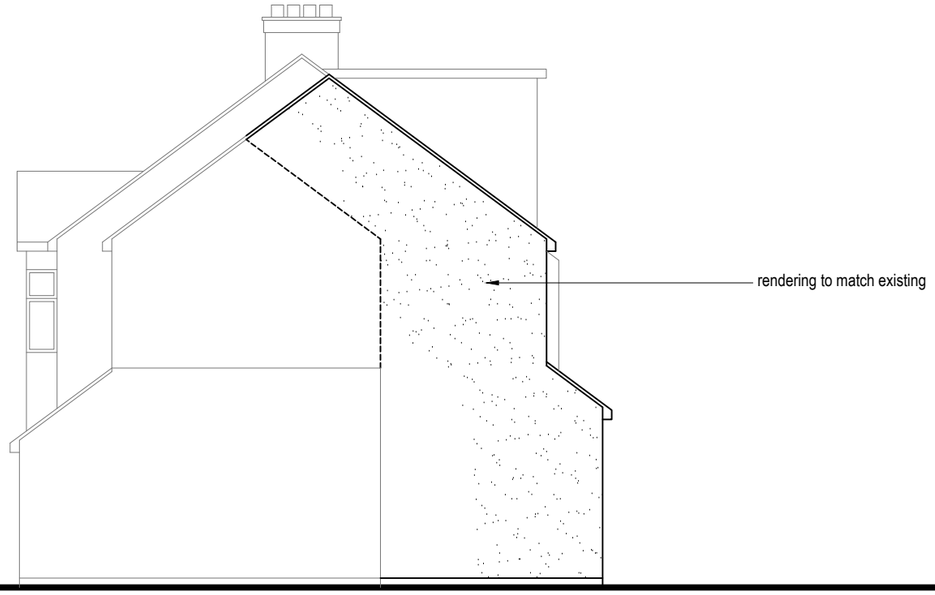

Front Elevation

0 1 2 3 4 5
metres 1:100 scale

Side Elevation

0 1 2 3 4 5
metres 1:100 scale

Rev	Date	Comments

V - Design

Dimensions to be verified on site
DO NOT SCALE FROM THIS DRAWING.
Any areas indicated on this drawing are for guidance only.
No responsibility is taken for their accuracy.

This drawing is the property of **V-DESIGN CAD Services Ltd** Copyright is reserved by them and the drawing is issued on the condition that it is not copied, reproduced, retained or disclosed to any unauthorized person, either wholly or in part without the consent in writing of **V-DESIGN CAD Services Ltd**

Email: vishal.p@vdesigncad.co.uk Mobile: 07971083395

Site Address:

44, The Fairway,
Ruislip,
HA4 0RY

Title:

Proposed Elevations

Scale:	1:100	Paper Size:	A3

Drawn By:	VP
Job Ref:	20025V
Date:	Dec 2021
Drawing No.	PL - 04

Front Elevation

0 1 2 3 4 5
metres 1:100 scale

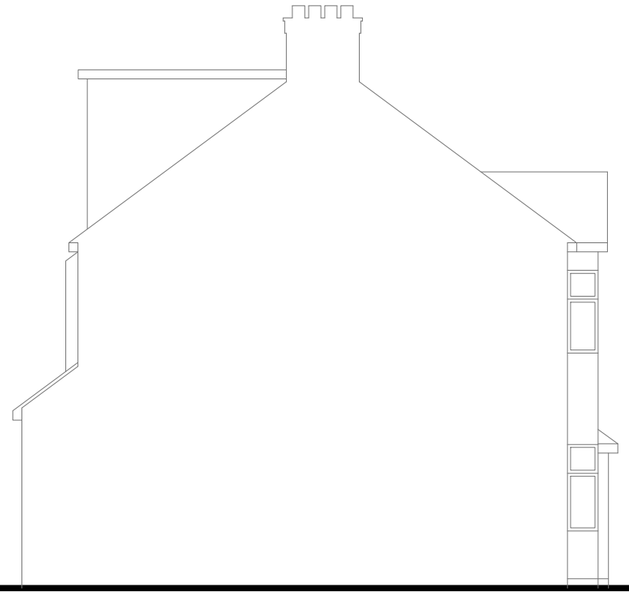

Side Elevation

0 1 2 3 4 5
metres 1:100 scale

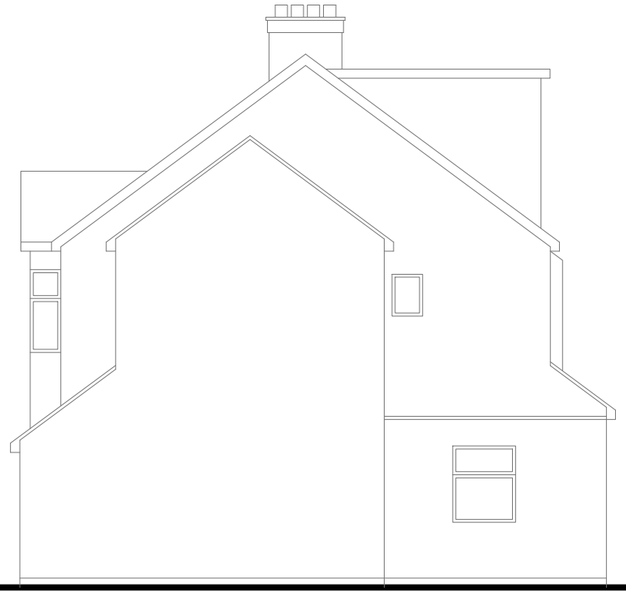

Front Elevation

0 1 2 3 4 5
metres 1:100 scale

Side Elevation

0 1 2 3 4 5
metres 1:100 scale

Rev	Date	Comments

V - Design

Dimensions to be verified on site
DO NOT SCALE FROM THIS DRAWING.
Any areas indicated on this drawing are for guidance only.
No responsibility is taken for their accuracy.

This drawing is the property of **V-DESIGN CAD Services Ltd** Copyright is reserved by them and the drawing is issued on the condition that it is not copied, reproduced, retained or disclosed to any unauthorized person, either wholly or in part without the consent in writing of **V-DESIGN CAD Services Ltd**

Email: vishal.p@vdesigncad.co.uk Mobile: 07971083395

Site Address:

44, The Fairway,
Ruislip,
HA4 0RY

Title:

Existing Elevations

Scale:	1:100	Paper Size:	A3

Drawn By:	VP
Job Ref:	20025V
Date:	Dec 2021
Drawing No.	PL - 03

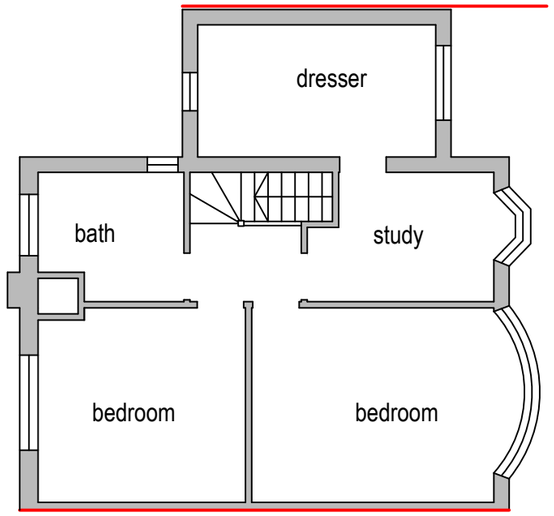

Existing First Floor Plan

0 1 2 3 4 5
metres 1:100 scale

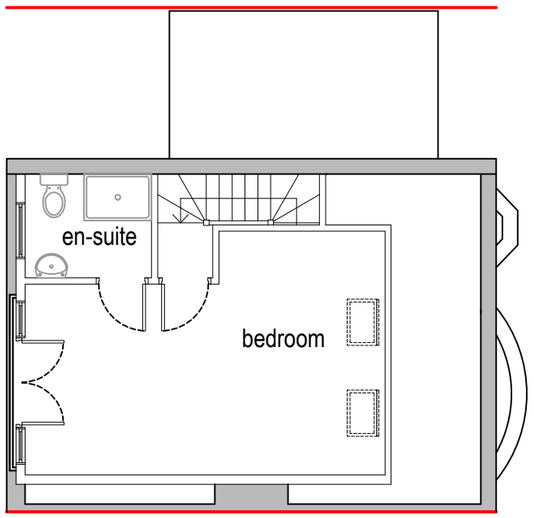

Existing Loft Plan

0 1 2 3 4 5
metres 1:100 scale

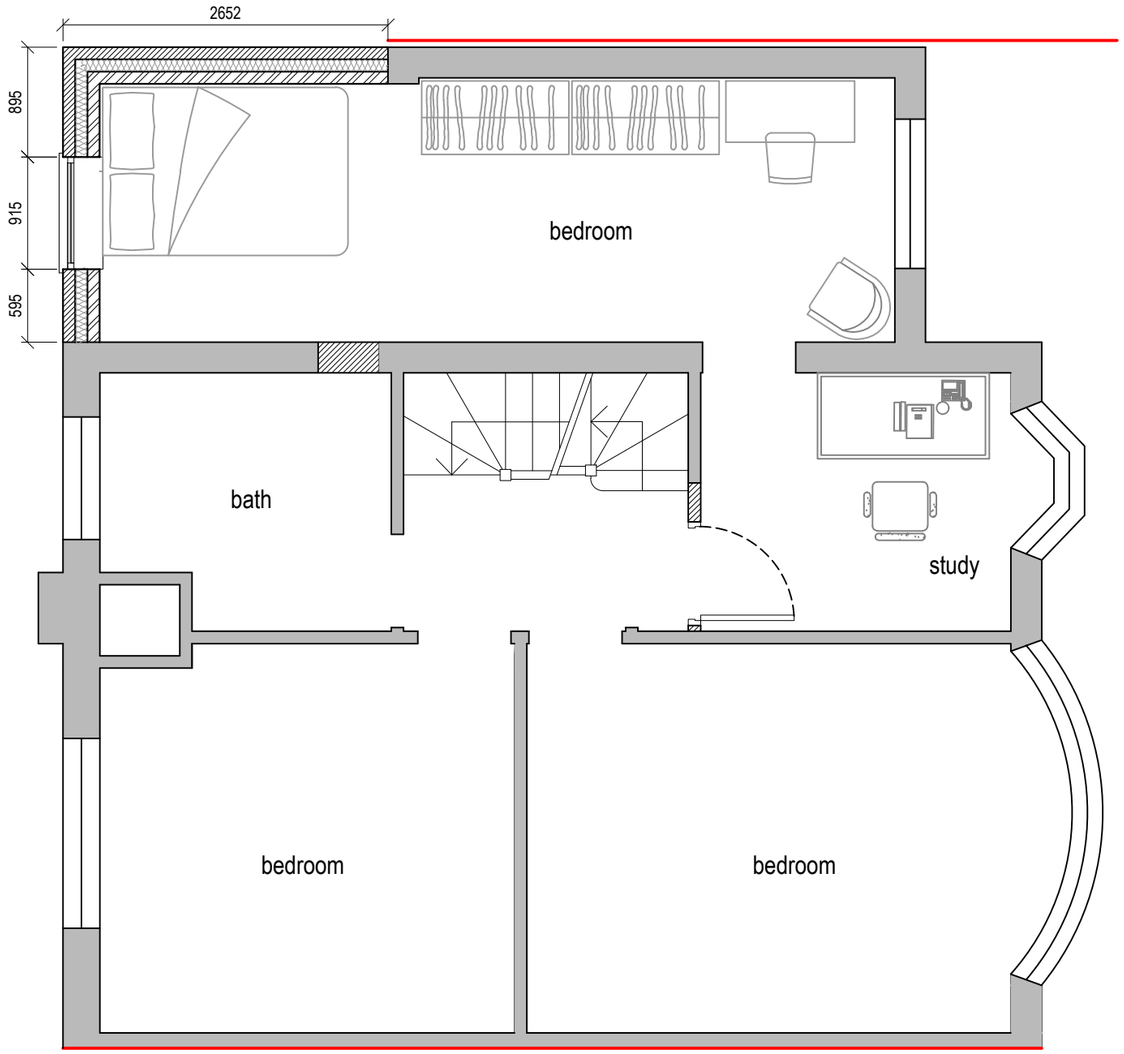

Proposed First Floor Plan

0 0.5 1.0 1.5 2.0 2.5
metres 1:50 scale

Rev	Date	Comments

V - Design

Dimensions to be verified on site
DO NOT SCALE FROM THIS DRAWING.
Any areas indicated on this drawing are for guidance only.
No responsibility is taken for their accuracy.

This drawing is the property of **V-DESIGN CAD Services Ltd** Copyright is reserved by them and the drawing is issued on the condition that it is not copied, reproduced, retained or disclosed to any unauthorized person, either wholly or in part without the consent in writing of **V-DESIGN CAD Services Ltd**

Email: vishal.p@vdesigncad.co.uk Mobile: 07971083395

Site Address:

44, The Fairway,
Ruislip,
HA4 0RY

Title:

Existing First Floor & Loft and Proposed First Floor Plan

Scale: 1:100, 1:50

Paper Size: A3

Drawn By:	VP
Job Ref:	20025V
Date:	Dec 2021
Drawing No.	PL - 02

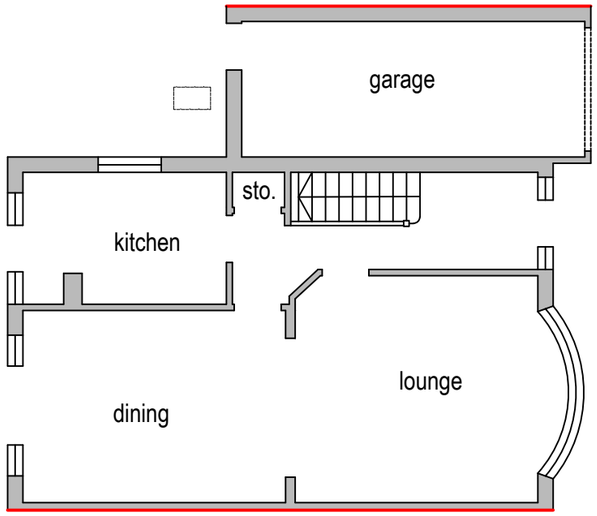

Existing Ground Floor Plan

0 1 2 3 4 5
metres 1:100 scale

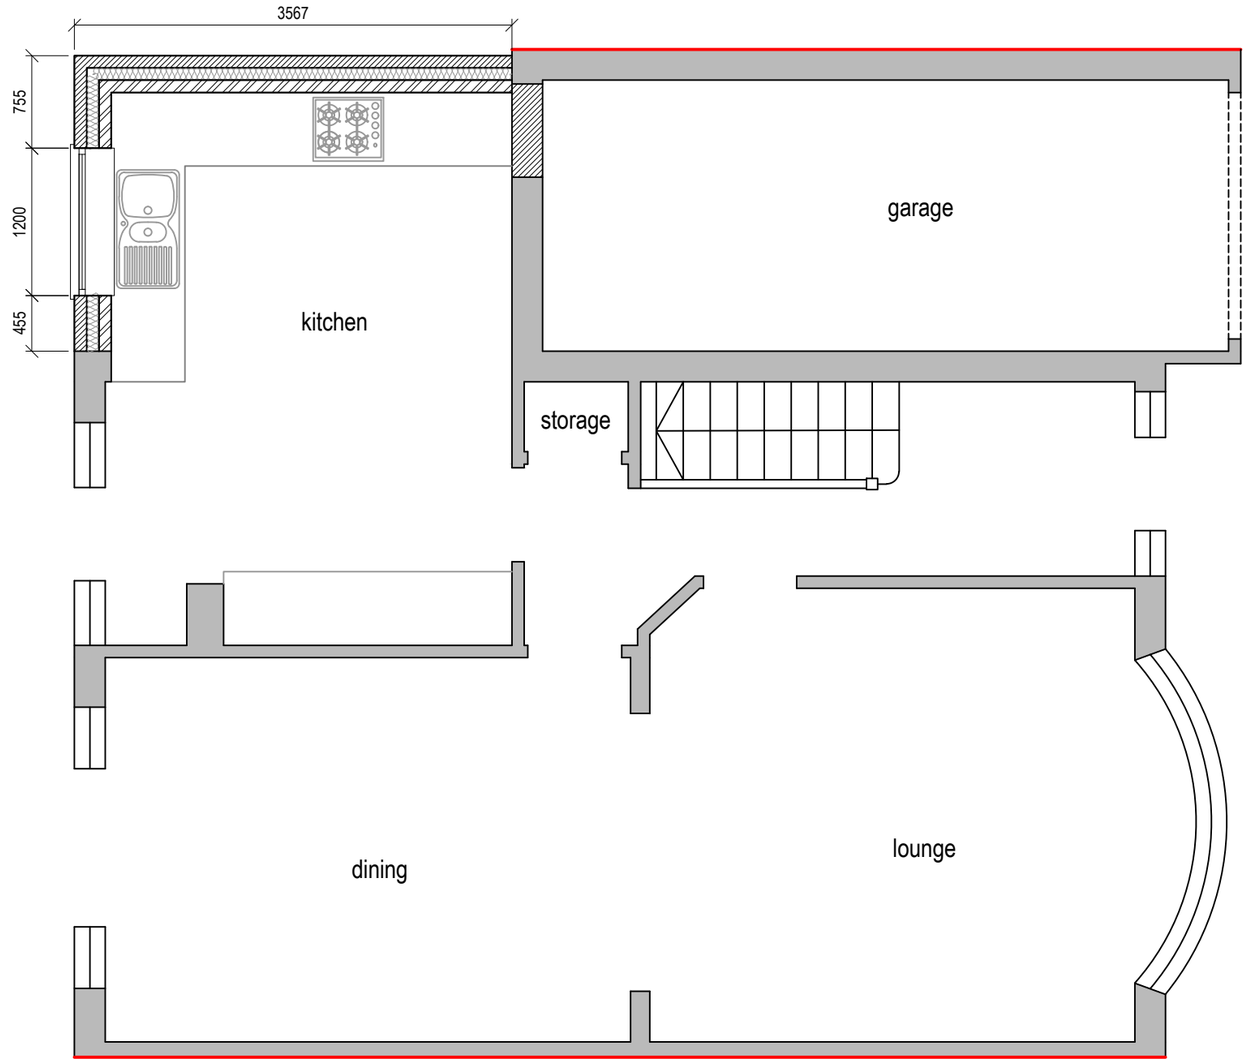

Proposed Ground Floor Plan

0 0.5 1.0 1.5 2.0 2.5
metres 1:50 scale

Rev	Date	Comments

V - Design

Dimensions to be verified on site
DO NOT SCALE FROM THIS DRAWING.
Any areas indicated on this drawing are for guidance only.
No responsibility is taken for their accuracy.

This drawing is the property of **V-DESIGN CAD Services Ltd** Copyright is reserved by them and the drawing is issued on the condition that it is not copied, reproduced, retained or disclosed to any unauthorized person, either wholly or in part without the consent in writing of **V-DESIGN CAD Services Ltd**

Email: vishal.p@vdesigncad.co.uk Mobile: 07971083395

Site Address:

44, The Fairway,
Ruislip,
HA4 0RY

Title:

Existing and Proposed Ground Floor Plans

Scale:	1:100, 1:50
Paper Size:	A3

Drawn By:	VP
Job Ref:	20025V
Date:	Dec 2021
Drawing No.	PL - 01