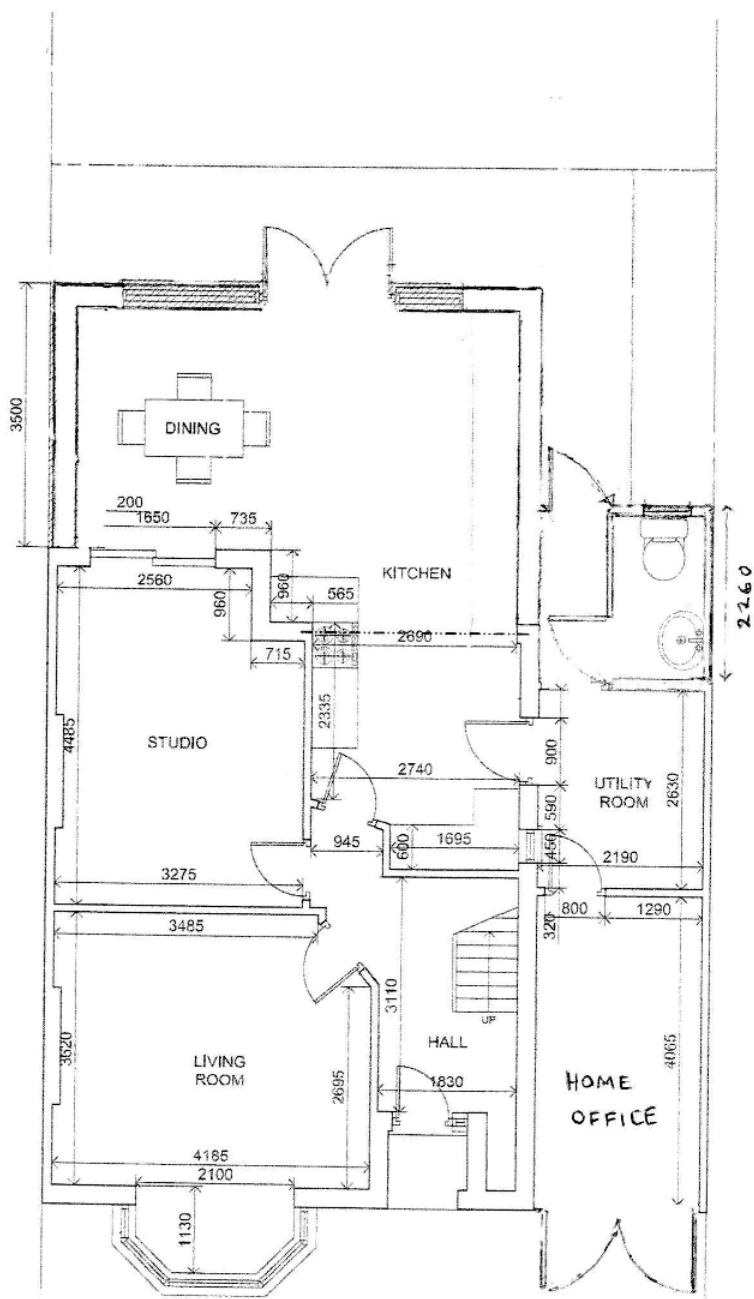


SCALE BAR 1:100

SHEET SIZE: A4 SCALE 1:100

PROPOSED GROUND FLOOR PLAN

29 POTTER STREET, NORTHWOOD HA6 1QJ

SINGLE STOREY REAR EXTENSION AND CONVERSION OF GARAGE TO HABITABLE USE

REFERENCE: 34251/APP/2020/429