


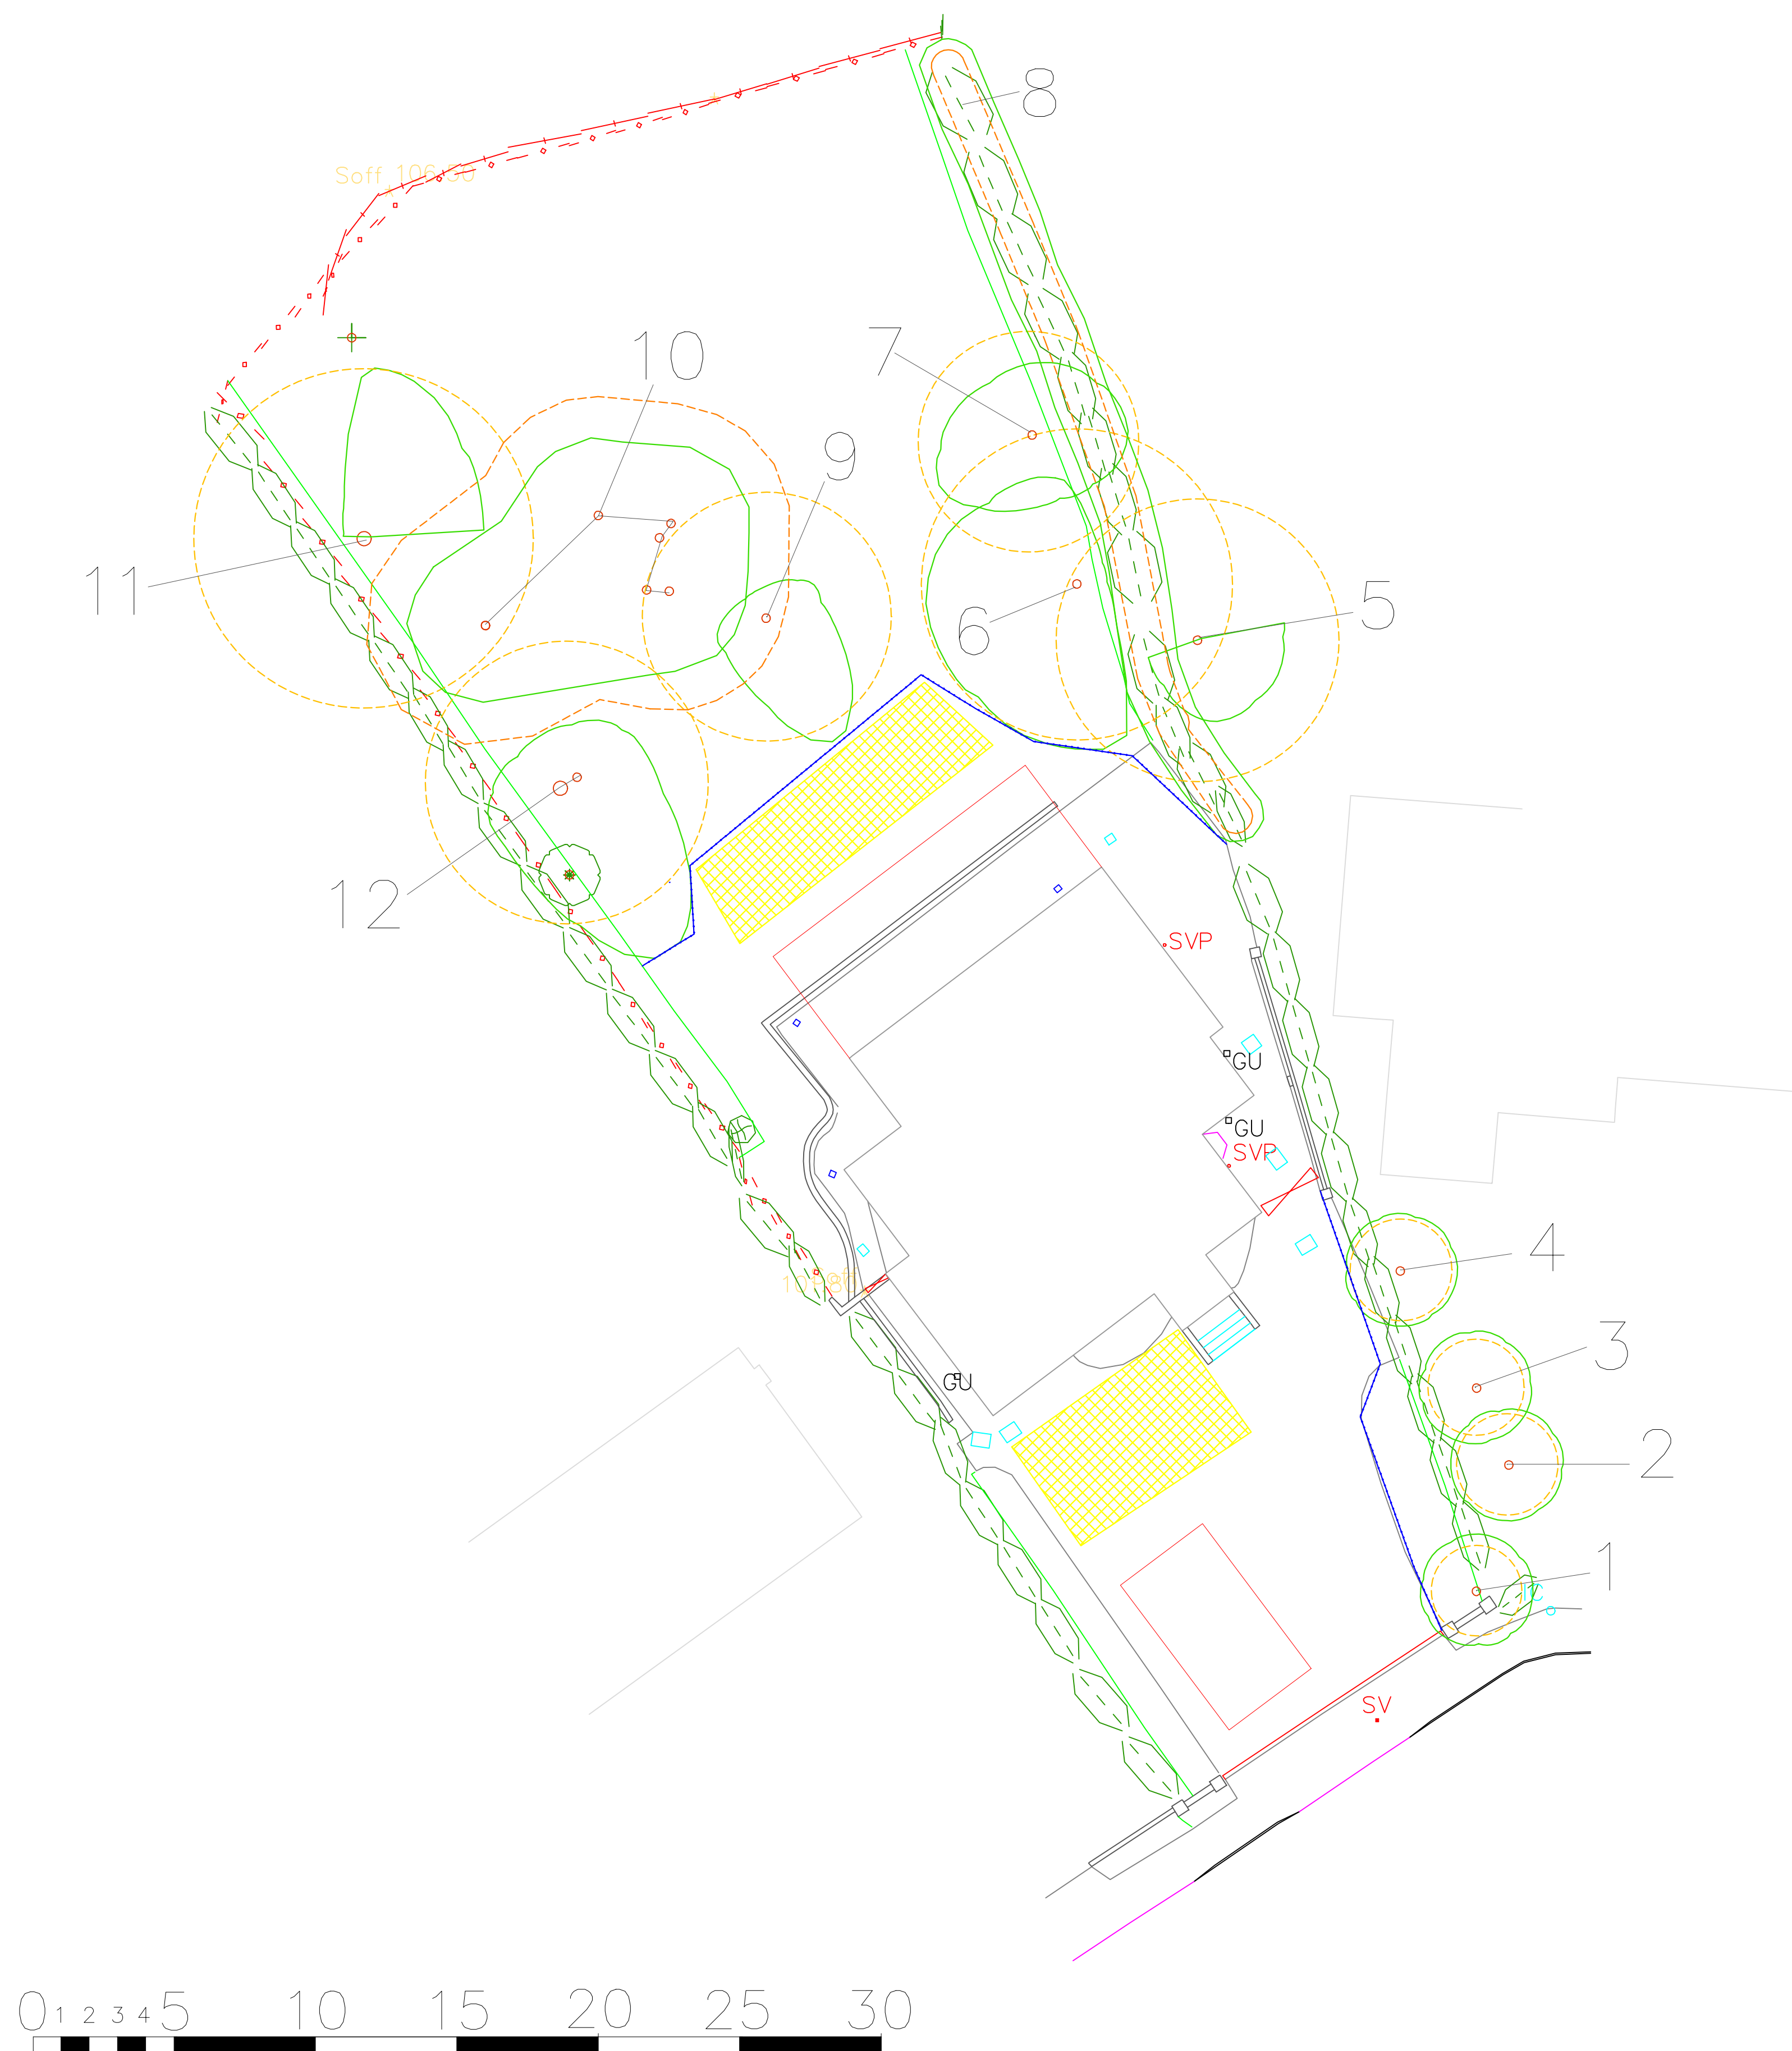

Status: FINAL  
Notes:

Writtle Forest  
Consultancy Ltd

Redindyke Farm, Ivy Barns Lane,  
Margaretting, Ingatestone, Essex,  
CM4 0PU.  
Telephone : 01277 355970  
Website : [www.writtleforest.co.uk](http://www.writtleforest.co.uk)



Client: Seabrook Architects

Project: 6 The Covert, Northwood

Title: Tree Protection Plan

Date: 05/09/18 Original Paper Size: A1  
Scale: 1:150  
Drawn by: Checked: Job Ref: 180806  
Figure Number: 001 Rev