






LOCATION PLAN 1:1250

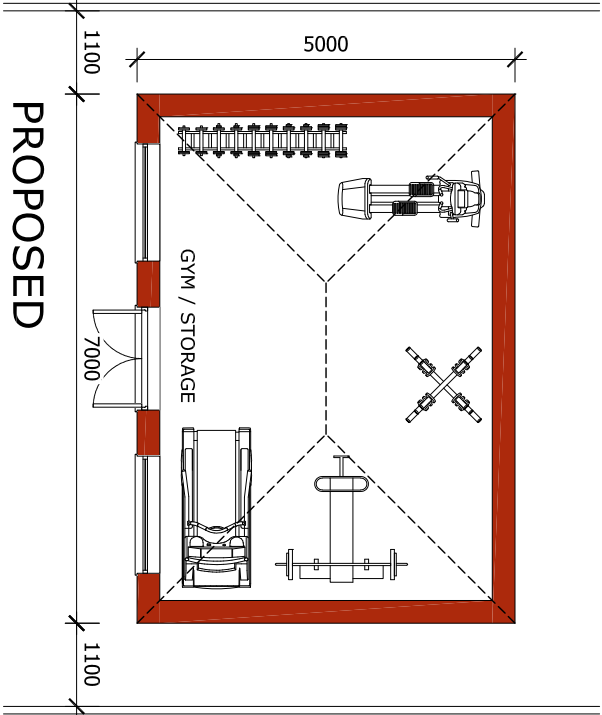


PROPOSED
GROUND FLOOR PLAN
1:100

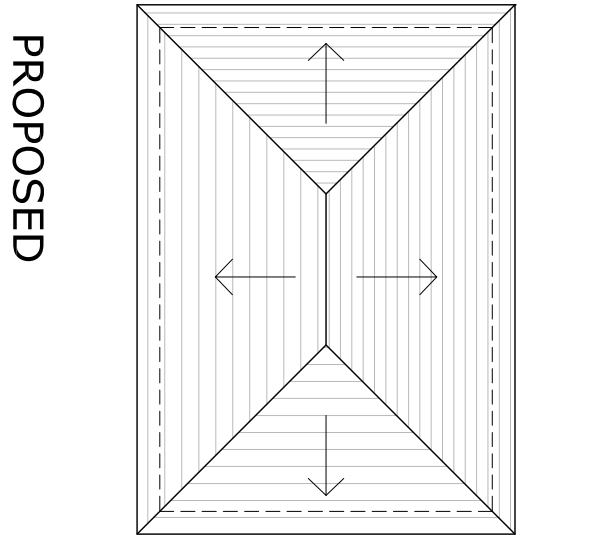


PROPOSED
ROOF PLAN
1:100

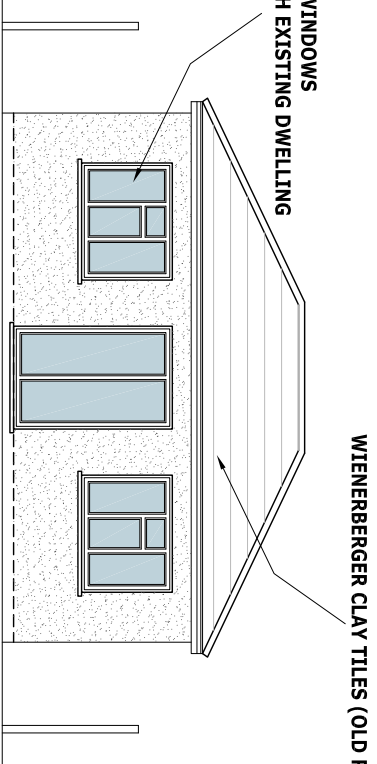


PROPOSED
FRONT ELEVATION
1:100

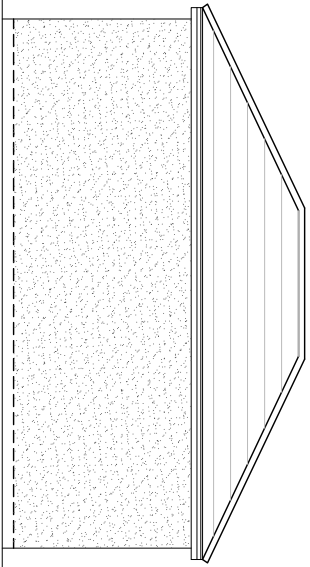

PROPOSED
REAR ELEVATION
1:100

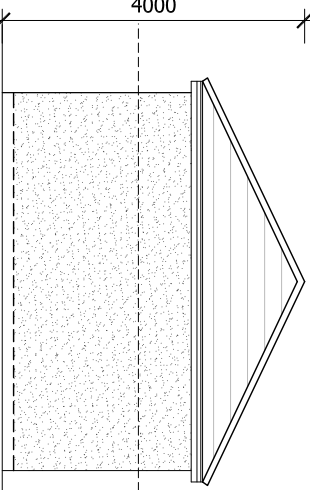

PROPOSED
SIDE ELEVATION
1:100

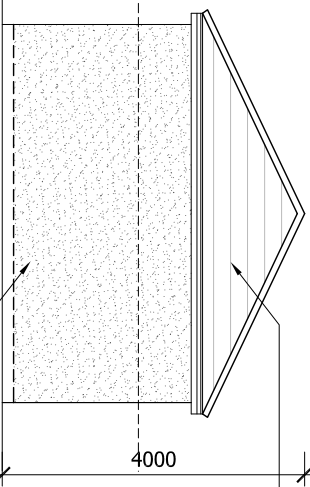

PROPOSED
SIDE ELEVATION
1:100



SITE PLAN 1:500

PRODUCTION PLANT: POTTELBERG
LENGTH X WIDTH : 110 X 170 MM
COLOUR : RED MULTIBLEND

K REND GOLDEN RENDER

NOTES							
1. THIS DRAWING IS TO BE READ IN CONJUNCTION WITH ALL RELEVANT ARCHITECTURAL AND ENGINEERING DWGS 2. ALL MEASUREMENTS TO BE CHECKED ON SITE AND NOT SCALED FROM THIS DRAWING. ANY DISCREPANCIES TO BE REPORTED TO ARCHITECT. PARTY WALL (ETC) ACT 1996 TO BE AGREED WITH ADJOINING NEIGHBOURS PRIOR TO ALL WORK TO THE SATISFACTION OF LOCAL AUTHORITY INSPECTOR.				DISCLAIMER: THESE ARE THE PLANNING DRAWINGS AND SHOULD NOT BE USED FOR STRUCTURAL CALCULATIONS OR ANY ENGINEERING PURPOSE.			
		IMPORTANT NOTE:ALL					
		1. ALL GUTTERS, FOUNDATIONS AND DOWN PIPES TO REMAIN WITHIN THE BOUNDARY LINES OF THE SUBJECT PROPERTY. 2. ALL PLANS ARE SUBJECT TO FULL PLANS APPROVAL BY BUILDING CONTROL, NOT BUILDING NOTICE.					
		REVISION		DESCRIPTION		DATE	