





LOCATION PLAN 1:1250




SITE PLAN 1:500

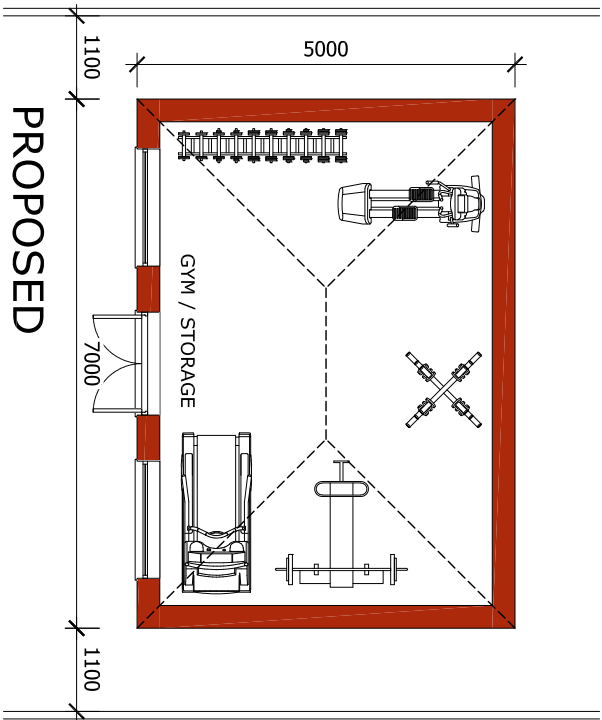


PROPOSED
GROUND FLOOR PLAN
1:100

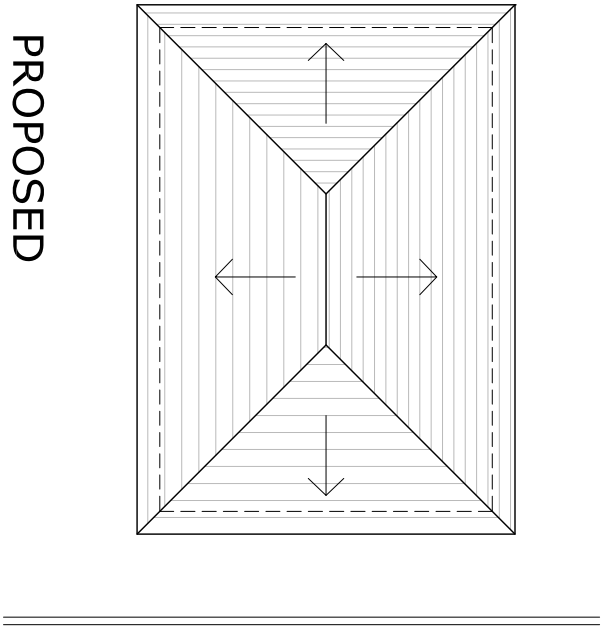


PROPOSED
ROOF PLAN
1:100

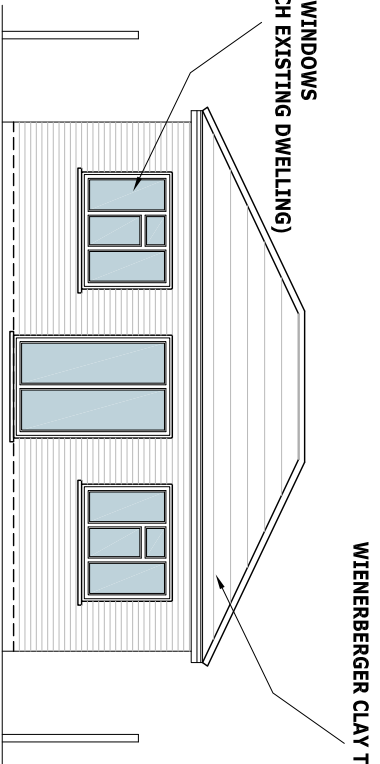


PROPOSED
FRONT ELEVATION
1:100

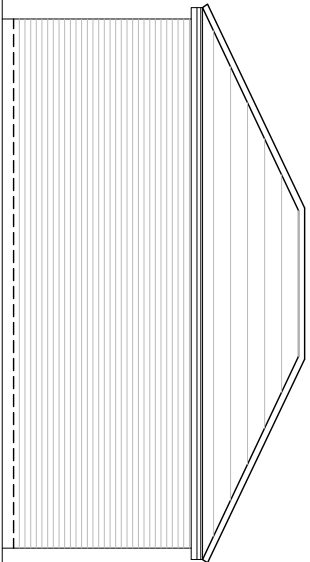

PROPOSED
REAR ELEVATION
1:100

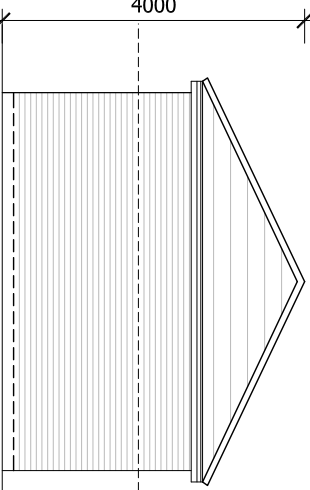

PROPOSED
SIDE ELEVATION
1:100

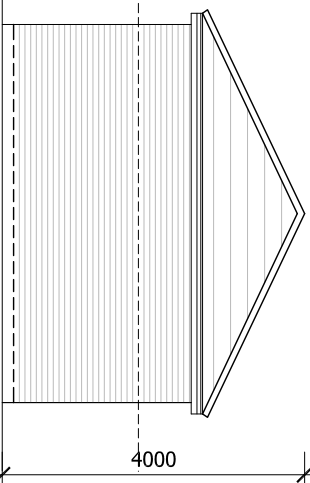

PROPOSED
SIDE ELEVATION
1:100

NOTES		IMPORTANT NOTE!ALL		REVISION	DESCRIPTION	DATE
1. THIS DRAWING IS TO BE READ IN CONJUNCTION WITH ALL RELEVANT ARCHITECTURAL AND ENGINEERING DWGS		1. ALL GUTTERS, FOUNDATIONS AND DOWN PIPES TO REMAIN WITHIN THE BOUNDARY LINES OF THE SUBJECT PROPERTY.				
2. ALL MEASUREMENTS TO BE CHECKED ON SITE AND NOT SCALED FROM THIS DRAWING. ANY DISCREPANCIES TO BE REPORTED TO ARCHITECT. PARTY WALL (ETC) ACT 1996 TO BE AGREED WITH ADJOINING NEIGHBOURS PRIOR TO ALL WORK TO THE SATISFACTION OF LOCAL AUTHORITY INSPECTOR.		2. ALL PLANS ARE SUBJECT TO FULL PLANS APPROVAL BY BUILDING CONTROL, NOT BUILDING NOTICE.				
DISCLAIMER:		THESE ARE THE PLANNING DRAWINGS AND SHOULD NOT BE USED FOR STRUCTURAL CALCULATIONS OR ANY ENGINEERING PURPOSE.				
DESCRIPTION:		DETACHED OUTBUILDING (GYM AND STORAGE)		DRAWING TITLE PLANNING APPLICATION		
CLIENT / JOB ADDRESS:		MRS LALLIAN 76 SWAKELEYS DRIVE, ICKENHAM, UB10 8QF		SCALE	1:100,1:500,1:1250	@ A2
				DATE		CHECKED
				JOB.NO.	01-20-01	DRAWN
				DWG.NO.	PA-03	REVISION
						PA
						HM
						MTN