




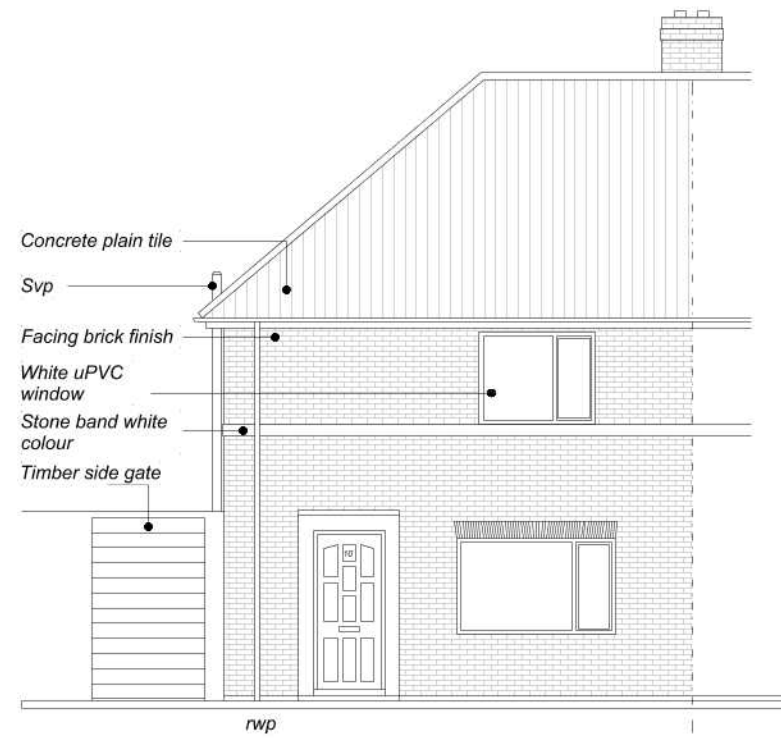


FRONT ELEVATION

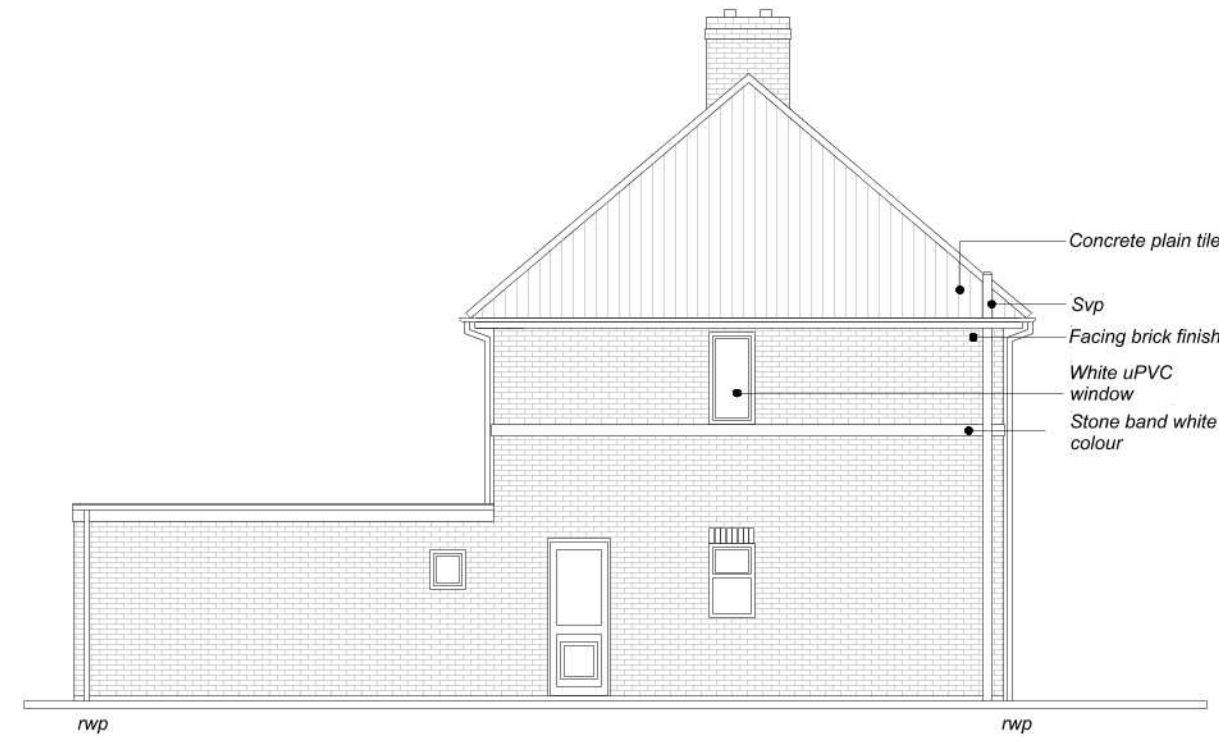


SIDE ELEVATION

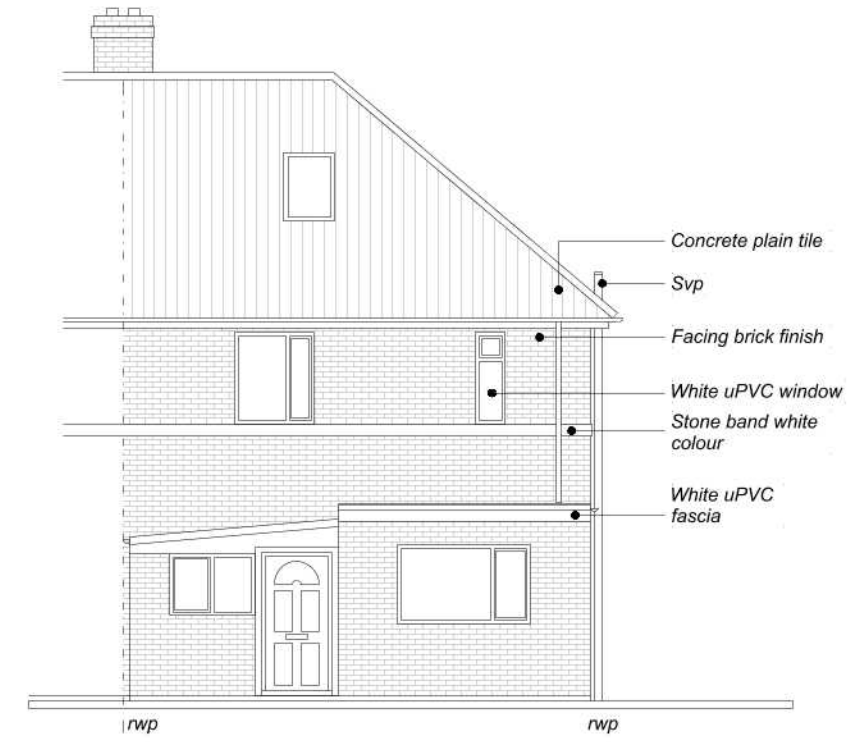


REAR ELEVATION

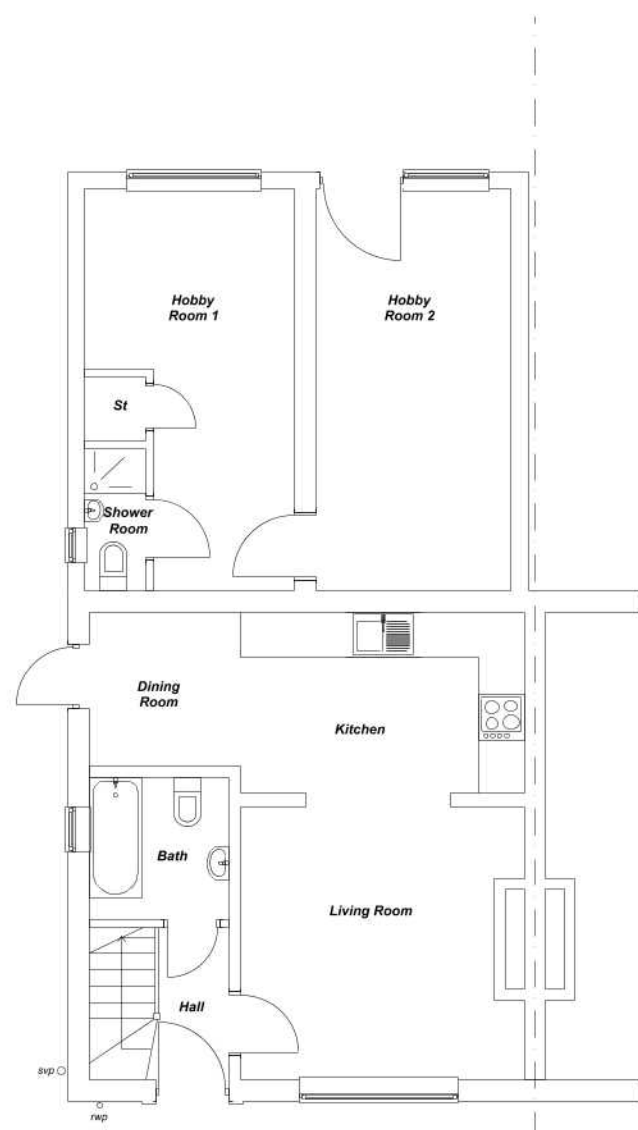


GROUND FLOOR

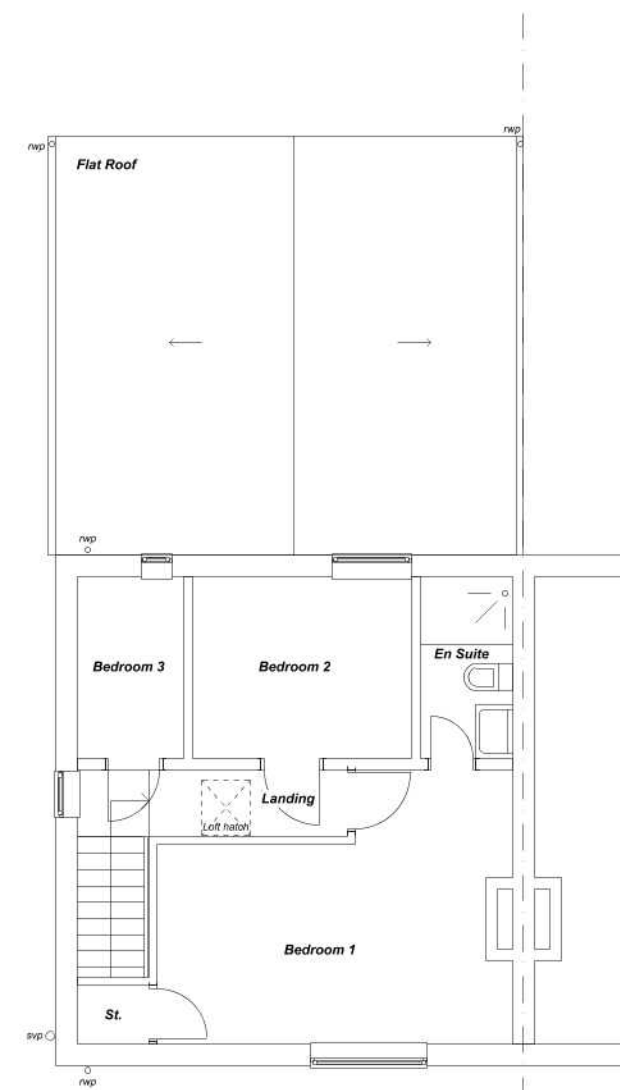

FIRST FLOOR

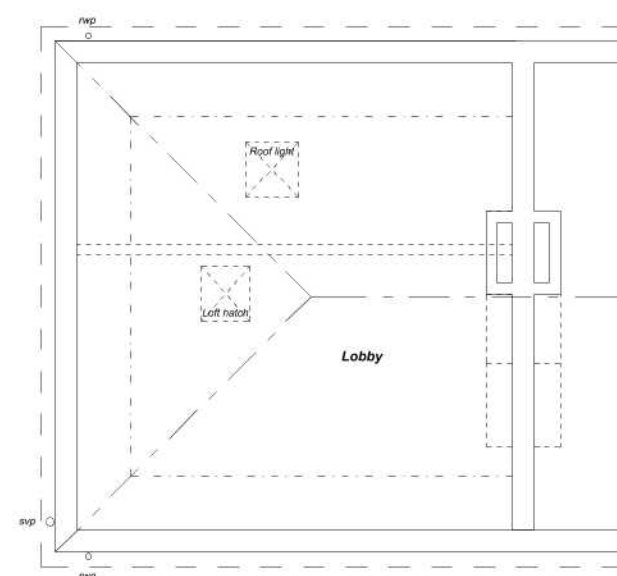

LOFT SPACE

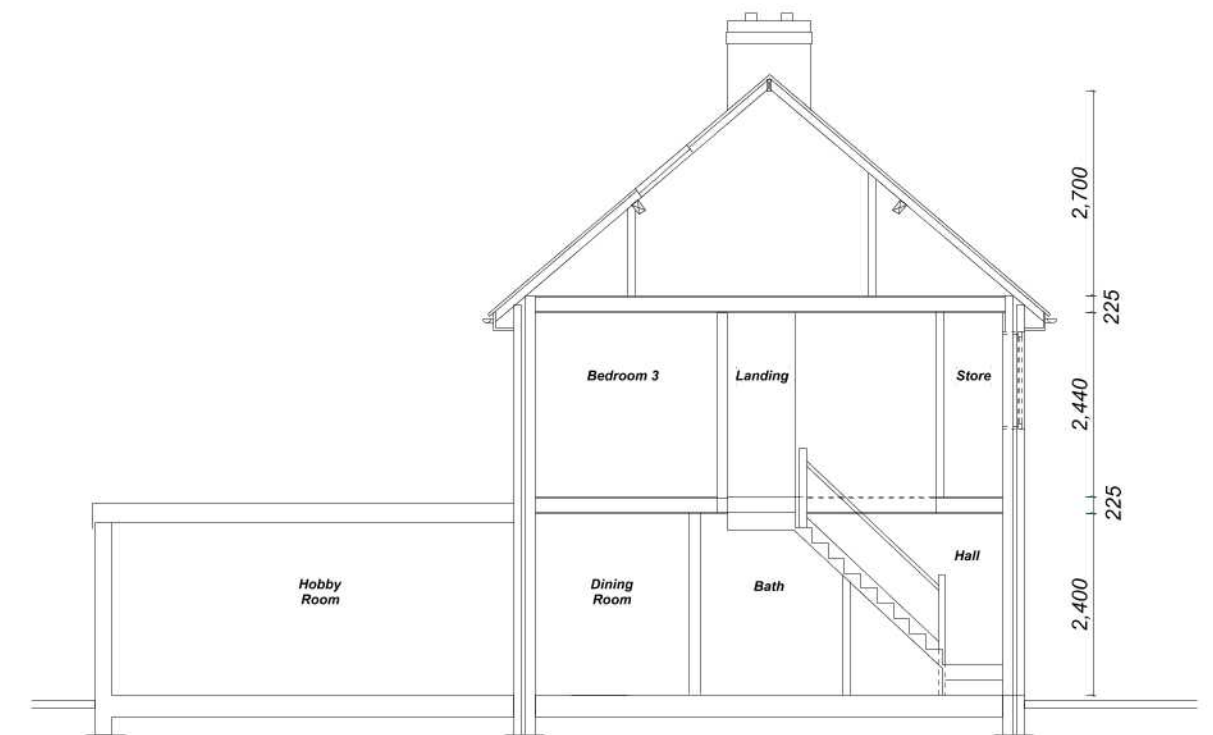

SECTION

EXISTING ARRANGEMENT
10 Halsend
Hayes
UB3 3LB
Scale: 1:100
Drg.No. 100 Rev. A