


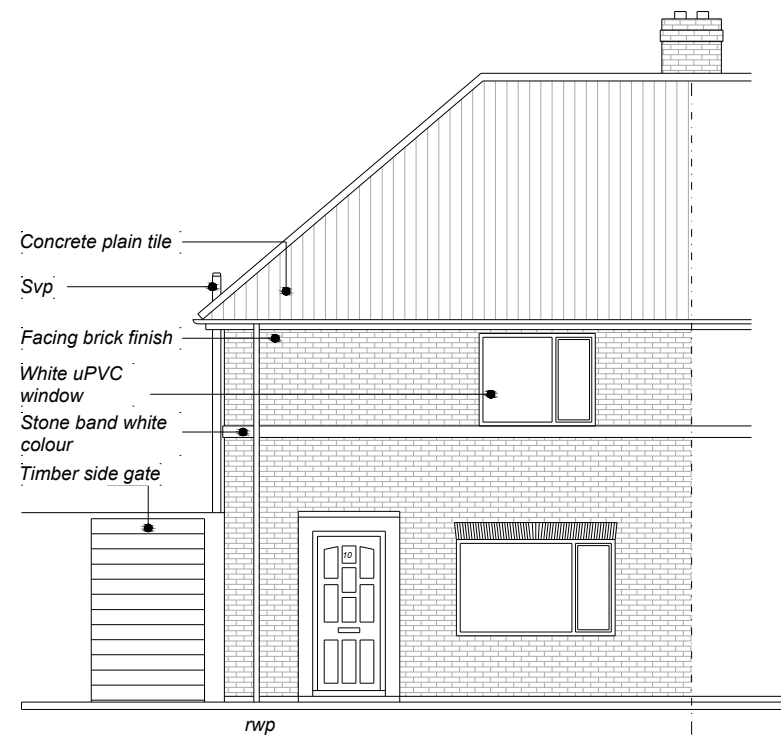


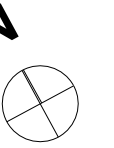


FRONT ELEVATION

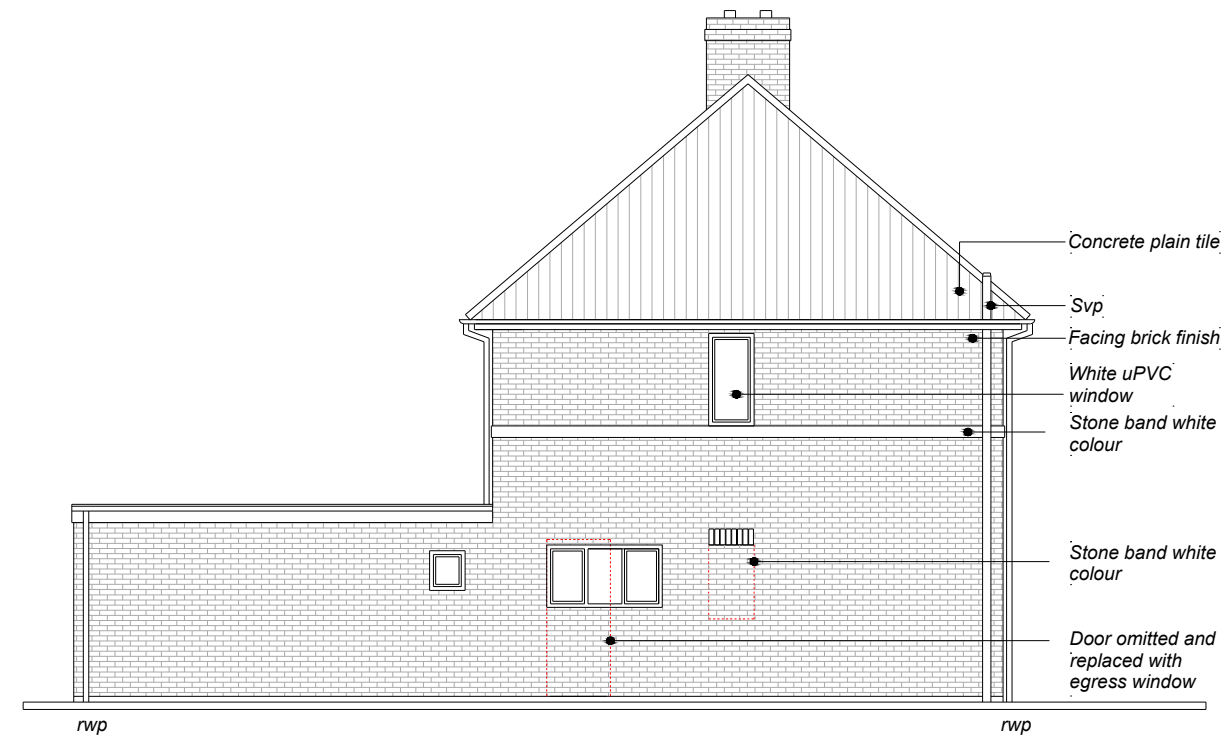


SIDE ELEVATION

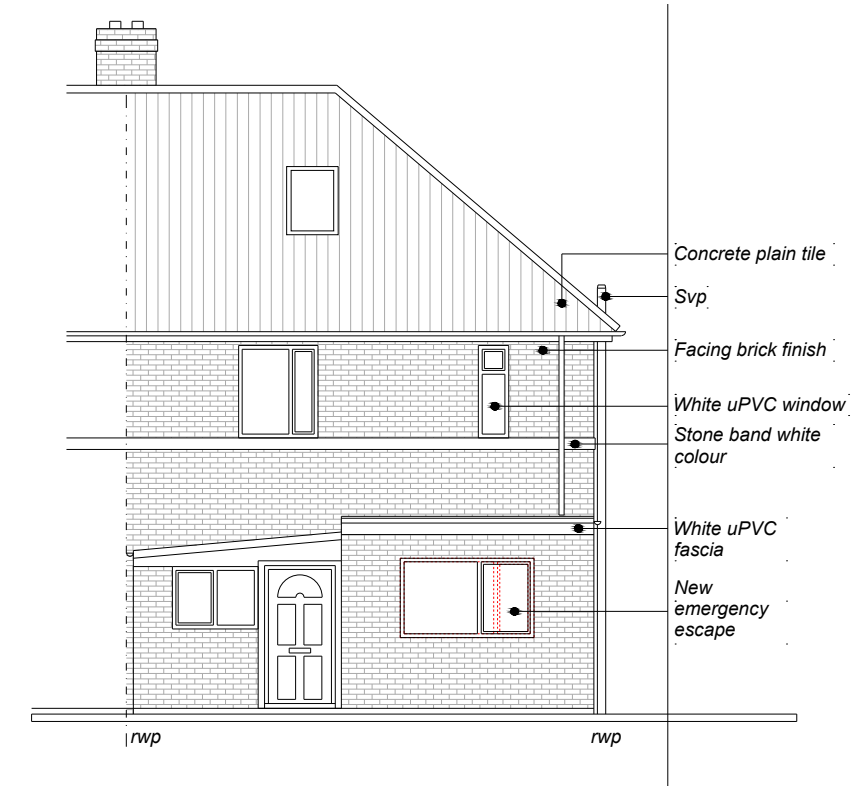


REAR ELEVATION

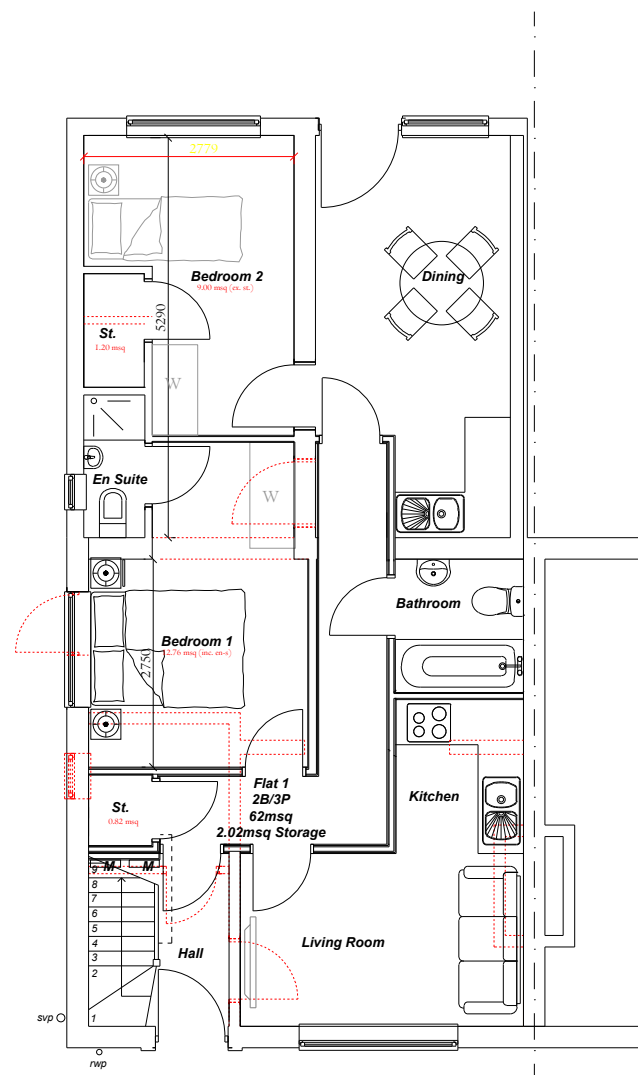


GROUND FLOOR

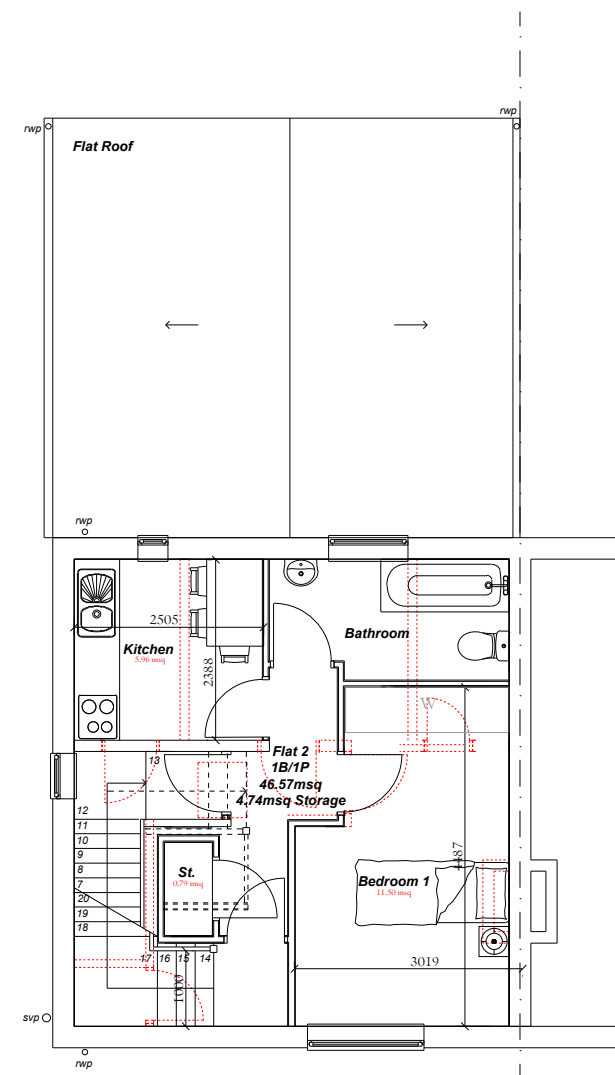

FIRST FLOOR

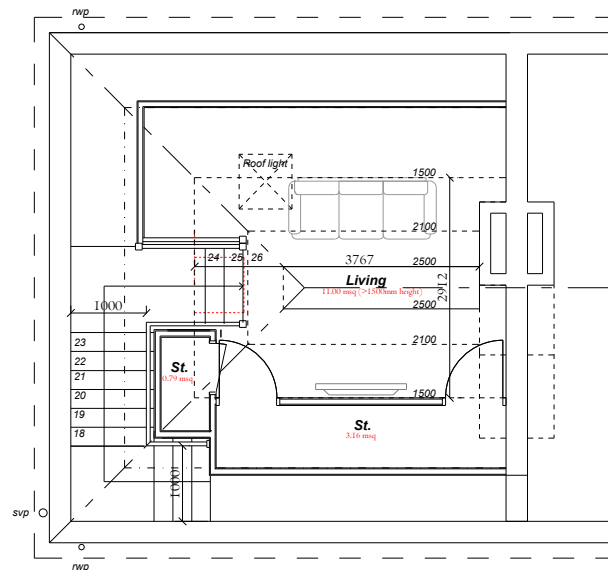

LOFT SPACE

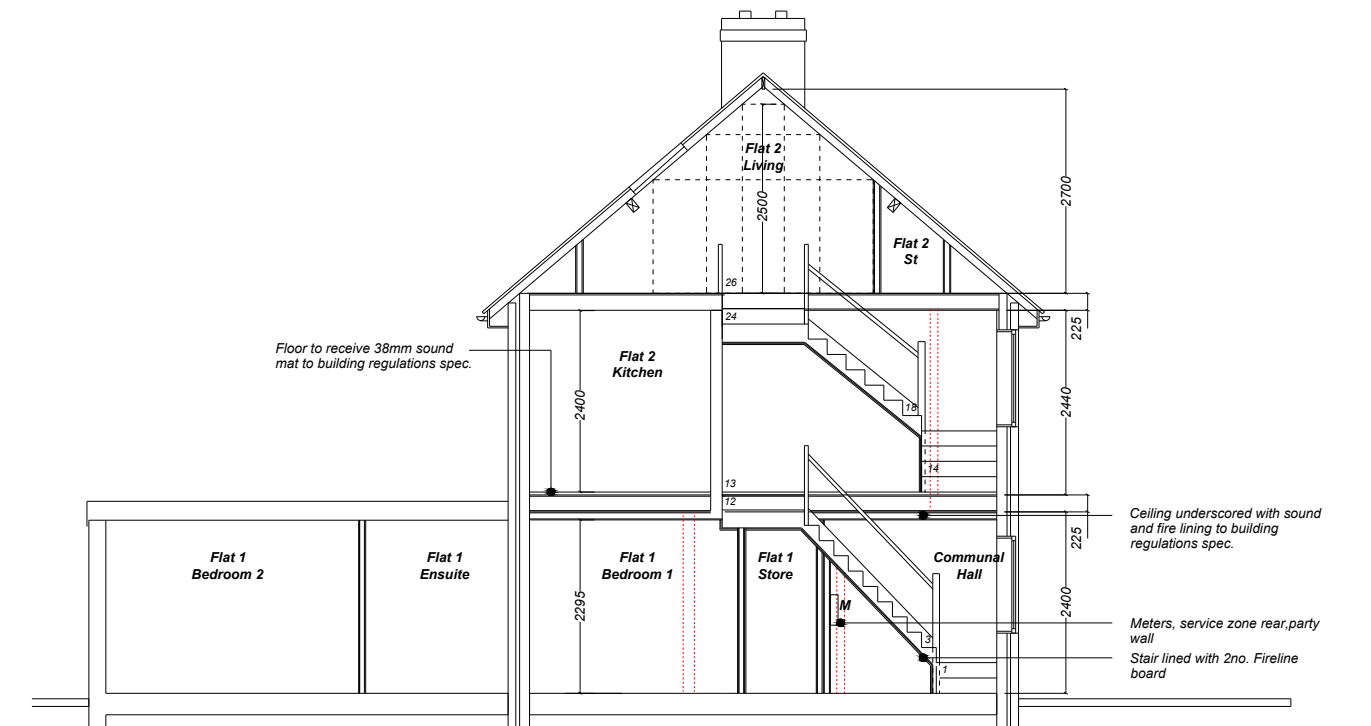

SECTION

PROPOSED ARRANGEMENT
10 Halsend
Hayes
UB3 3LB
Scale: 1:100
Drg.No.: 200
Date: 26.05.19