

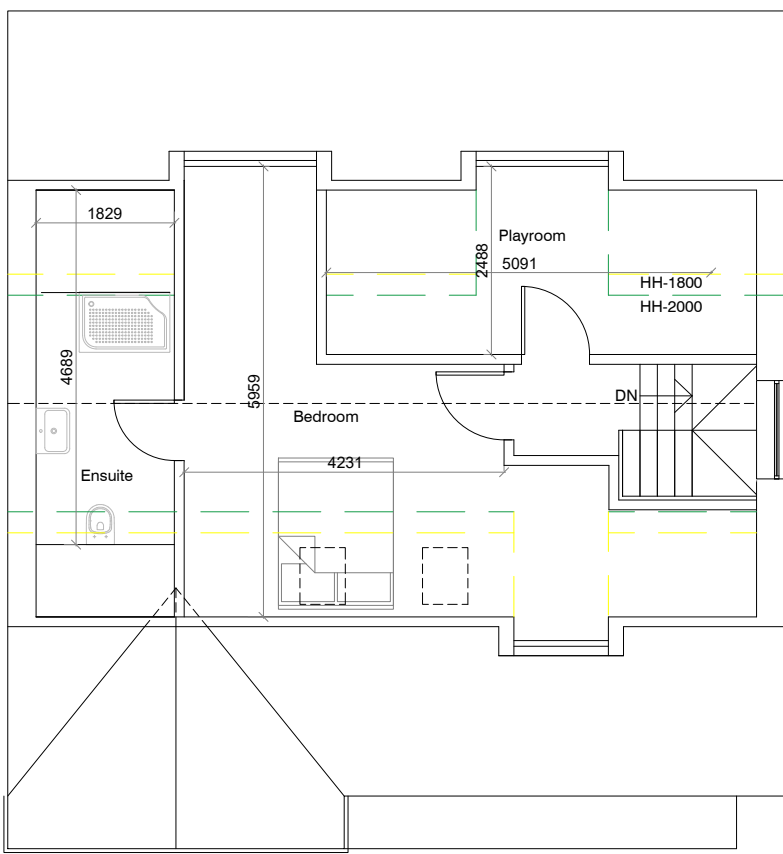
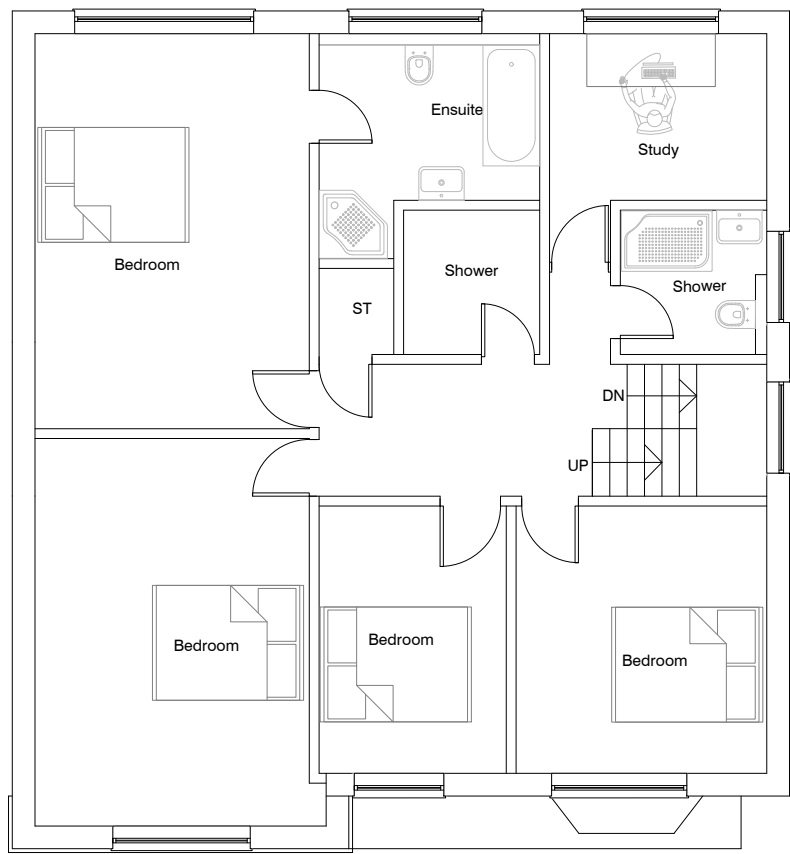


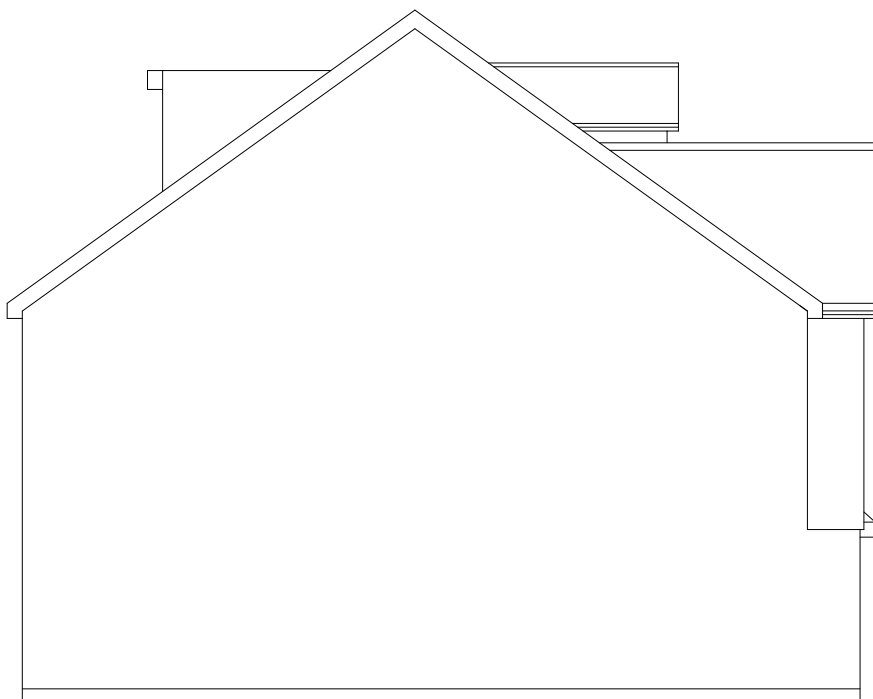

RIDGE LEVEL +8.070
2ND FLOOR LEVEL +5.500
1ST FLOOR LEVEL +2.000
0.000

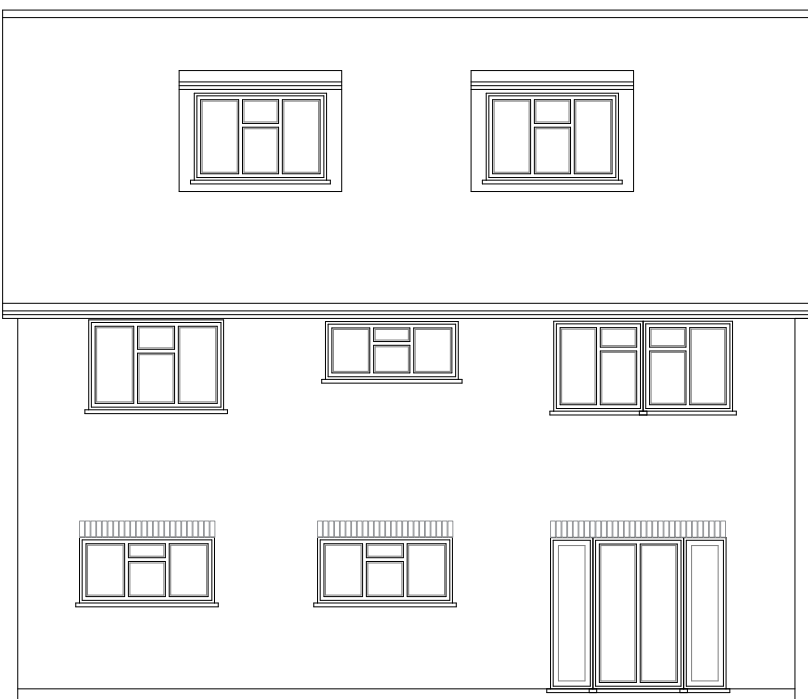

REVISION	DESCRIPTION	DATE
A	GENERALLY REVISED	16/09/26
THIS DRAWING IS SUBJECT TO COPYRIGHT DO NOT REPRODUCE THIS DRAWING WITHOUT PRIOR PERMISSION FROM CONSILIO		

SCALE	1:100, 1:1250 & 1:500	@ A1	STATUS	PA
DATE	07/09/2026		CHECKED	HM
JOB.NO.	28-26-01		DRAWN	SG
DWG.NO.	PA-02		REVISION	A